PP-08-1176-2

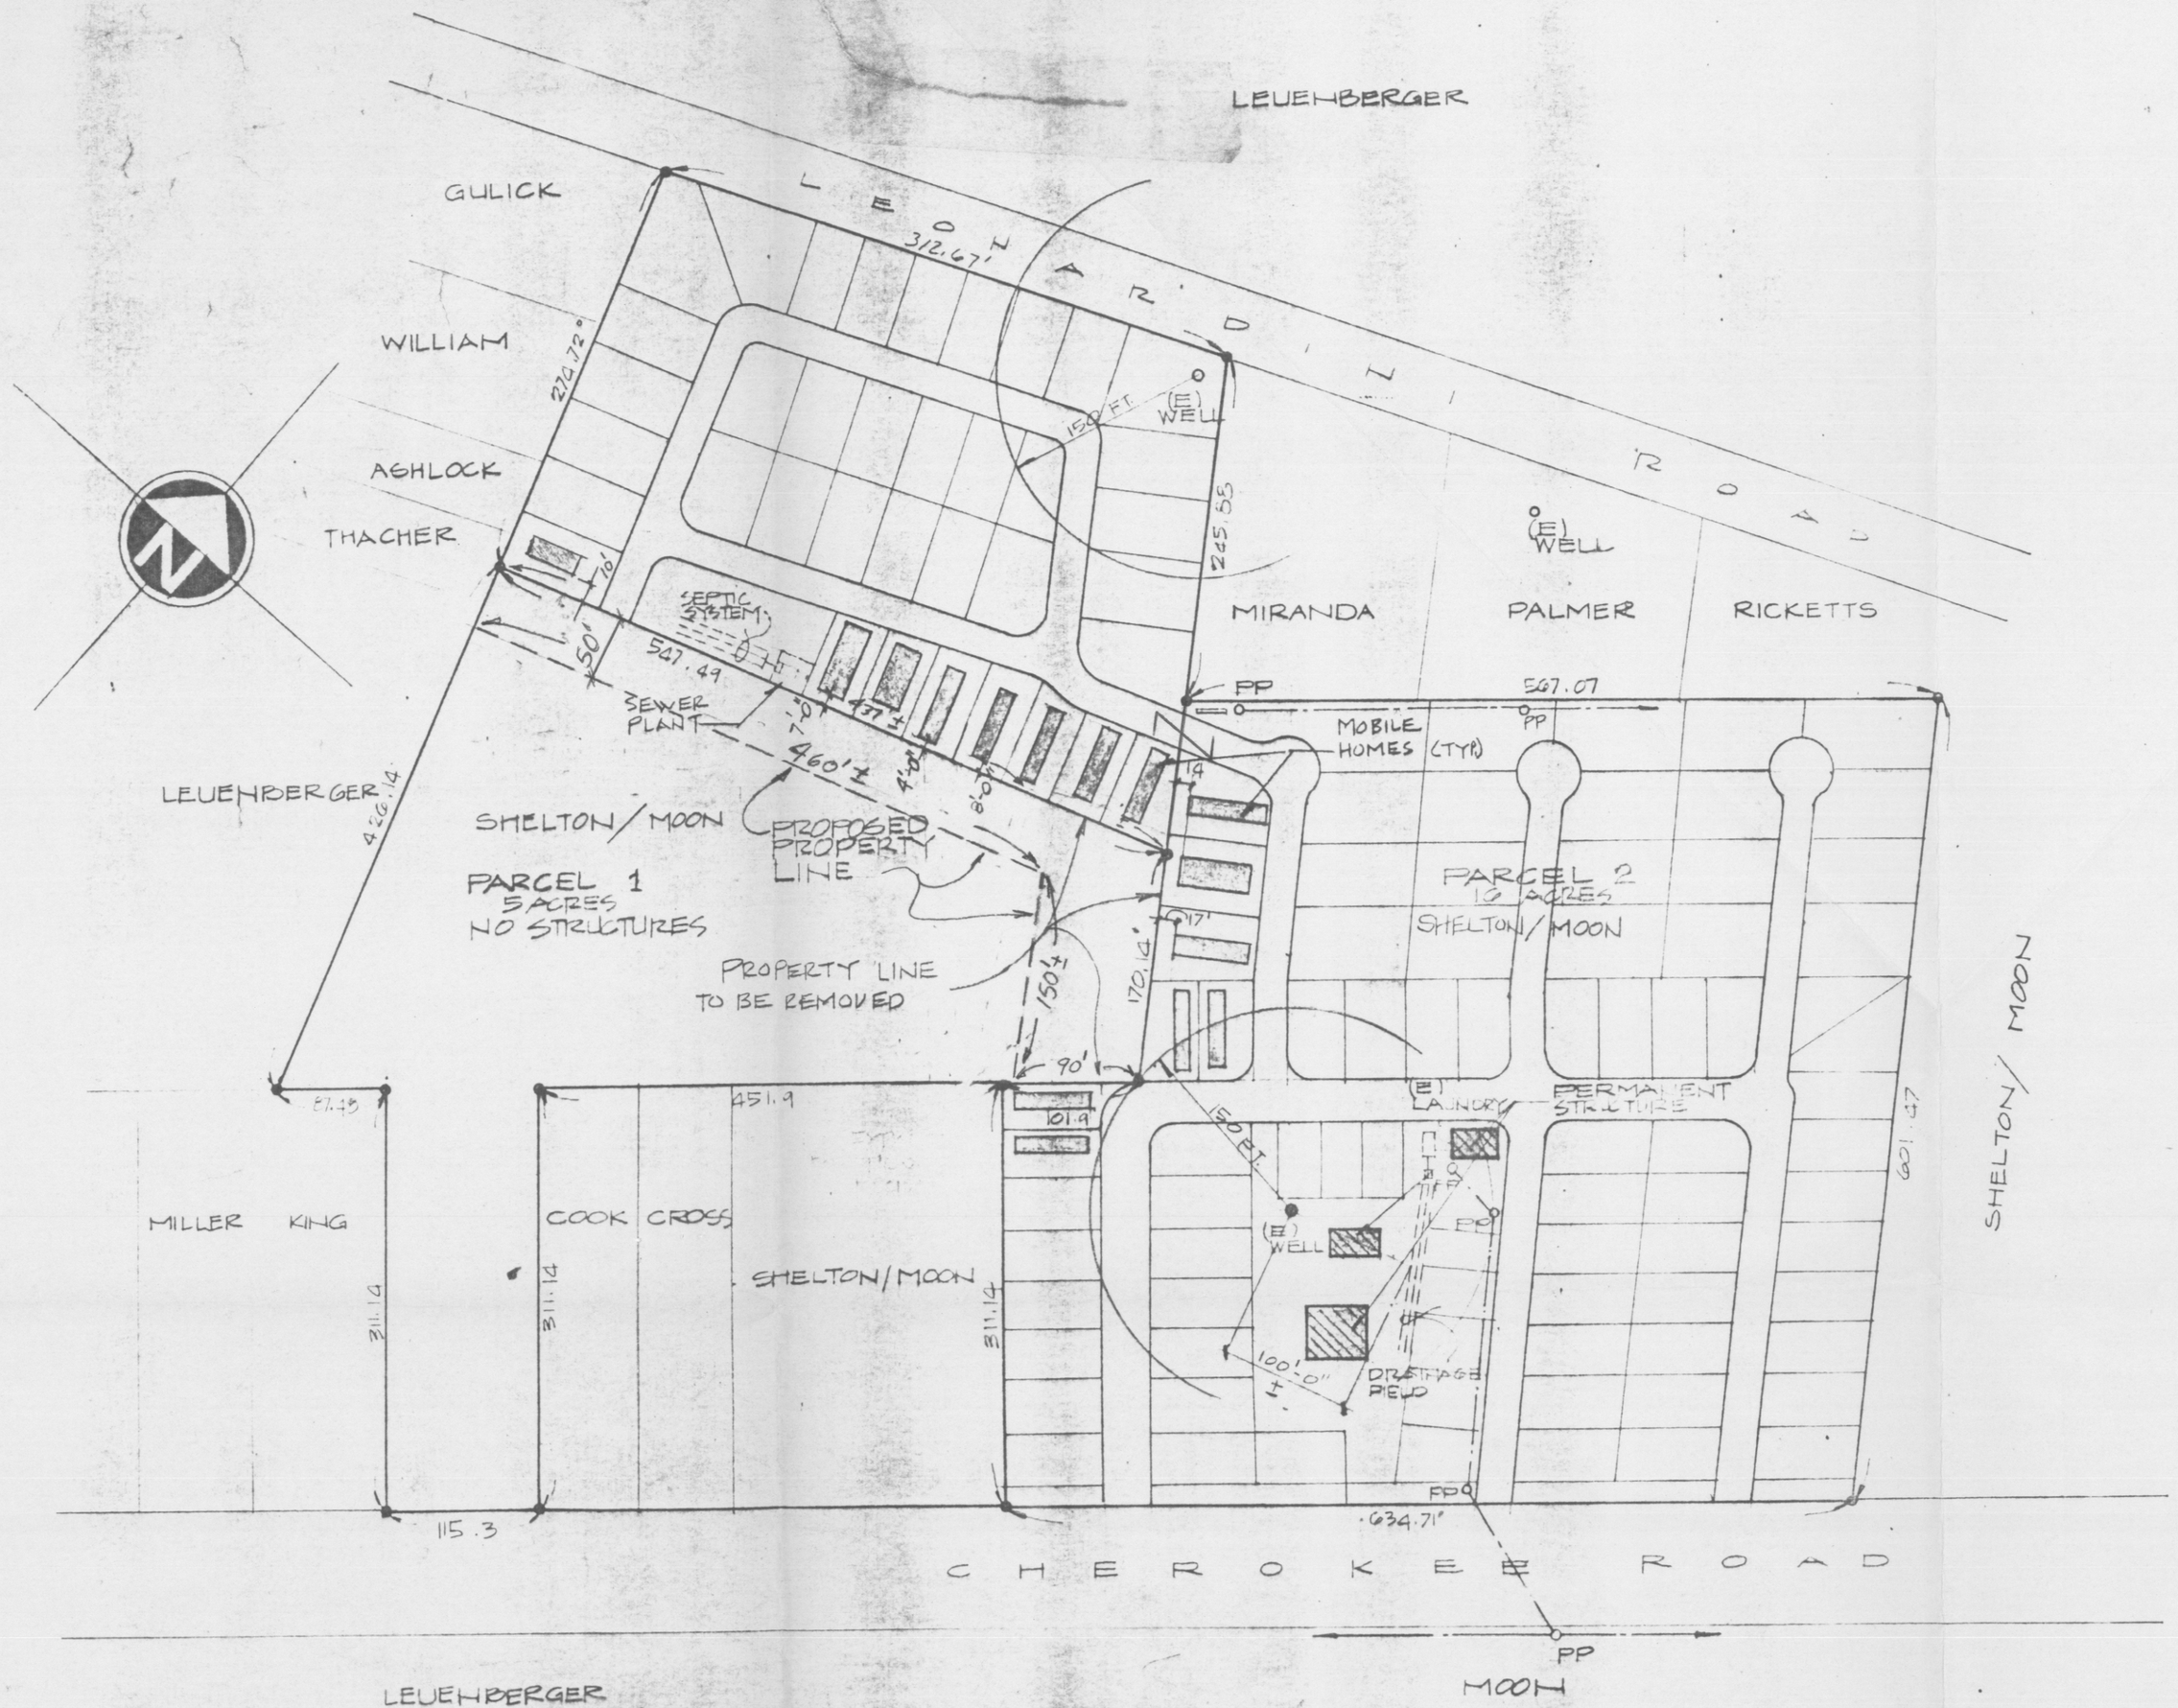

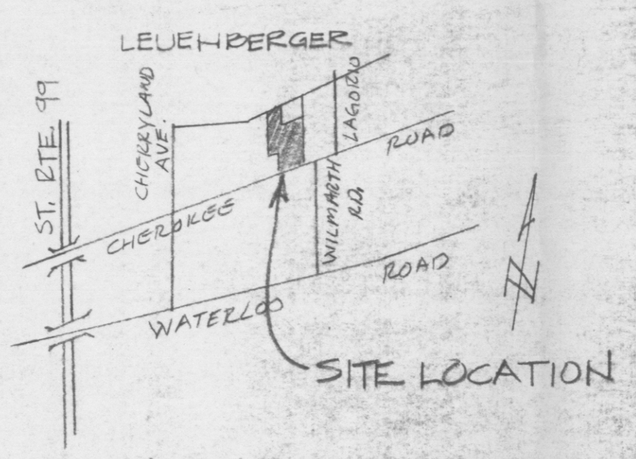

VICINITY MAP
NTS

SITE PLAN
1" = 100'

OWNERS

LAWRENCE P. SHELTON
P.O. BOX 171
FAIR OAK, CA. 95628
PH. (916) 988-5054

JOAN MOON
P.O. BOX 99
STANLEY HILL, CA. 95379
PH. (916) 963-3229

Lawrence P. Shelton — Joan Moon
LAWRENCE P. SHELTON — JOAN MOON

PROPERTY ADDRESS:
5835 CHEROKEE ROAD
STOCKTON, CA. 95205

NOTES:
ASSESOR PARCEL NO.: 067-120-15, 14, 10
WATER: PRIVATE WELL
SEWER: SEPTIC SYSTEM
ZONE C: NOT SUBJECT TO 100 YEARS FLOOD

PROPOSED USE:
TO PROVIDE FOR NEW DISPOSAL FACILITIES. TO REPLACE EXISTING LAUNDRY'S WHICH IS LOSING ITS DISPOSAL FIELD CAPACITY. ALSO TO PROVIDE EXPANSION OF PACKAGE SEWER PLANT DISPOSAL FIELD

FOR OFFICIAL USE ONLY
FILE: _____
ACCEPTED BY: _____
DATE: _____

SITE PLAN
Application # CA-90-57
Received By: [illegible] on 2-23-90

☐ Approved ☐ Denied
☐ Approved with attached conditions
☐ Withdrawn ☐ See Revised

PREPARED BY:
G & L ENGINEERING
55 EAST CASTLE ST.
STOCKTON, CA 95204
(209) 464-6175