EP.08-1791-2

CONTACT:
RANDY MADERA, 942-1748
FOR ANY IN-FIELD ISSUES.

NOTE:
EXCAVATE 10'x10' PIT
IN PAVEMENT.

N

MAP: 3061-C2
CPA: LINE108
TBA: X-05
MAOP: UPRATE TO 720 PSIG
E.S.ZONE: 16-ST-10-A

PLEASE CALL U.S.A. AT
LEAST 48 HOURS PRIOR TO
EXCAVATING IN THIS AREA

1-800-227-2600

TICKET # _____

DATE CALLED _____

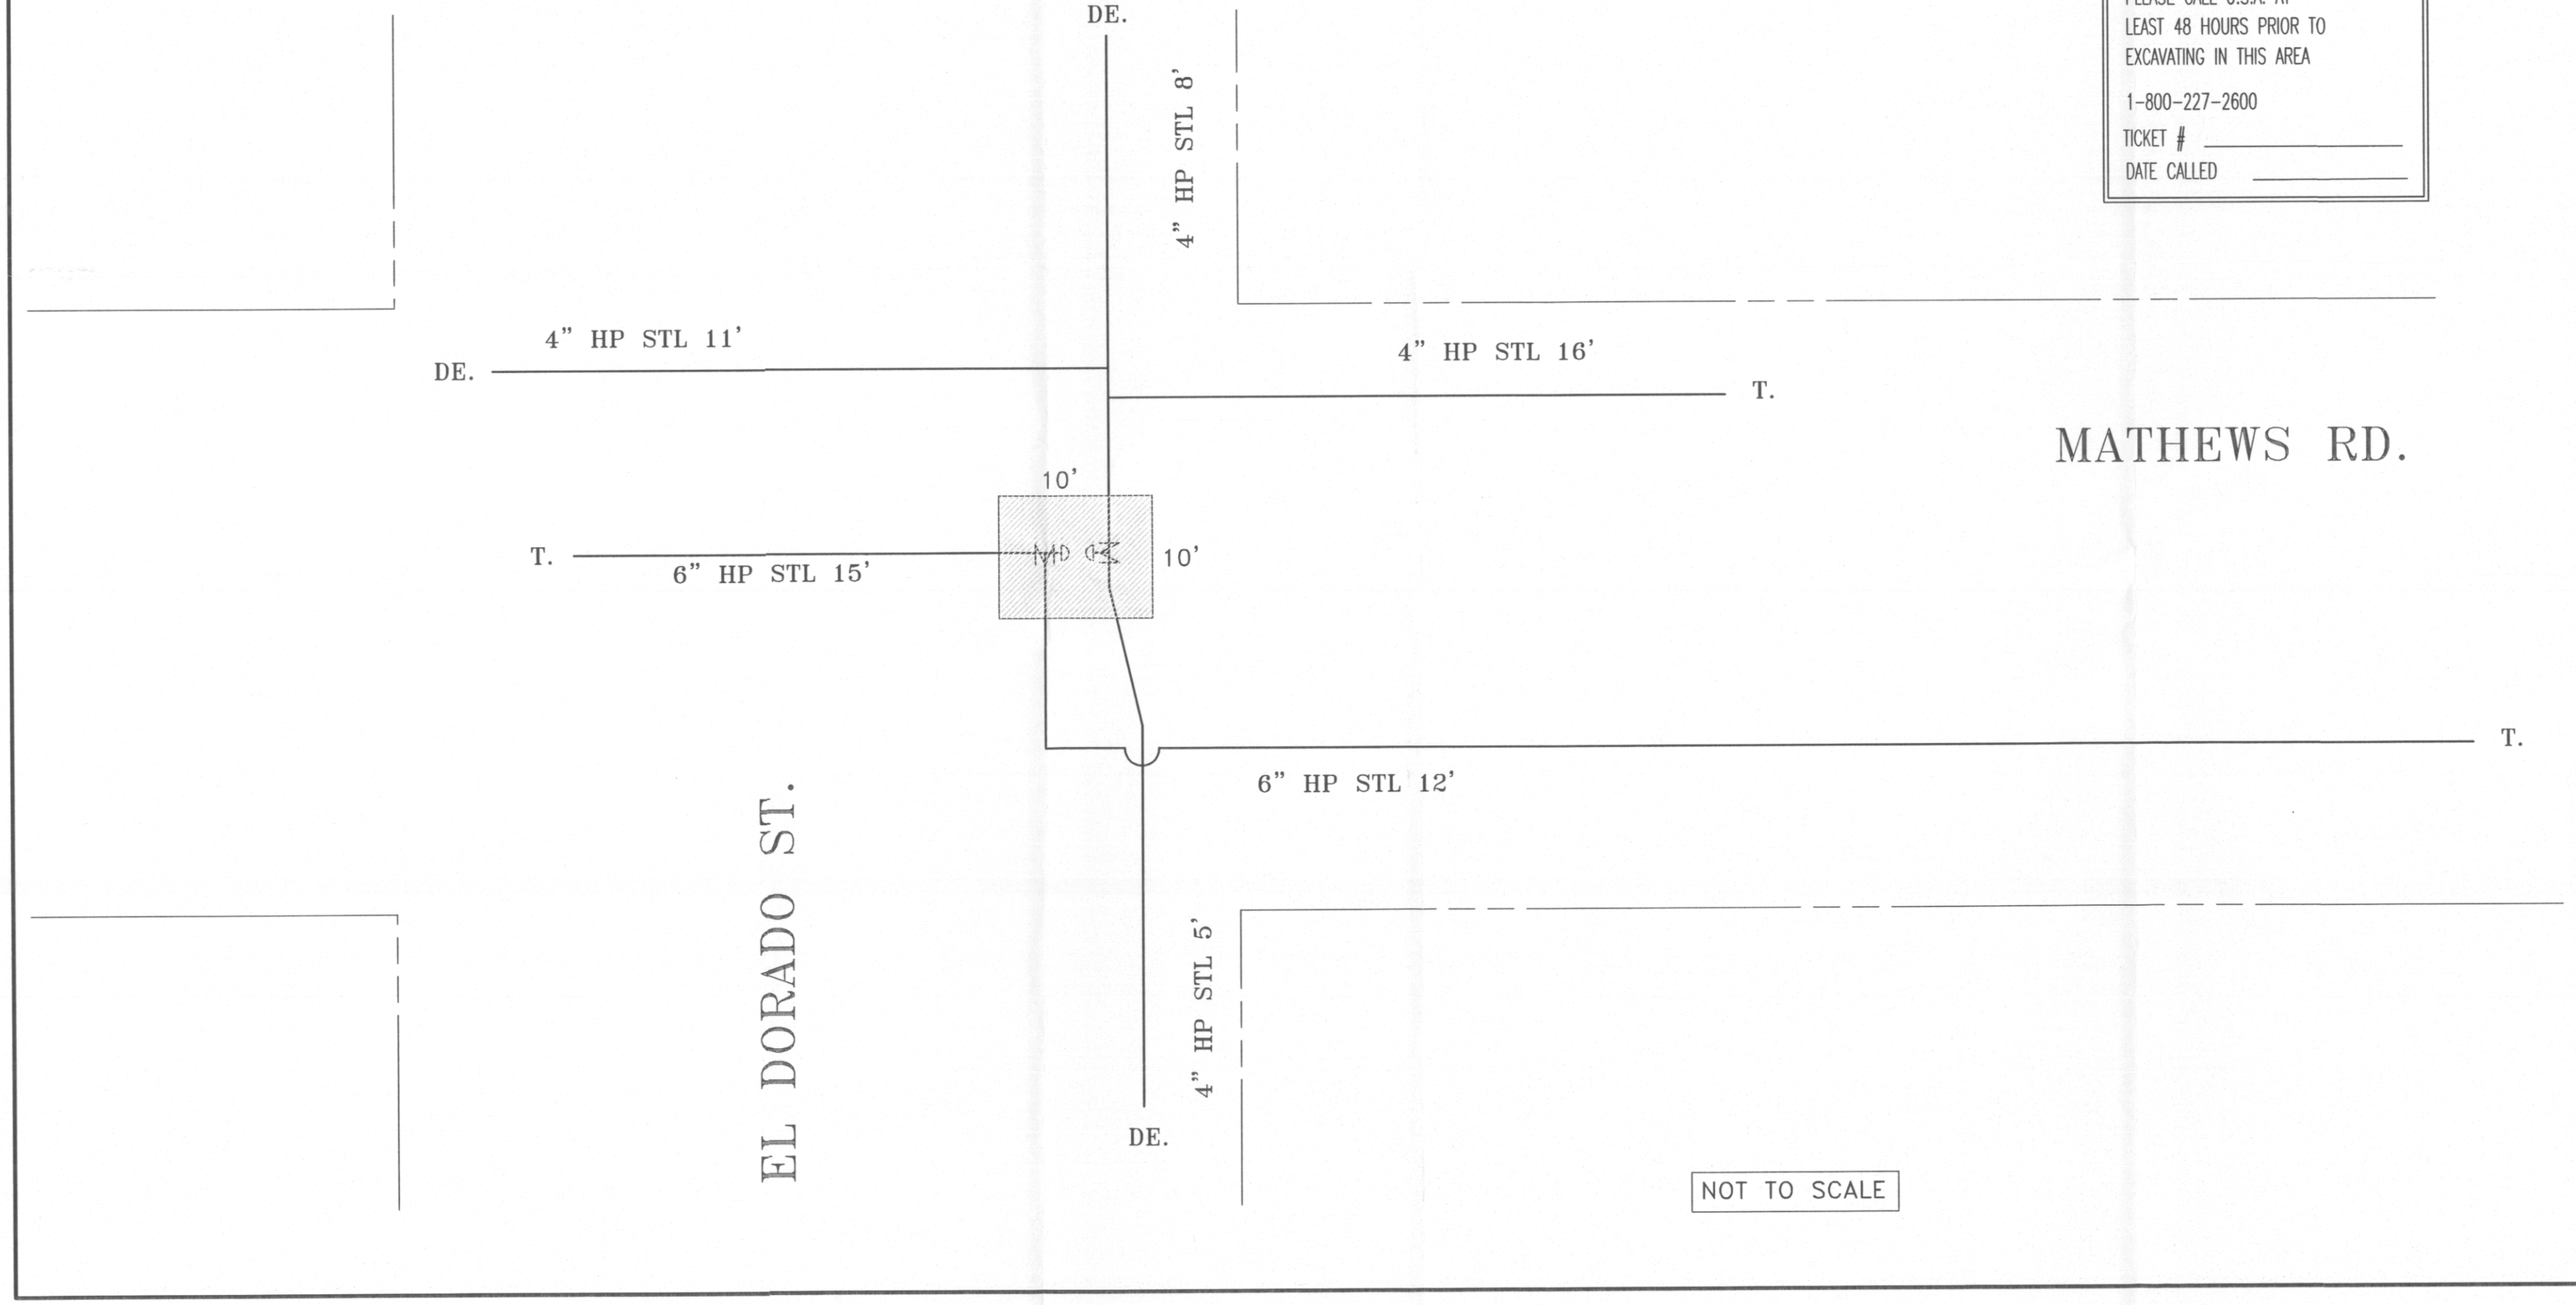

NOT TO SCALE

CO:
SD:
NOTIF.: 102659629
Other:
SHT: SHEETS
PM: 30613010 REV.

ENGINEERING AND PLANNING DEPT.
4040 WEST LANE
STOCKTON, CA 95204
PHONE #:(209) 942-1498 FAX #:(209) 942-1768
PACIFIC GAS AND ELECTRIC COMPANY

EST: JG HOUBEIN
ADE: RD GIBBS
SUPV: MM LANG
REP: DC RYMERS
PLNR: DC RYMERS
SCALE: 1"=40'
DATE: 5/21/08

MATHEWS RD. @ EL DORADO ST.

ISOLATE 6" STL MAIN FROM 4" STL MAIN
6" HP STL MAIN UPRATE TO TP
FRENCH CAMP UNINC. - S.J. COUNTY