PS.08.2593-2

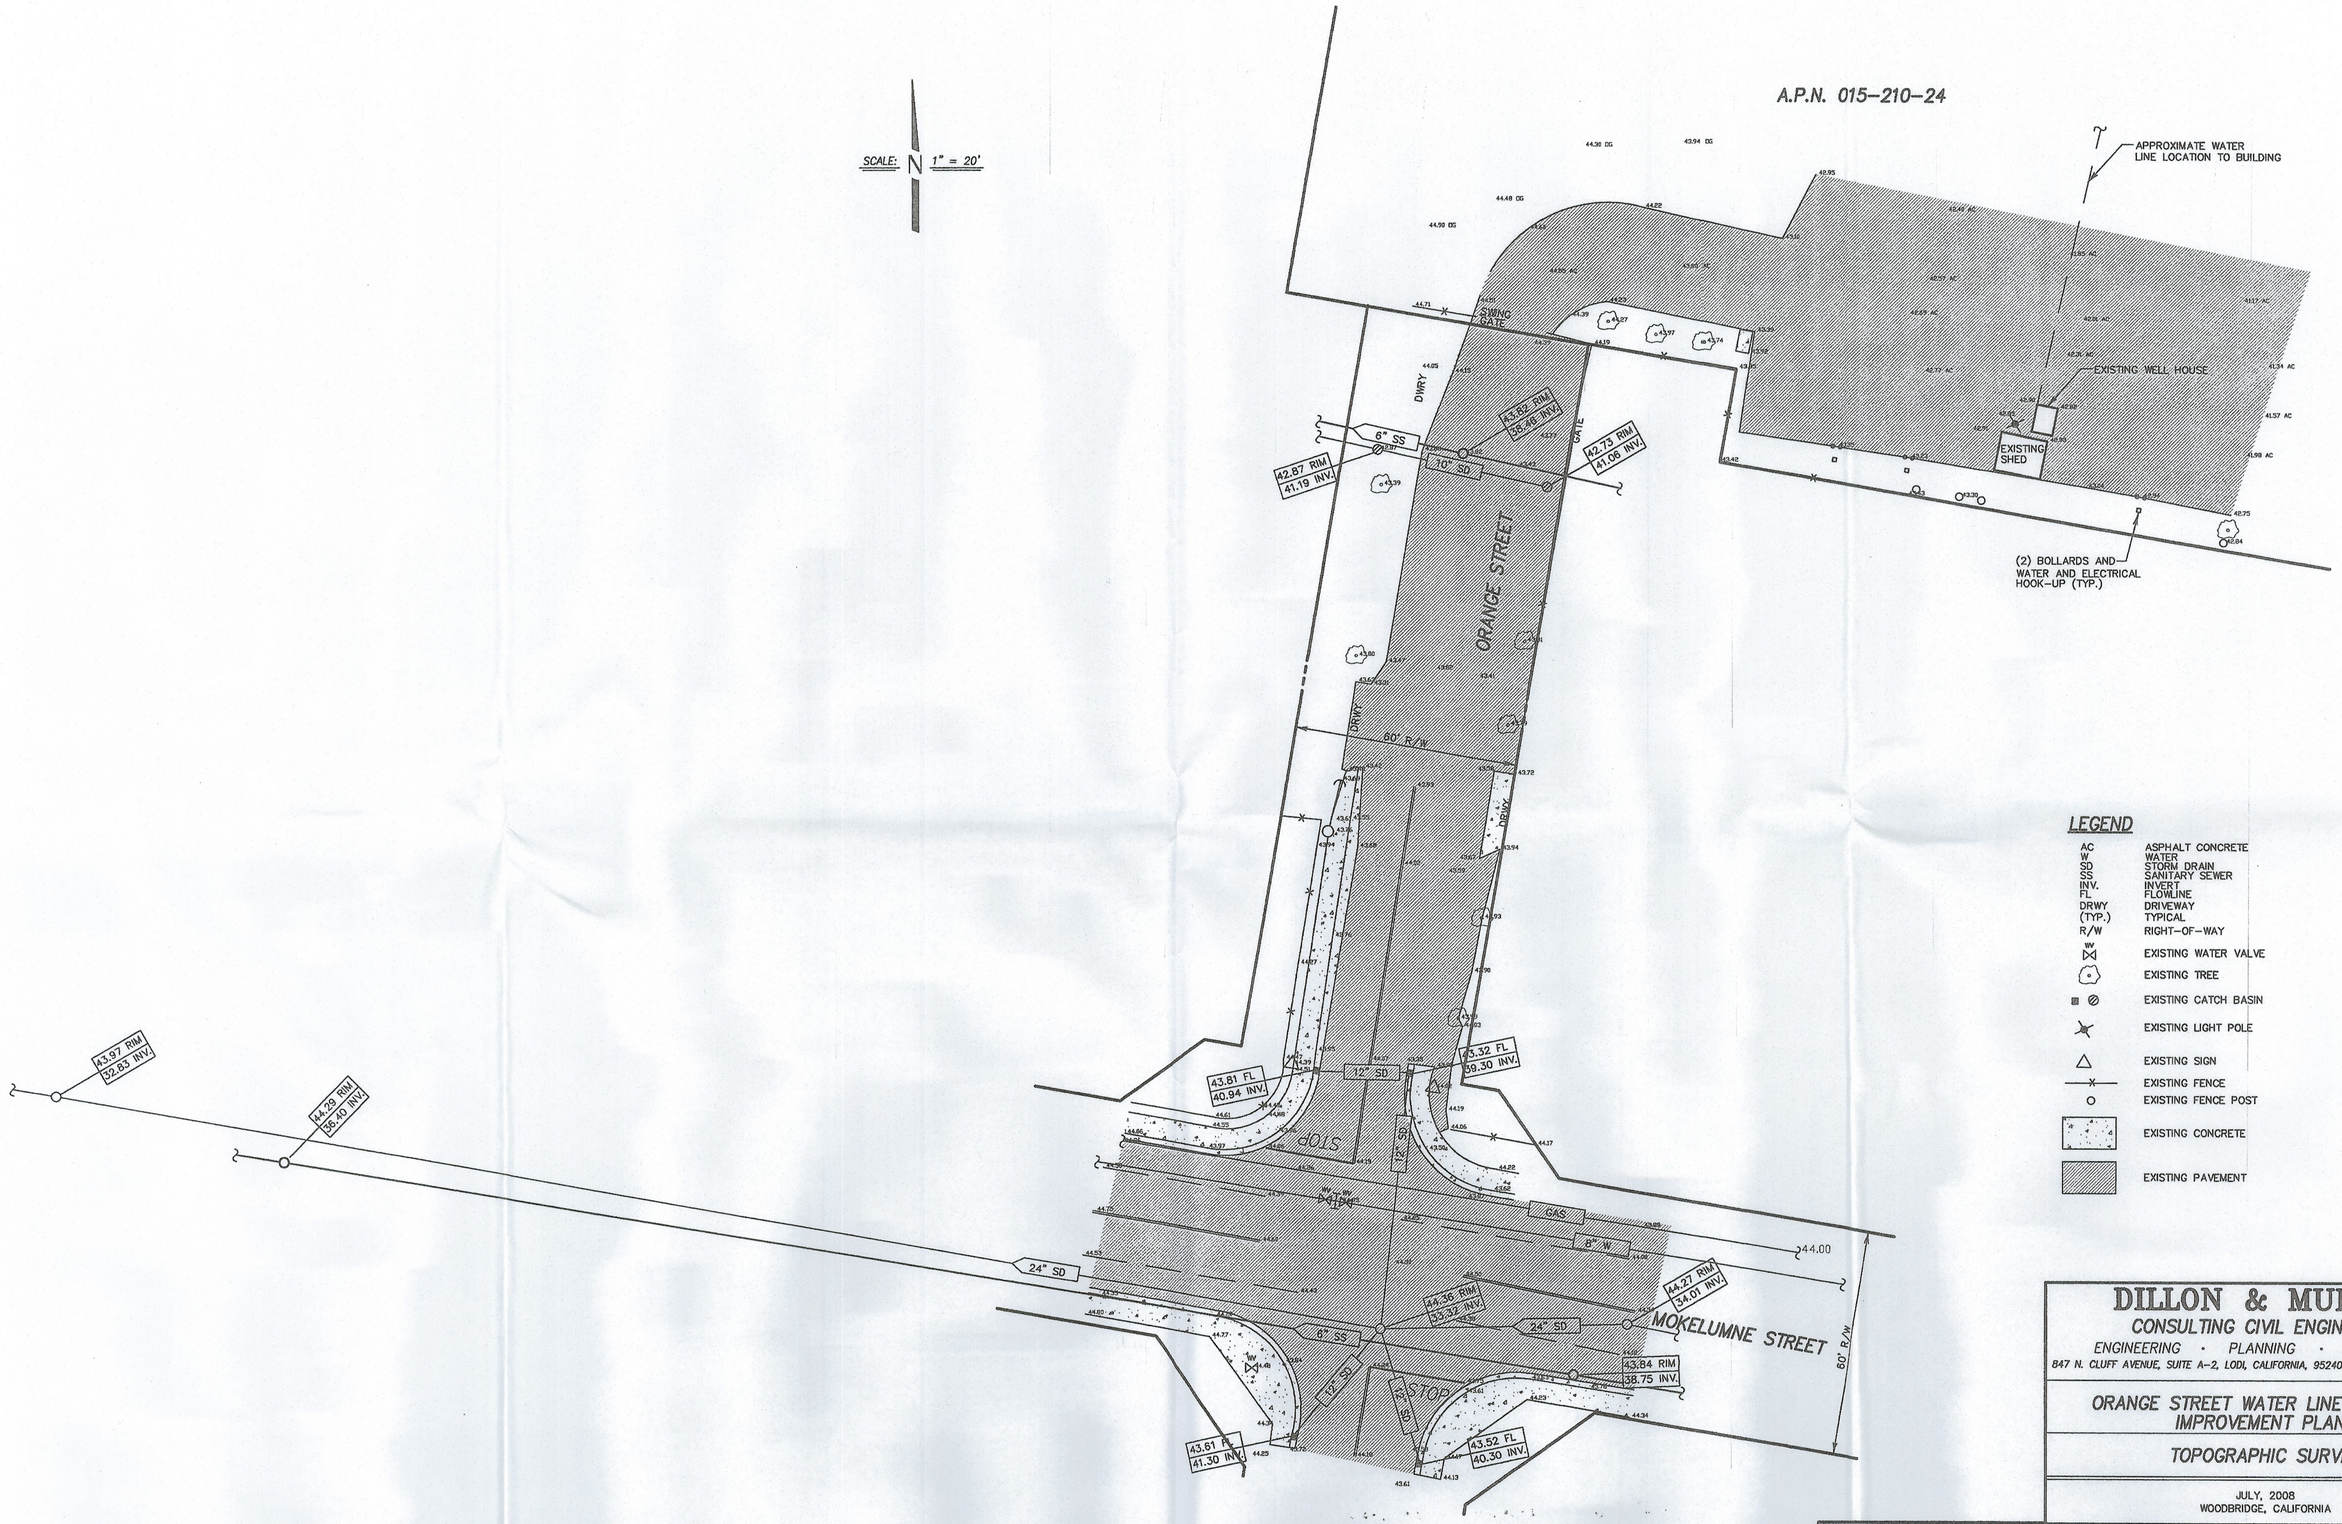

DILLON & MURPHY

CONSULTING CIVIL ENGINEERS

ENGINEERING · PLANNING · SURVEYING

847 N. CLUFF AVENUE, SUITE A-2, LODI, CALIFORNIA, 95240 (209) 334-6613

ORANGE STREET WATER LINE EXTENTION IMPROVEMENT PLANS

TOPOGRAPHIC SURVEY

JULY, 2008
WOODBRIDGE, CALIFORNIA

REV. NO.	DESCRIPTION	DATE	SCALE: AS NOTED	BENCH MARK: 19B EL: 46.06	SHEET
			DRAWN BY: MT	DESCRIPTION:	2
			DESIGNED BY:	SAN JOAQUIN COUNTY BENCHMARK 19B AT THE NORTHWEST CORNER MASONIC BUILDING.	OF 4 SHEETS
			CHECKED BY:		JOB NO. 0837
			AS BUILT BY:		

S:\2008\0837\Improvement Plans\Topographic Survey.dwg Oct 08