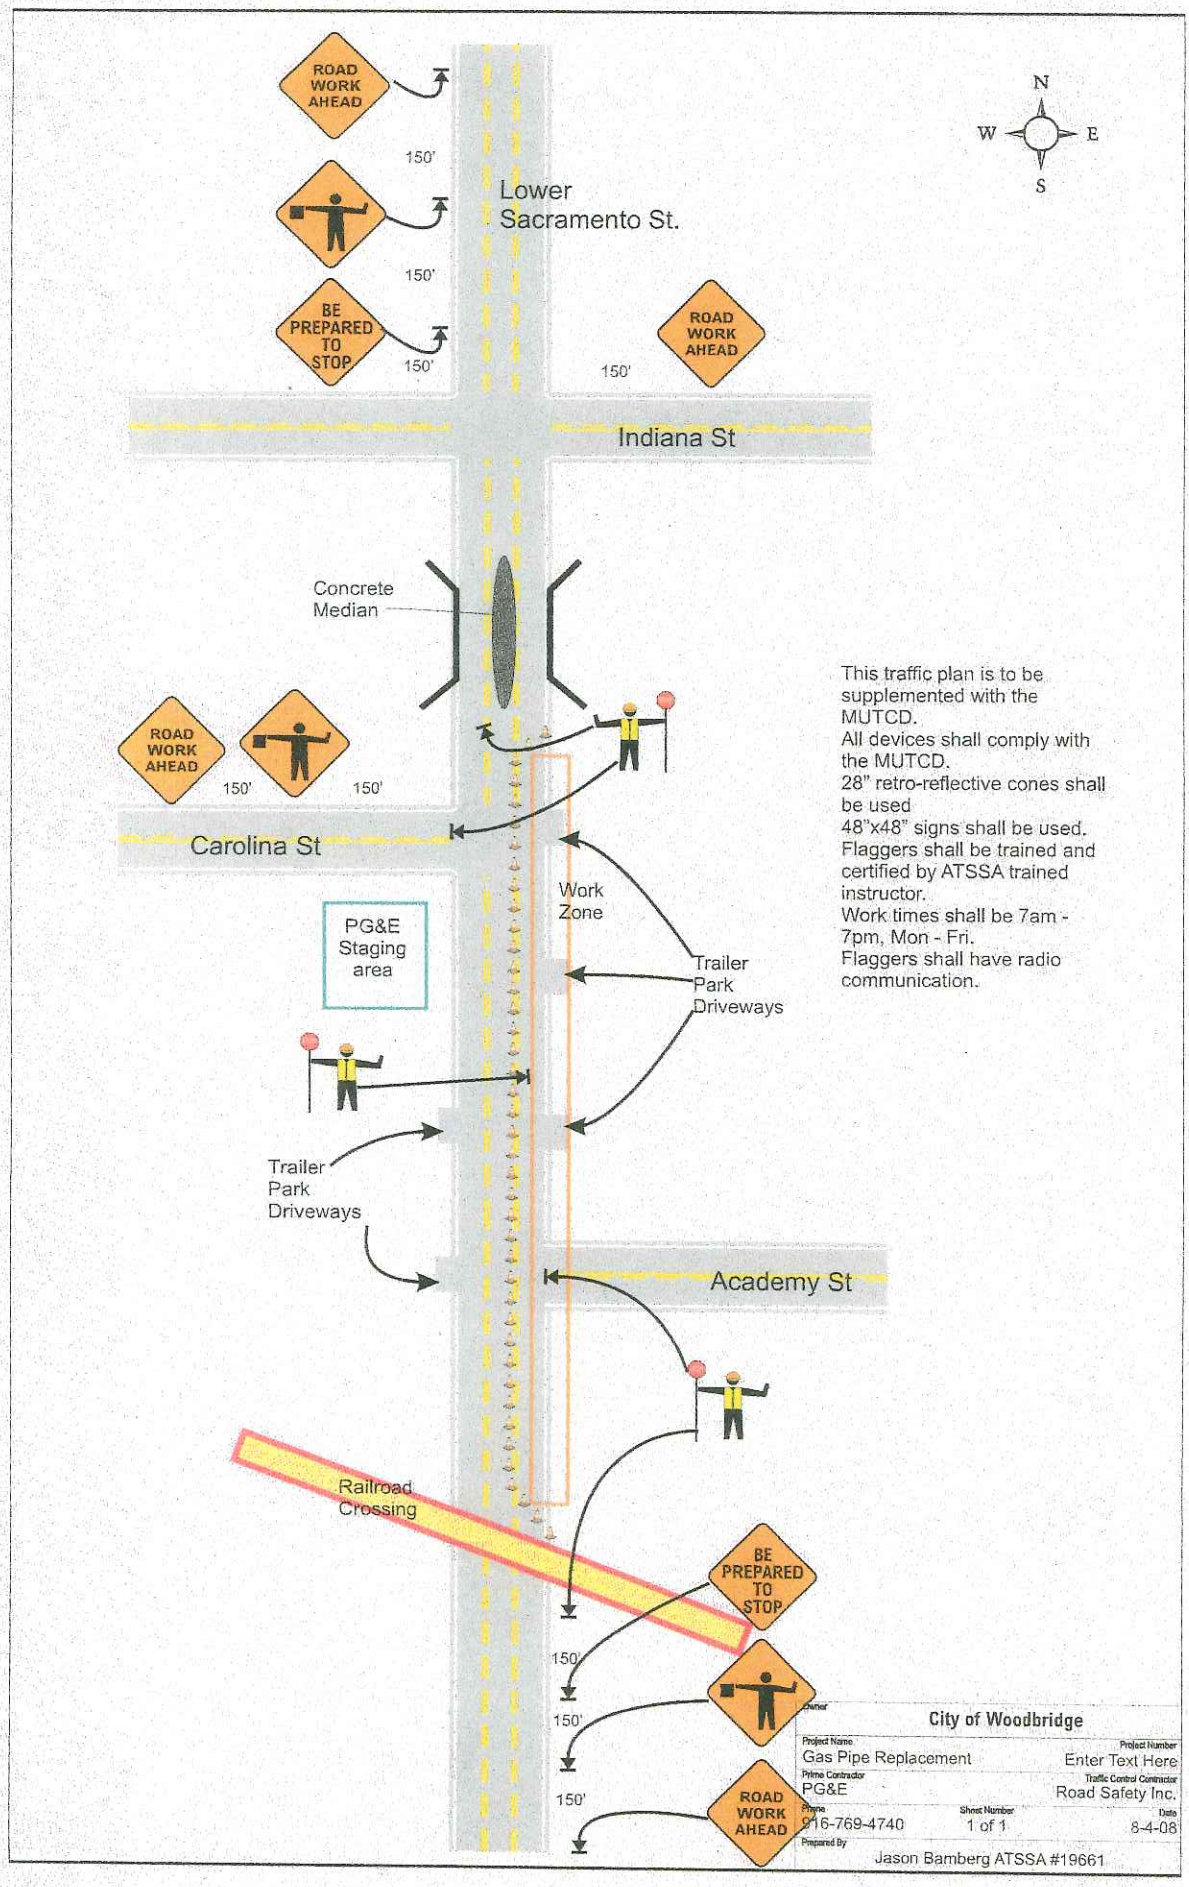
ROAD WORK AHEAD
150'
150'
BE PREPARED TO STOP
150'
Lower Sacramento St.
ROAD WORK AHEAD
150'
N
W
E
S
Indiana St
Concrete Median
ROAD WORK AHEAD
150'
150'
Carolina St
PG&E Staging area
Work Zone
Trailer Park Driveways
Trailer Park Driveways
Academy St
Railroad Crossing
BE PREPARED TO STOP
150'
150'
150'
ROAD WORK AHEAD
This traffic plan is to be supplemented with the MUTCD.
All devices shall comply with the MUTCD.
28" retro-reflective cones shall be used
48"x48" signs shall be used.
Flaggers shall be trained and certified by ATSSA trained instructor.
Work times shall be 7am - 7pm, Mon - Fri.
Flaggers shall have radio communication.
Owner
City of Woodbridge
Project Name
Gas Pipe Replacement
Project Number
Enter Text Here
Prime Contractor
PG&E
Traffic Control Contractor
Road Safety Inc.
Phone
916-769-4740
Sheet Number
1 of 1
Date
8-4-08
Prepared By
Jason Bamberg ATSSA #19661