EASEMENT/ WORK SPACE
- PULL BACK TEMPORARY WORKSPACE
- DRILL RIG FOOTPRINT WORKSPACE
- TEMPORARY WORKSPACE
- PERMANENT EASEMENT

ENVIRONMENTAL: GENERAL | CLASS LOC | CULTURAL | BIOLOGICAL | WATERBODIES | EXCLUSIONS

RIGHT OF WAY
TRACT NUMBER
OWNERSHIP/AGENCY
PROPERTY SKETCH NO.
PERMIT DWG. NO

SAN JOAQUIN COUNTY

LEGEND:

- PROPOSED GAS LINE
- EXISTING GAS LINE
- ELECTRIC LINE
- TELEPHONE LINE
- TIE-IN WELD
- EXISTING TOWER
- ELECTRIC VAULT
- GAS LINE MARKER
- GAS VALVE
- WATER VALVE
- TREE
- TEL VAULT
- STORM DRAIN
- SEWER MANHOLE
- CITY/COUNTY MON
- AS NOTED
- FENCE
- ETS
- CABLE TV BOX
- COMM VAULT
- EDGE OF PAVEMENT
- FACE OF CURB
- STORM LINE
- SEWER LINE
- GAS SERVICE LINE
- WATER LINE

SURVEY PLAN SCALE: 1"=40'

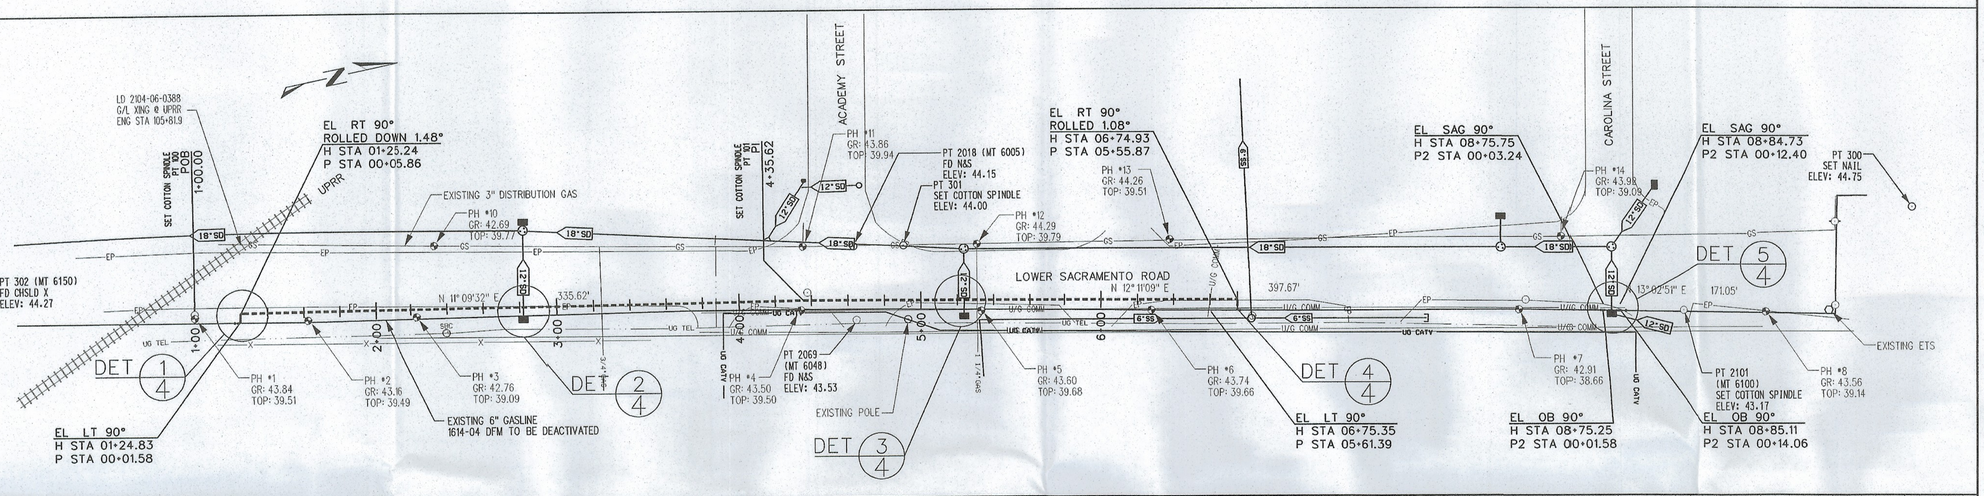

ELEVATION DATUM: LOCATION OF BENCH MARK: SURVEY PROFILE
VERTICAL SCALE: 1"=4.0' HORIZONTAL SCALE: 1"=10'

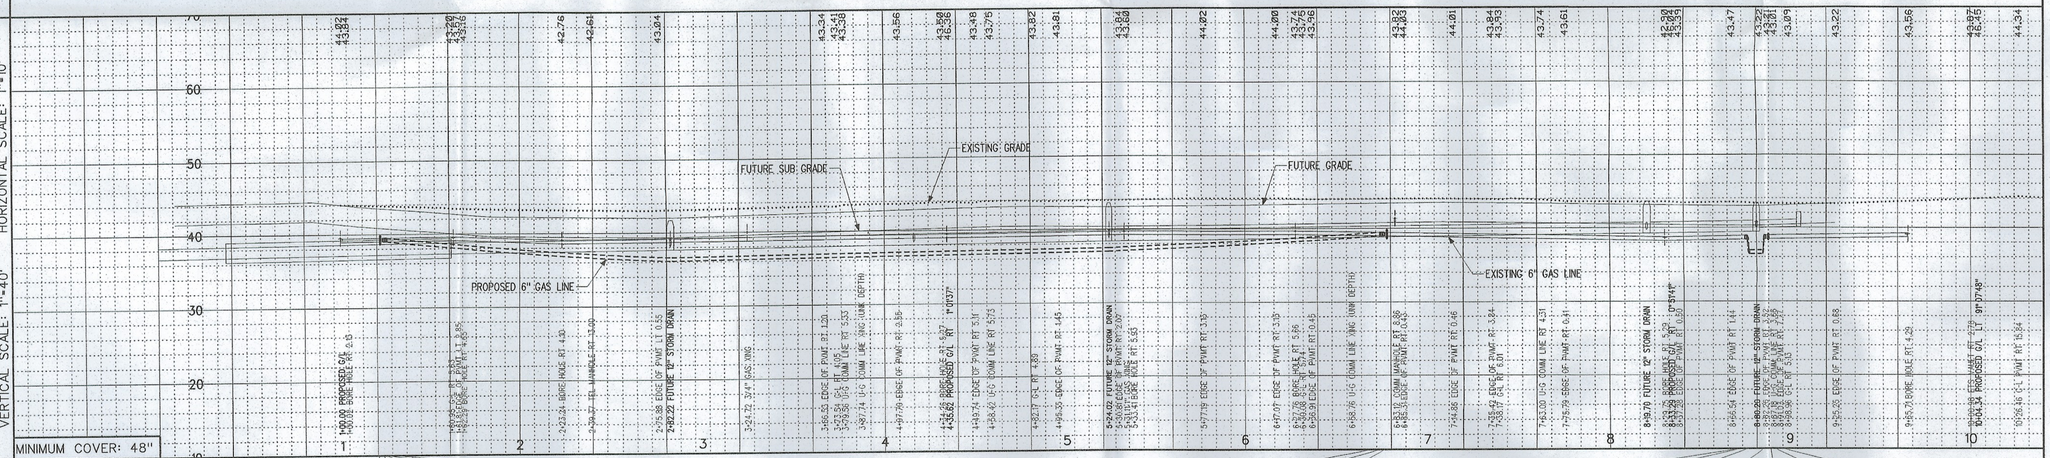

PIPELINE DETAILS STATIONING

INSTALL PCF
H STA 01+21.91
TIE-IN
P STA 01+23.25
P STA 00+00.00
EL LT 90°
H STA 01+24.83
P STA 00+01.58

TYPE "A" ETS
(DETAIL 6)
H STA 01+25.05
P STA 00+04.16

EL RT 90°
ROLLED DOWN 1.34°
H STA 01+25.24
P STA 00+05.86

EL RT 90°
H STA 06+74.93
P STA 05+55.91
EL LT 90°
H STA 06+75.35
P STA 05+61.43
TIE-IN
H STA 06+76.88
P STA 05+63.01

TIE-IN
H STA 08+73.67
P2 STA 00+00.00
EL OB 90°
H STA 08+75.25
P2 STA 00+01.58
EL SAG 90°
H STA 08+75.75
P2 STA 00+03.24
EL SAG 90°
H STA 08+84.73
P2 STA 00+12.40
TIE-IN
H STA 08+85.11
P2 STA 00+14.06
INSTALL PCF
H STA 08+87.98

SAFETY

SAFETY PLEDGE

I ALWAYS PUT SAFETY FIRST.
I LOOK FOR AND ACT TO RESOLVE UNSAFE SITUATIONS.
I HELP AND ENCOURAGE OTHERS TO ACT SAFELY.

REGISTERED PROFESSIONAL ENGINEER
RYAN J. WEBER
M34034
EXP. 06/10
MECHANICAL
STATE OF CALIFORNIA

UNDERGROUND SERVICE ALERT
CALL BEFORE YOU DIG.
CALL 811

NO.	DATE	DESCRIPTION	GM/SPEC	DWN	CHKD	SUPV	APVD BY
1	6-25-08	ISSUED TO CONSTRUCTIOIN	30623013	KJT	MAN	LXN	

REVISIONS

PSRS# 19216

APPROVED BY	
GM	30623013
SUPV	LXN
DSGN	KJT
DWN	KJT
CHKD	MAN
OK	
DATE	6-25-08
SCALES	AS SHOWN

RELOCATE - DFM 1614-04 MP 0.24-0.47
INSTALL 580' OF 6" PIPE
LOWER SACRAMENTO RD. N/O TURNER RD.
SAN JOAQUIN COUNTY

PACIFIC GAS AND ELECTRIC COMPANY
WALNUT CREEK , CALIFORNIA

MICROFILM
BILL OF MATL SHEET 2
DWG LIST
SUPSDS
SUPSD BY
SHEET NO. 3 OF 4 SHEETS
30623013 1

...\30623013\DGN\LowerSacRd.dgn 6/18/2008 7:21:13 AM

E-Lee-80-Sj