LOWER SAC DFM 1614–04 MP 0.24 – 0.47

SCHEDULE OF SHEETS

SHEET 1 -- INDEX SHEET
SHEET 2 -- GENERAL / CONSTRUCTION NOTES & BILL OF MATERIALS
SHEET 3 -- PIPELINE CONSTRUCTION DRAWINGS (PLAN AND PROFILE)
SHEET 4 -- CONSTRUCTION DETAILS

REFERENCE DRAWINGS:

385160 ------- OPERATING MAP
2869-C-7 ---- PLAT
GM 4509162

LEGEND

- PROPOSED 6" GAS TRANSMISSION
- EXISTING 6" GAS TRANSMISSION
- GS — EXISTING 3" GAS DISTRIBUTION
- U/G COMM — U/G COMMUNICATION
- EP — EDGE OF PAVEMENT
- X — FENCE
- RAILROAD

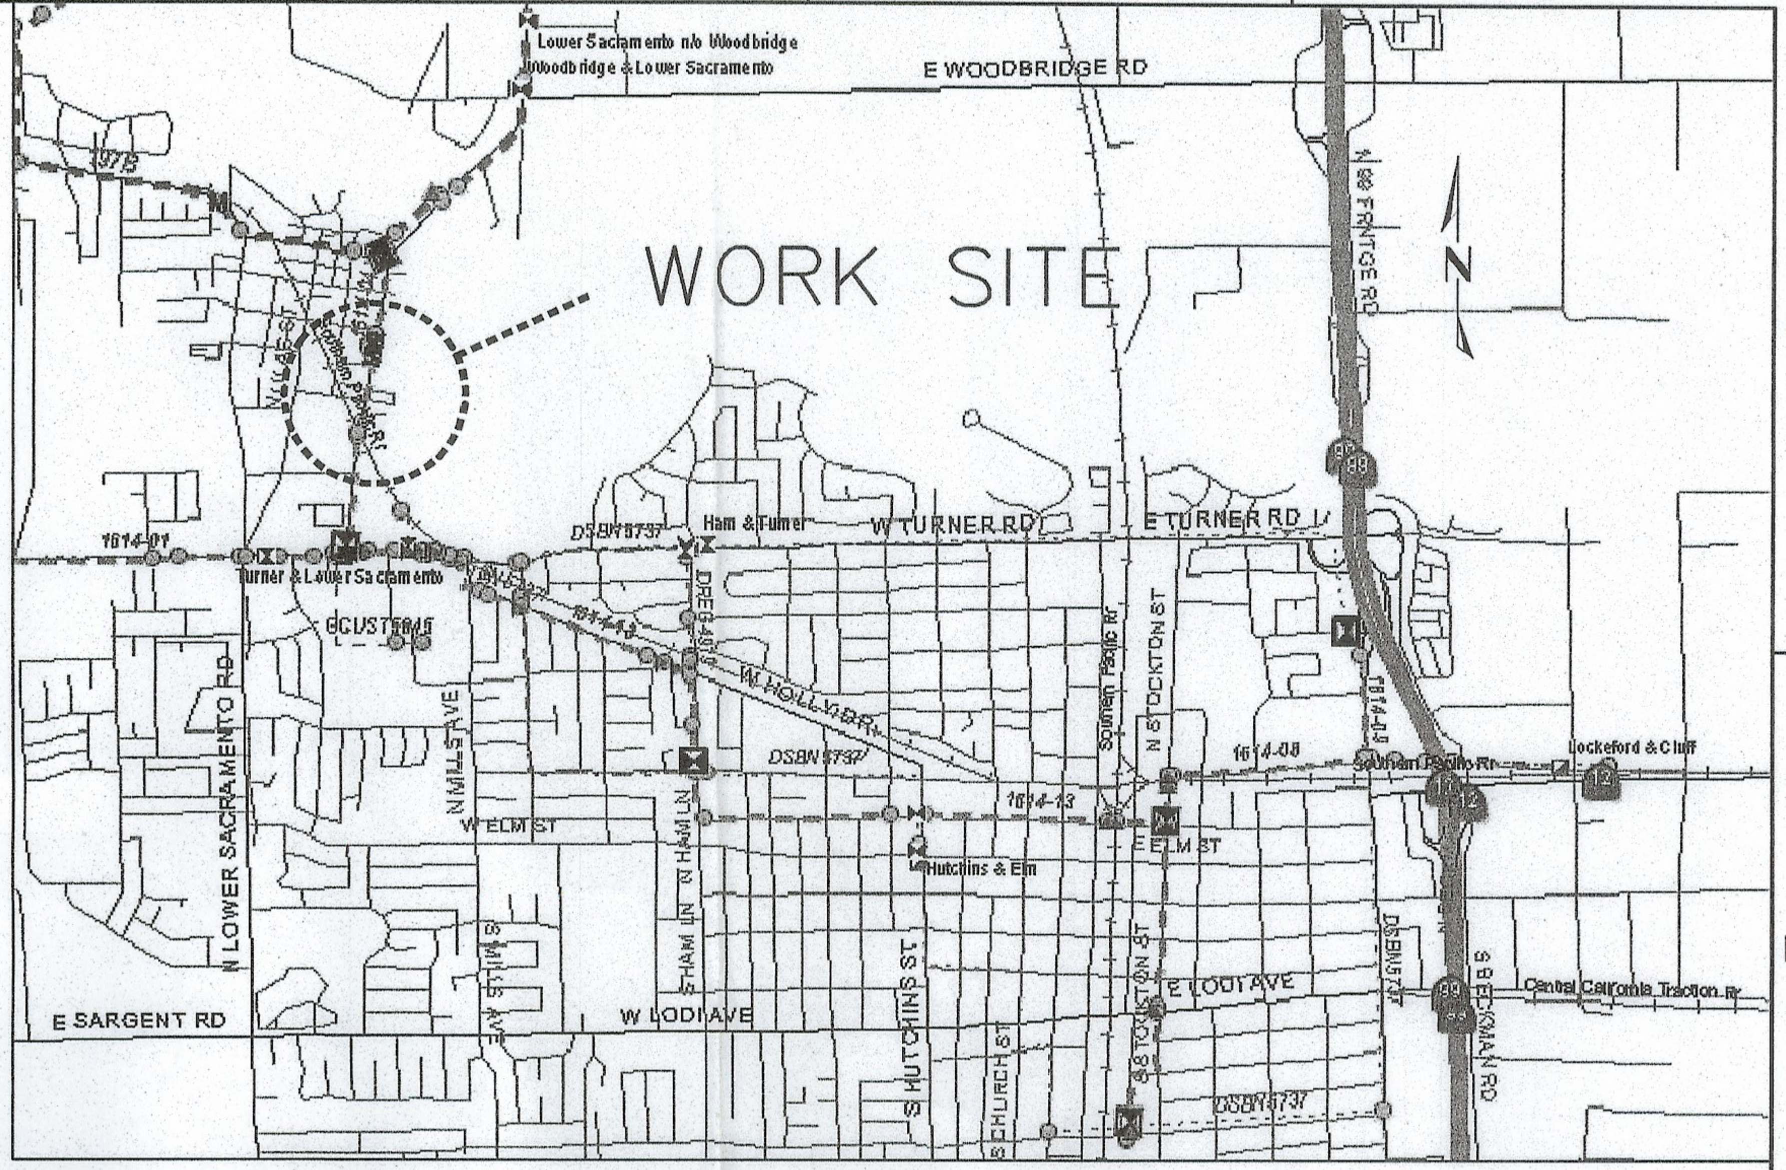

VICINITY SKETCH
NOT TO SCALE

SAFETY

SAFETY PLEDGE

I ALWAYS PUT SAFETY FIRST.
I LOOK FOR AND ACT TO RESOLVE UNSAFE SITUATIONS.
I HELP AND ENCOURAGE OTHERS TO ACT SAFELY.

PG&E

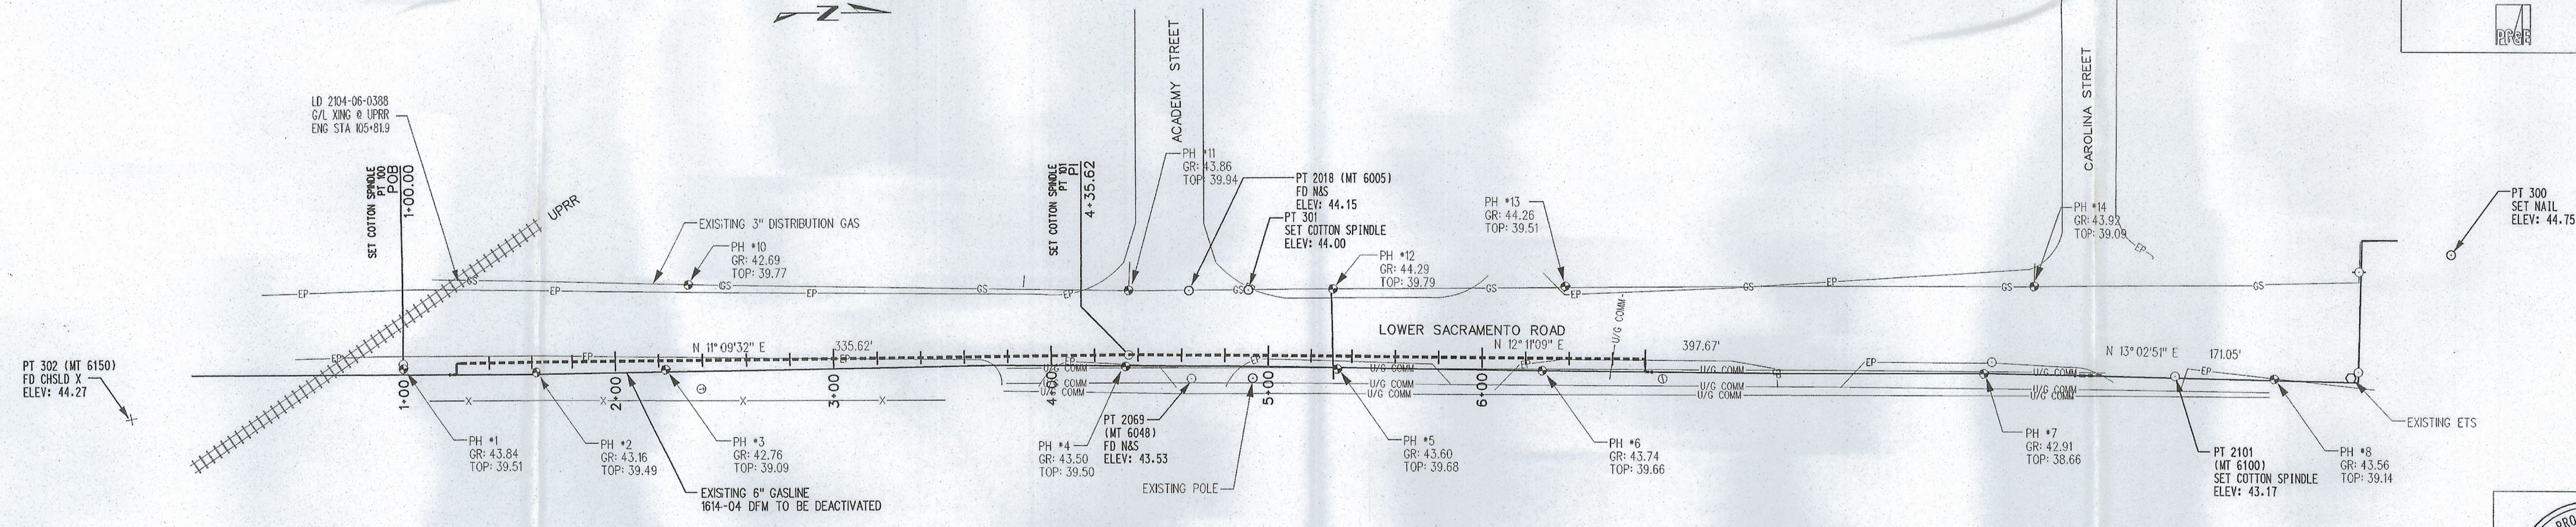

UNDERGROUND SERVICE ALERT — USA — CALL BEFORE YOU DIG
CALL:811

PSRS# 19216

NO.	DATE	DESCRIPTION	GM/SPEC	DWN	CHKD	SUPV	APVD BY
	- -						
1	6-25-08	ISSUED TO CONSTRUCTIOIN	30623013	KJT	MAN	LXN	

REVISIONS

APPROVED BY		
	GM	30623013
	SUPV	LXN
	DSGN	KJT
	DWN	KJT
	CHKD	MAN
	OK	
	DATE	6-25-08
	SCALES	NONE

RELOCATE - DFM 1614-04 MP 0.24-0.47
INSTALL 580' OF 6" PIPE
LOWER SACRAMENTO RD. N/O TURNER RD.
SAN JOAQUIN COUNTY

PACIFIC GAS AND ELECTRIC COMPANY
WALNUT CREEK, CALIFORNIA

REGISTERED PROFESSIONAL ENGINEER
RYAN J. WEBER
M34034
EXP. 06/10
MECHANICAL
STATE OF CALIFORNIA

MICROFILM	
BILL OF MATL SHEET 2	
DWG LIST	
SUPSDS	
SUPSD BY	
SHEET NO. 1 OF 4	SHEETS
30623013	1

N1808

...\30623013\DGN\LowerSacRd.dgn 8/18/2008 7:20:56 AM

$FILEA$ $DATE$ $TIME$ $PENTBLA$ $USER$

1-8ELE·80·Sd