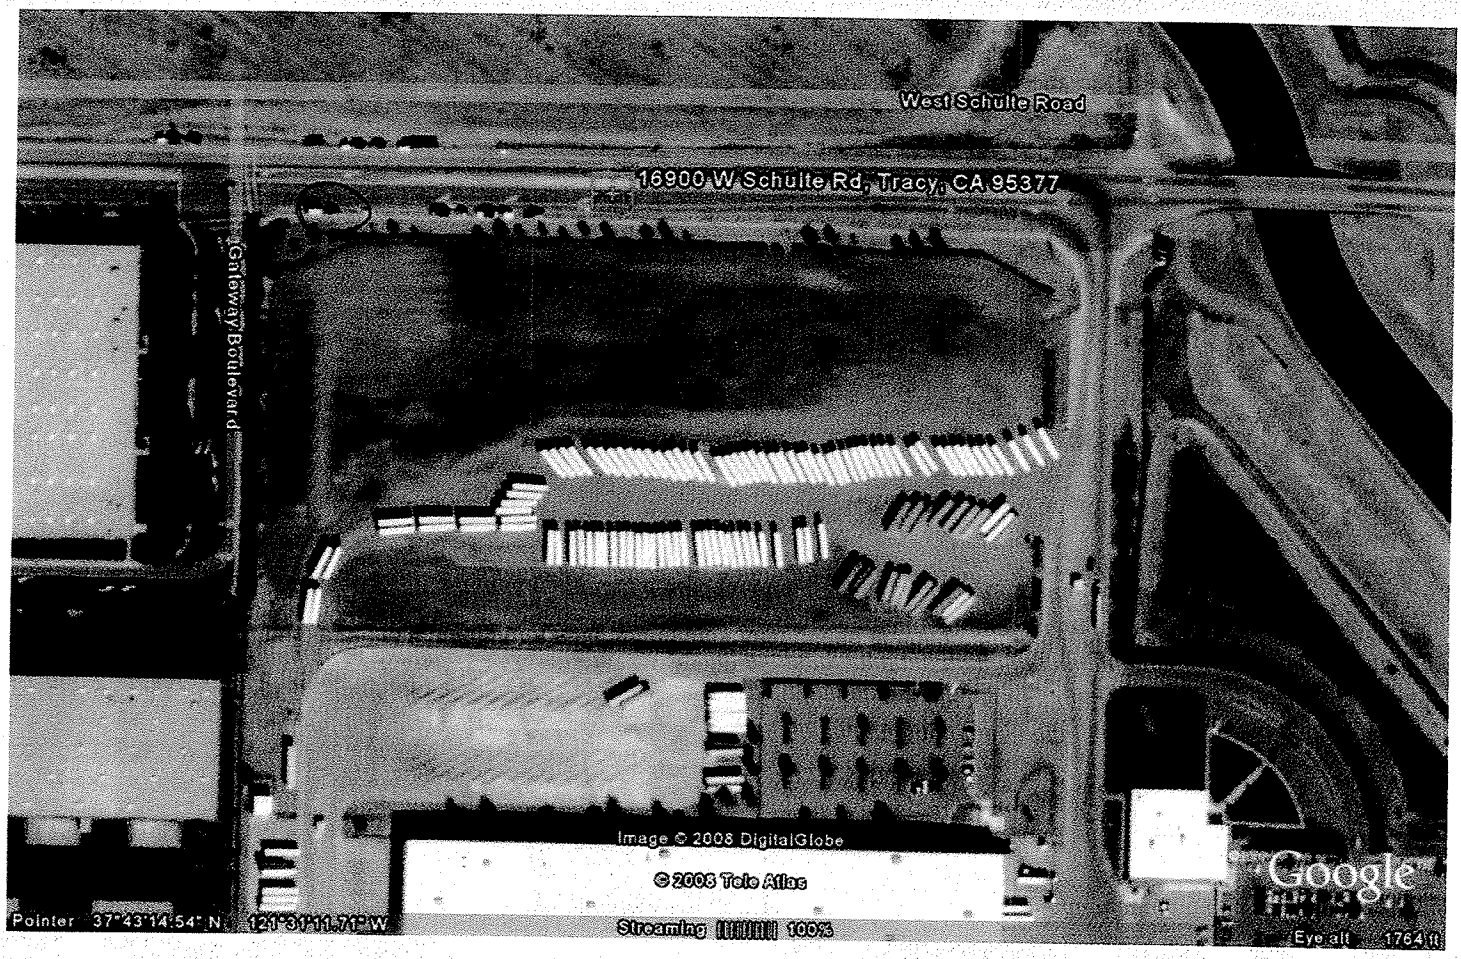
West Schulte Road
16900 W Schulte Rd, Tracy, CA 95377
Gateway Boulevard
Image © 2008 DigitalGlobe
© 2008 Tele Atlas
Google
Pointer 37°43'14.54" N 121°31'11.71" W
Streaming 100%
Eye alt 1764 ft

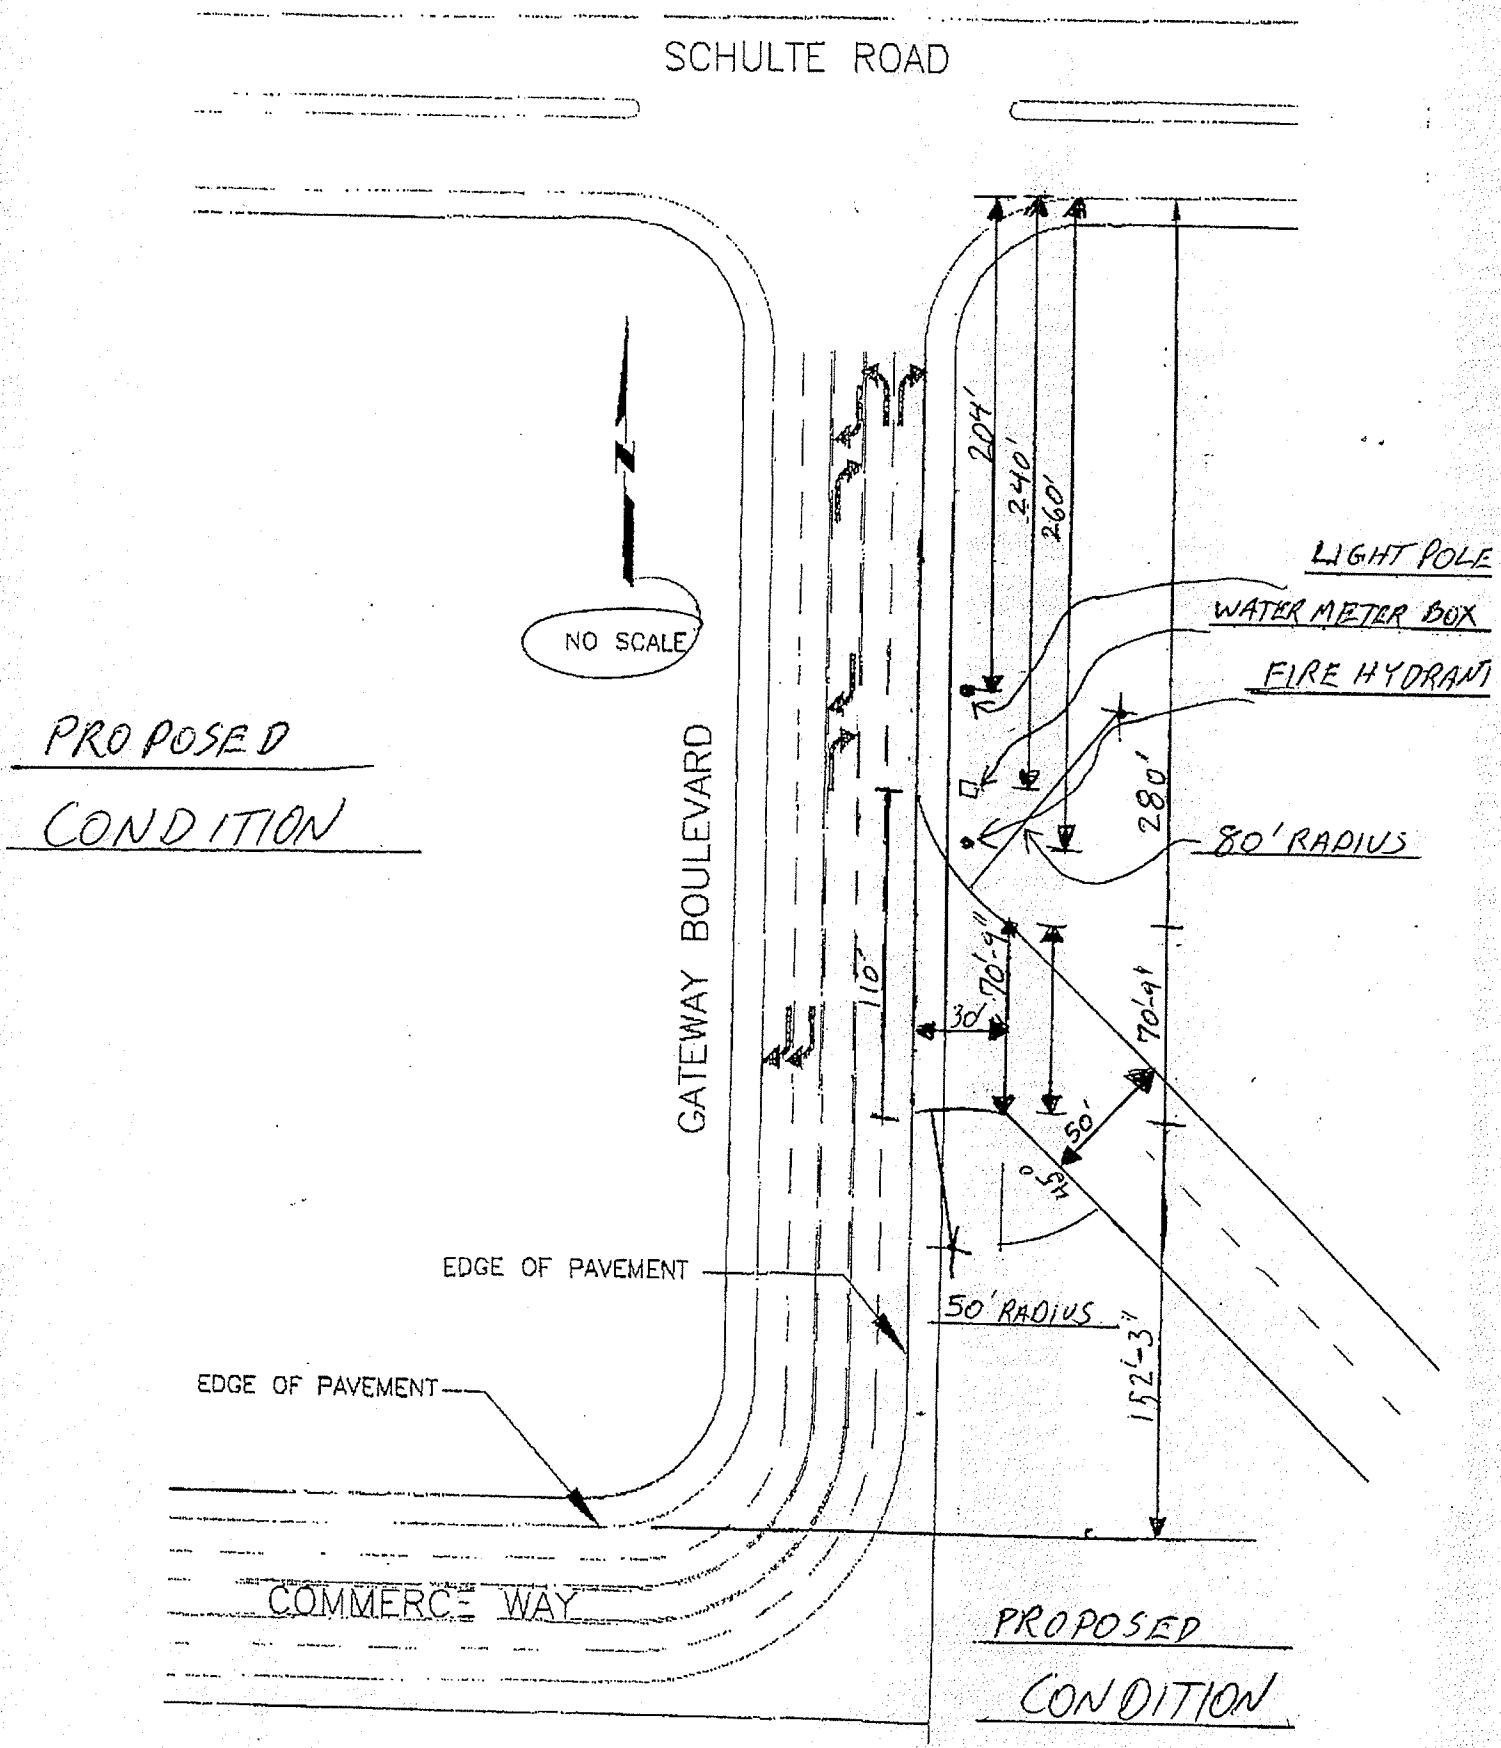
SCHULTE ROAD
N
NO SCALE
GATEWAY BOULEVARD
PROPOSED CONDITION
204'
240'
260'
280'
LIGHT POLE
WATER METER BOX
FIRE HYDRANT
80' RADIUS
116'
30'
70'-9"
70'-9"
50'
45°
EDGE OF PAVEMENT
50' RADIUS
152'-3"
EDGE OF PAVEMENT
COMMERCE WAY
PROPOSED CONDITION