GENERAL NOTES:

1. FOR GENERAL NOTES AND LEGEND, SEE SHEET E-1.

PROJECT NOTES (THIS SHEET ONLY):

1. FURNISH & INSTALL MODEL 2070N NEMA CONTROLLER ASSEMBLY IN TYPE P CABINET. FRONT DOOR SHALL FACE EAST. SEE CONTROLLER CABINET DETAIL ON SHEET E-8. FURNISH AND INSTALL FIBER AND CCTV EQUIPMENT PER PROJECT SPECIAL PROVISIONS.
2. FURNISH & INSTALL TYPE III-AF SERVICE EQUIPMENT ENCLOSURE PER DETAILS ON SHEET E-8. DOOR SHALL FACE EAST. FURNISH & INSTALL PEC (TYPE V) IN THE SERVICE CABINET.
   PROPOSED LOAD:
   1 – 600W TRAFFIC SIGNAL
   3 – 200W INTERSECTION LIGHTING
3. FURNISH & INSTALL R3-4 SIGN ON SIGNAL MAST ARM.
4. FURNISH & INSTALL PAN-TILT-ZOOM CAMERA ON POLE PER DETAIL 'A' ON SHEET E-8 AND THE PROJECT SPECIAL PROVISIONS.
5. INSTALL TENON FOR FUTURE SIGNAL HEAD WITH RAIN TIGHT CAP.
6. FURNISH & INSTALL R3-5R SIGN ON SIGNAL POLE.
7. FURNISH AND INSTALL TYPE I PEDESTRIAN BARRICADE WITH R9-3a SIGN.
8. FURNISH AND INSTALL R9-3a SIGN ON SIGNAL POLE IN THE DIRECTION SHOWN ON THE PLAN.
9. FURNISH AND INSTALL F/O PULL BOX FOR FIBER OPTIC SPLICING PER DETAIL 'I' ON SHEET E-8.
10. SEE SPECIAL PROVISIONS FOR FIBER OPTIC CABLE REQUIREMENTS.
11. COIL 10' OF DLC FOR FUTURE USE.

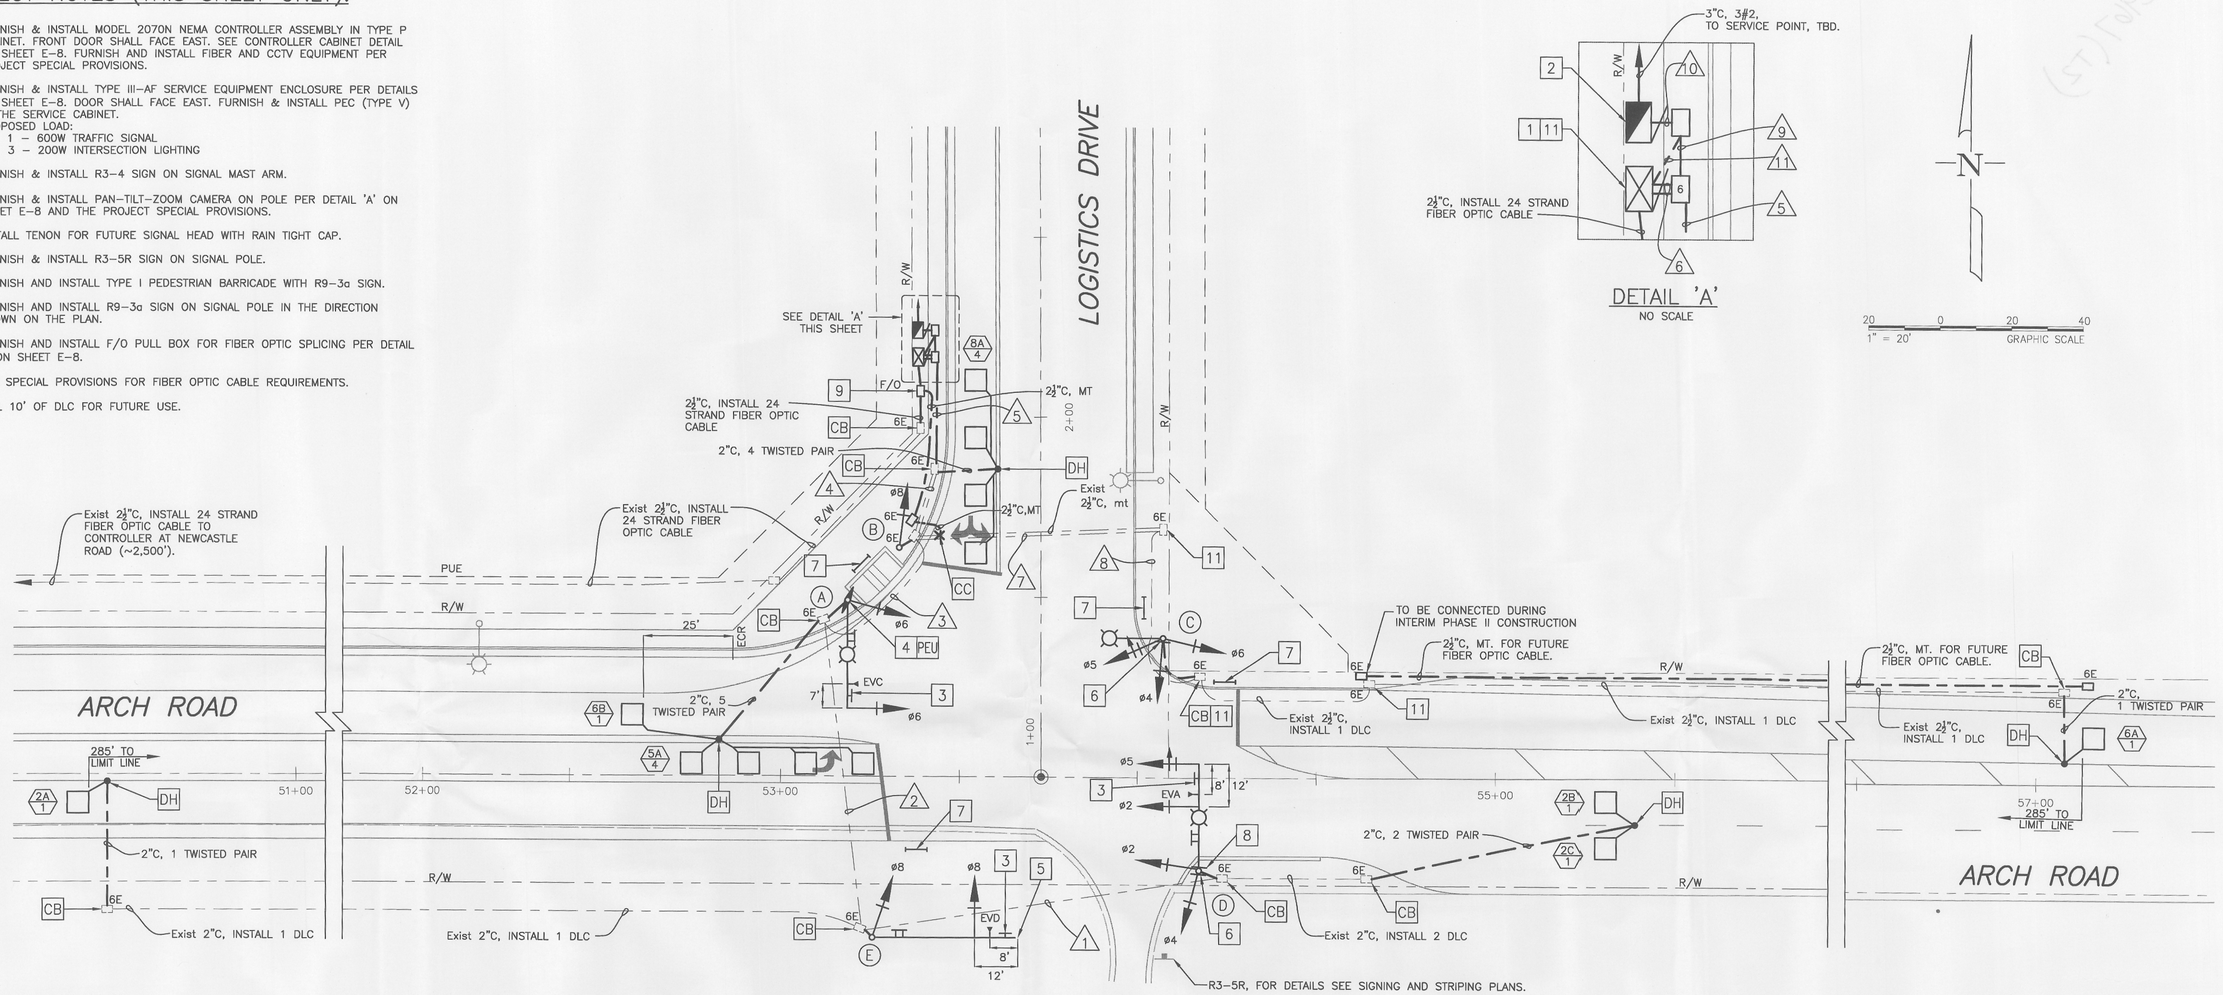

STEADY DEMAND SEQUENCE

PROPOSED PHASE DIAGRAM

PROPOSED 2070N NEMA CONTROLLER

EMERGENCY VEHICLE PREEMPTION

EVA = ø2 + ø5
EVC = ø6
EVD = ø8

FOR PLANCHECK REVIEW ONLY

NOT FOR CONSTRUCTION

FEHR & PEERS
TRANSPORTATION CONSULTANTS
160 W. Santa Clara St.
Suite 870
San Jose, CA 95113
(408) 278-1700
Walnut Creek, CA • Orange County, CA
Roseville, CA • Los Angeles County, CA
San Jose, CA • Salt Lake City, UT
San Francisco, CA • Reno, NV
Sacramento, CA • Denver, CO
Seattle, WA

IMPROVEMENT PLANS
OPUS LOGISTICS CENTER
INTERIM TRAFFIC SIGNAL INSTALLATION PLAN
ARCH ROAD & LOGISTICS DRIVE

DEPARTMENT OF PUBLIC WORKS
CITY OF STOCKTON, CALIFORNIA

REVISION NO.	DESCRIPTION	DATE	BY	APPROVED

SCALE:	AS NOTED	APPROVED BY: DATE:	SHEET NO. E-2 OF 8 SHEETS
DESIGNED BY:	RMW		
DRAWN BY:	DD		PROJECT NO.
CHECKED BY:	SLL	CITY ENGINEER STOCKTON, CALIFORNIA	A07567
RECORD DWG:			

Aug 29, 2008 CADD FILE: N:\Projects\SJ08_1021_Opus_Logistics_Center\CAD\Working_Drawings\Interim – Amend 1\1021_Interim-E-2_E-3_E-8.dwg
Fehr & Peers, its employees, its officers or agents shall not be responsible for the accuracy or completeness of electronic copies of this plan sheet.