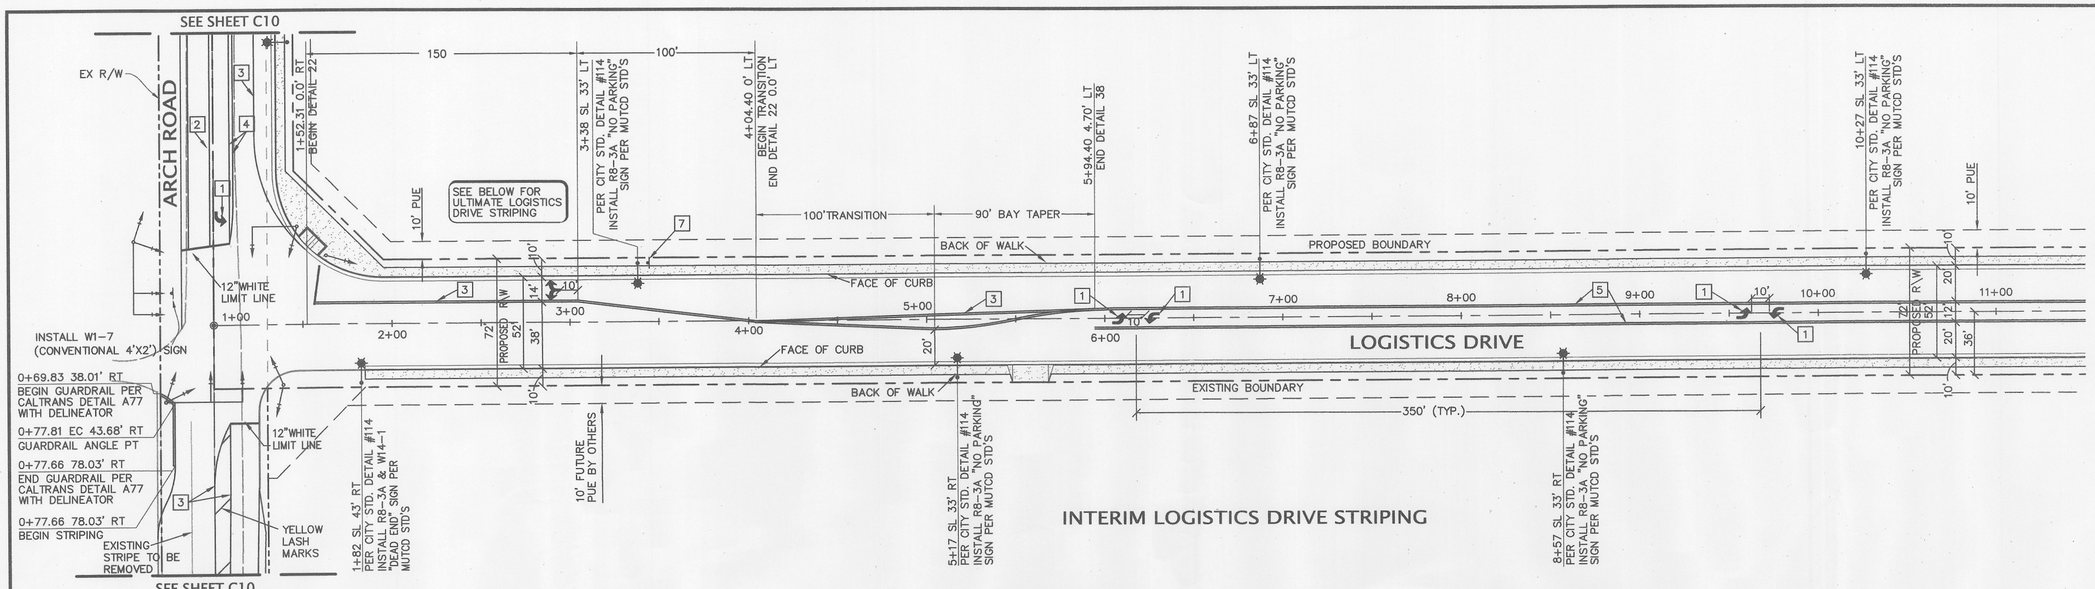

INTERIM LOGISTICS DRIVE STRIPING

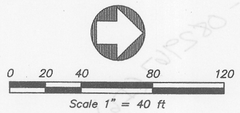

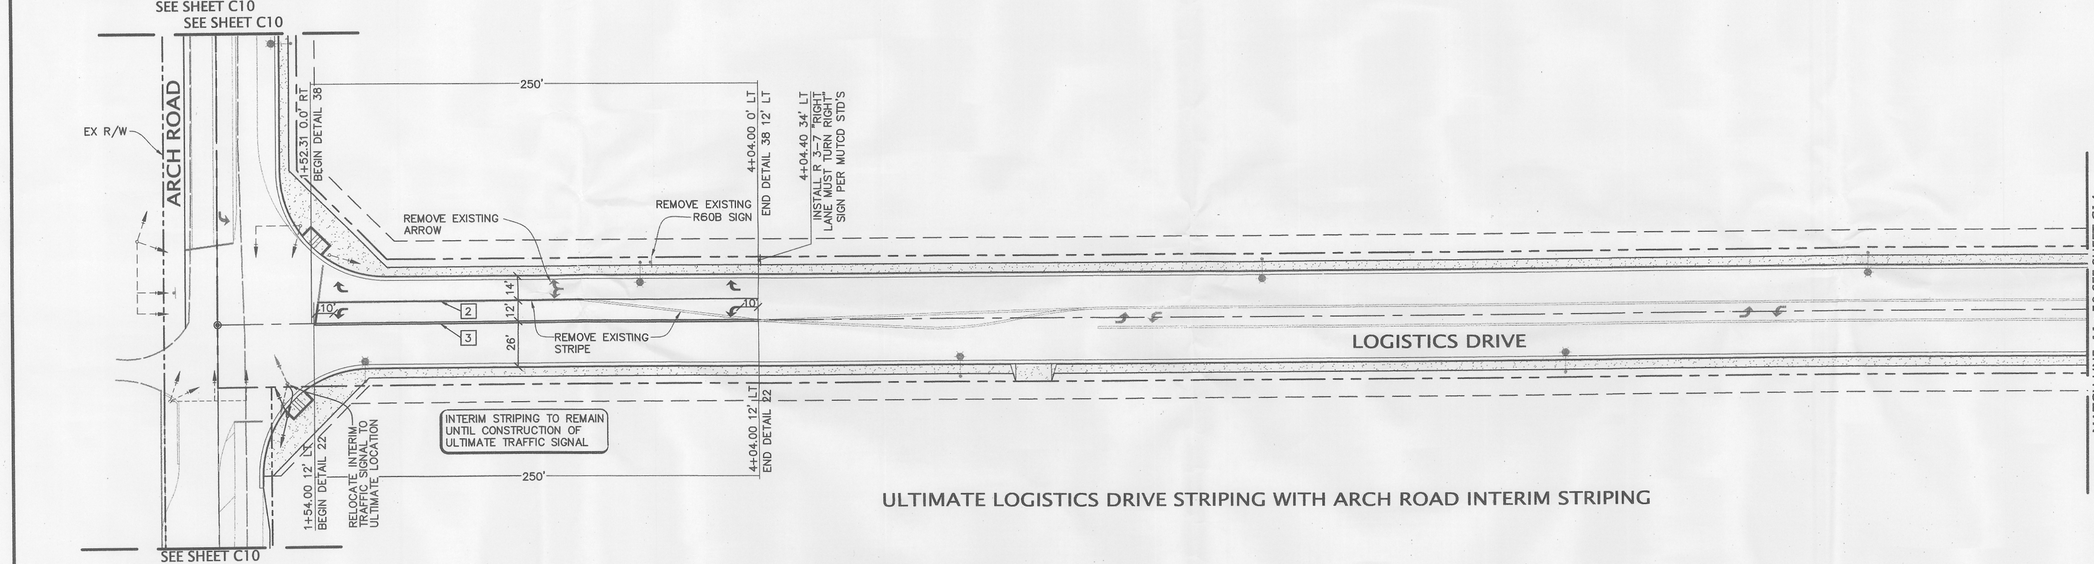

ULTIMATE LOGISTICS DRIVE STRIPING WITH ARCH ROAD INTERIM STRIPING

LEGEND

NOTE: ALL PAVEMENT MARKINGS SHALL BE INSTALLED PER CA-MUTCD 2006 EDITION

1. CAL TRANS STANDARD TYPE IV ARROW REFER TO CAL TRANS STANDARD A24B
2. 8" WHITE LINE CAL TRANS STANDARD DETAIL 38 REFER TO CAL TRANS STANDARD A20D
3. CAL TRANS STANDARD DETAIL 22 REFER TO CAL TRANS STANDARD A20A
4. CAL TRANS STANDARD DETAIL 38A REFER TO CAL TRANS STANDARD A20D
5. CAL TRANS STANDARD DETAIL 32 REFER TO CAL TRANS STANDARD A20B
7. R60B (CA)

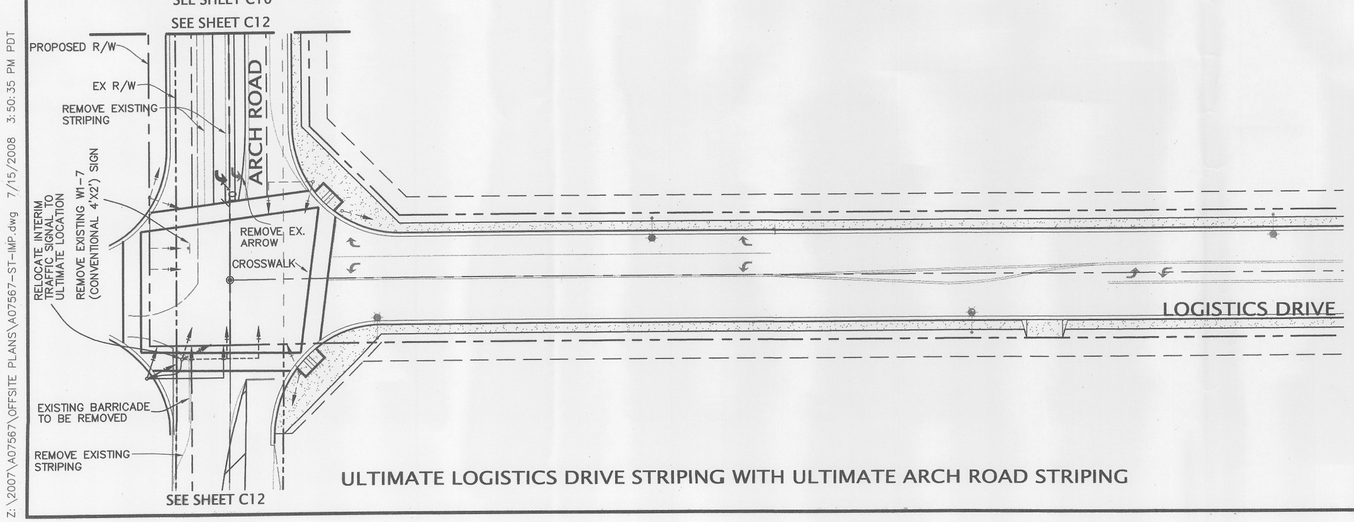

ULTIMATE LOGISTICS DRIVE STRIPING WITH ULTIMATE ARCH ROAD STRIPING

STRIPING AND SIGNAGE NOTES:

SEE SHEET C12 FOR STRIPING AND SIGNAGE NOTES.

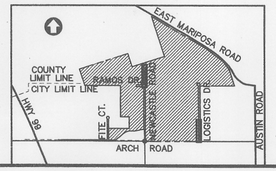

CA: 1-800-227-2600 CALL BEFORE YOU DIG UNDERGROUND SERVICE ALERT CA: 1-800-227-2600 CALL TWO WORKING DAYS BEFORE YOU DIG

REGISTERED PROFESSIONAL ENGINEER CHARLES R. MCALLISTER No. 53497 Exp. 6-30-09 CIVIL STATE OF CALIFORNIA

KIER & WRIGHT
CIVIL ENGINEERS & SURVEYORS, INC.
1233 Quarry Lane, Suite 145 (925) 249-6555
Pleasanton, California 94566 Fax (925) 249-6563

IMPROVEMENT PLANS
OPUS LOGISTICS CENTER
SIGNING & STRIPING PLAN

LOGISTICS DRIVE: STA 1+00 TO STA 11+50

DEPARTMENT OF PUBLIC WORKS
CITY OF STOCKTON, CALIFORNIA

REVISION NO.		DATE	BY	APPROVED

SCALE:	AS SHOWN
DESIGNED BY:	MK
DRAWN BY:	CFJ
CHECKED BY:	CRM
RECORD DWG:	

APPROVED BY: DATE: 7/15/08
CITY ENGINEER
STOCKTON, CALIFORNIA

SHEET NO.	C13
OF 52 SHEETS	
PROJECT NO.	A07567

5054.12C

Z:\2007\A07567\OFFSITE PLANS\A07567-ST-IMP.dwg 7/15/2008 3:50:35 PM PDT