PS:08:2967 Improvement

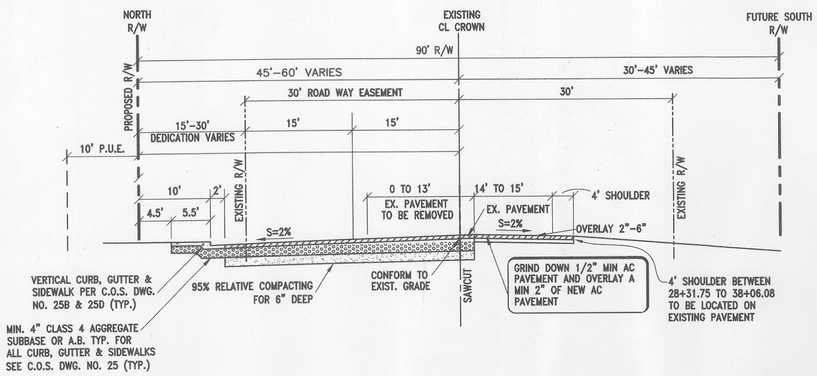

STRUCTURAL SECTION (OPTION 1) 5" ASPHALT CONCRETE 8" AGGREGATE BASE 17" AGGREGATE SUBBASE R = 5.0 T.I. = 9.5
STRUCTURAL SECTION (OPTION 2) 5" ASPHALT CONCRETE 23 1/2" AGGREGATE BASE R = 5.0 T.I. = 9.5
STRUCTURAL SECTION (OPTION 3) 15" DEEP LIFT A.C. R = 5.0 T.I. = 9.5

ARCH ROAD SECTION (STA 28+31.75 TO 38+06.08)

NOT TO SCALE

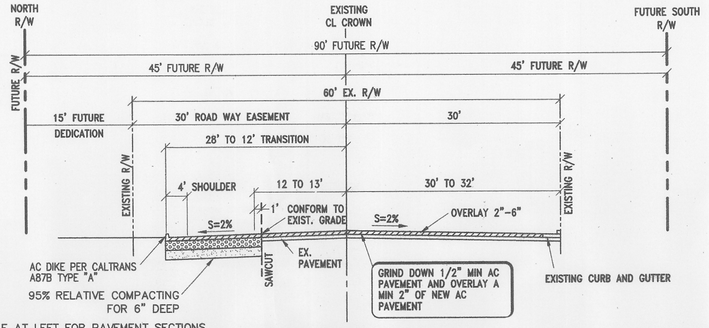

SEE TABLE AT LEFT FOR PAVEMENT SECTIONS

ARCH ROAD SECTION (STA 54+10.00 TO 61+00)

NOT TO SCALE

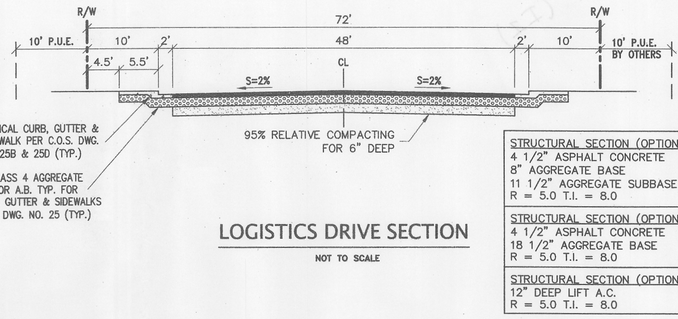

STRUCTURAL SECTION (OPTION 1) 4 1/2" ASPHALT CONCRETE 8" AGGREGATE BASE 11 1/2" AGGREGATE SUBBASE R = 5.0 T.I. = 8.0
STRUCTURAL SECTION (OPTION 2) 4 1/2" ASPHALT CONCRETE 18 1/2" AGGREGATE BASE R = 5.0 T.I. = 8.0
STRUCTURAL SECTION (OPTION 3) 12" DEEP LIFT A.C. R = 5.0 T.I. = 8.0

LOGISTICS DRIVE SECTION

NOT TO SCALE

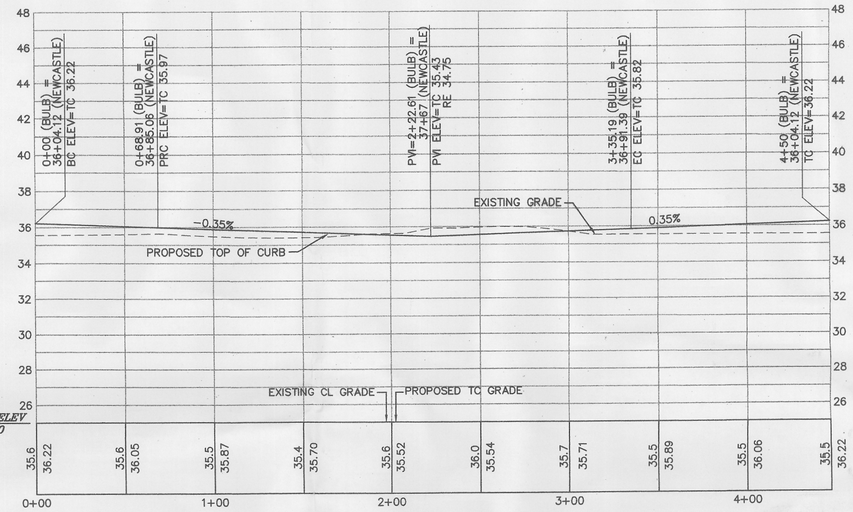

CUL DE SAC AT NEWCASTLE RD.

PROFILE

SCALE: 1"= 40' HORIZ.
1"= 4' VERT.

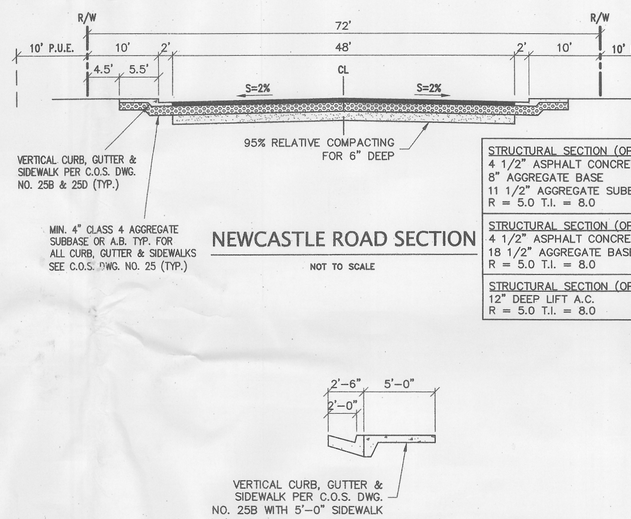

STRUCTURAL SECTION (OPTION 1) 4 1/2" ASPHALT CONCRETE 8" AGGREGATE BASE 11 1/2" AGGREGATE SUBBASE R = 5.0 T.I. = 8.0
STRUCTURAL SECTION (OPTION 2) 4 1/2" ASPHALT CONCRETE 18 1/2" AGGREGATE BASE R = 5.0 T.I. = 8.0
STRUCTURAL SECTION (OPTION 3) 12" DEEP LIFT A.C. R = 5.0 T.I. = 8.0

NEWCASTLE ROAD SECTION

NOT TO SCALE

SIDEWALK DIMENSION DETAIL

NOT TO SCALE

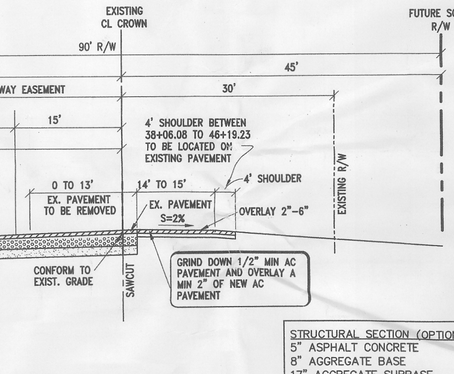

STRUCTURAL SECTION (OPTION 1) 5" ASPHALT CONCRETE 8" AGGREGATE BASE 17" AGGREGATE SUBBASE R = 5.0 T.I. = 9.5
STRUCTURAL SECTION (OPTION 2) 5" ASPHALT CONCRETE 23 1/2" AGGREGATE BASE R = 5.0 T.I. = 9.5
STRUCTURAL SECTION (OPTION 3) 15" DEEP LIFT A.C. R = 5.0 T.I. = 9.5

ARCH ROAD SECTION (STA 38+06.08 TO 46+19.23)

NOT TO SCALE

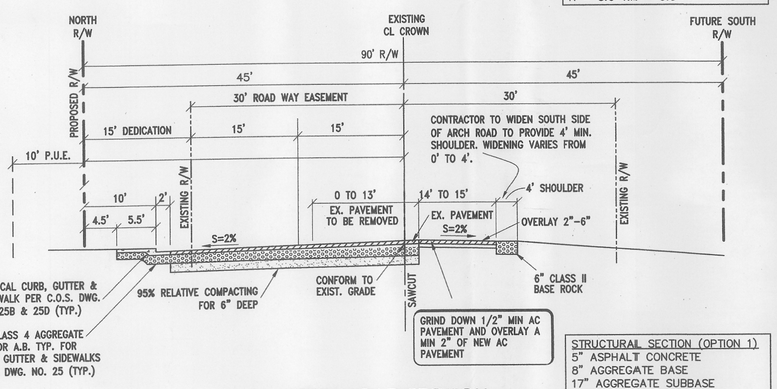

STRUCTURAL SECTION (OPTION 1) 5" ASPHALT CONCRETE 8" AGGREGATE BASE 17" AGGREGATE SUBBASE R = 5.0 T.I. = 9.5
STRUCTURAL SECTION (OPTION 2) 5" ASPHALT CONCRETE 23 1/2" AGGREGATE BASE R = 5.0 T.I. = 9.5
STRUCTURAL SECTION (OPTION 3) 15" DEEP LIFT A.C. R = 5.0 T.I. = 9.5

ARCH ROAD SECTION (STA 46+19.23 TO 54+10.00)

NOT TO SCALE

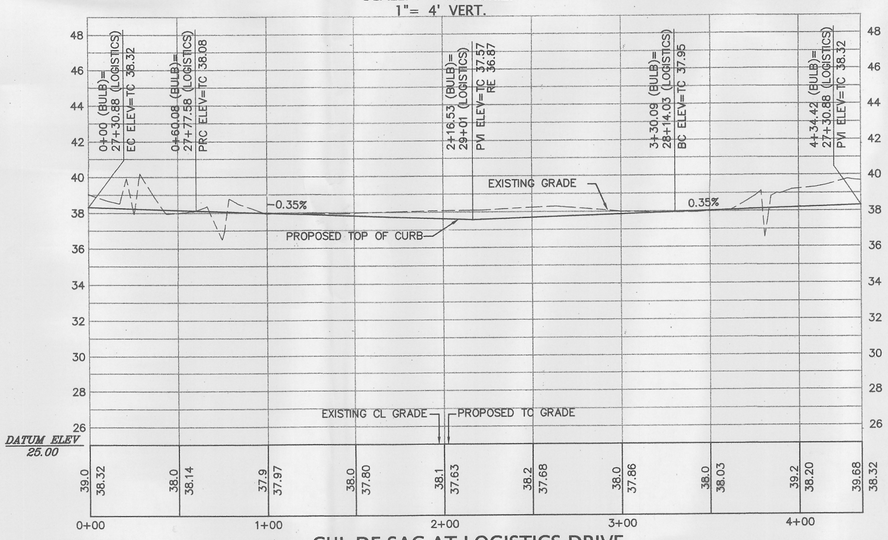

CUL DE SAC AT LOGISTICS DRIVE

PROFILE

SCALE: 1"= 40' HORIZ.
1"= 4' VERT.

CA: 1-800-227-2600
CALL BEFORE YOU DIG
U.S.A.
UNDERGROUND SERVICE ALERT
CA: 1-800-227-2600
CALL TWO WORKING DAYS BEFORE YOU DIG

KIER & WRIGHT
CIVIL ENGINEERS & SURVEYORS, INC.
1233 Quarry Lane, Suite 145 (925) 249-6555
Pleasanton, California 94566 Fax (925) 249-6563

REGISTERED PROFESSIONAL ENGINEER CHARLES R. MCCLELLAN No. 55497 Exp. 6-30-08 CIVIL STATE OF CALIFORNIA

IMPROVEMENT PLANS
OPUS LOGISTICS CENTER

CROSS SECTIONS

DEPARTMENT OF PUBLIC WORKS
CITY OF STOCKTON, CALIFORNIA

REVISION NO.		DATE	BY	APPROVED

SCALE: NONE	APPROVED BY:	DATE: 7/15/08	SHEET NO. C8
DESIGNED BY: MK	R.E.		OF 52 SHEETS
DRAWN BY: CFJ			PROJECT NO. A07567
CHECKED BY: CRM	CITY ENGINEER STOCKTON, CALIFORNIA		
RECORD DWG:			

5D54.7C

Z:\2007\A07567\OFFSITE PLANS\A07567-ST-IMP.dwg 7/7/2008 7:54:36 AM PDT