PS-0803452

APPLICATION FOR ENCROACHMENT PERMIT

PLEASE PRINT:

Date 11/5/08

To: San Joaquin County
Department of Public Works

DELTA DIESEL PROPERTIES
(Applicant Name)

310 N. CLUFF AVE. #D-2
(Mailing Address)

LODI, CA 95240
(City, State, Zip Code)

(916) 834-8890
(Area Code - Telephone Number)

OFFICE USE ONLY			
JOB #	110005	REF #	
APN	055-320-42	CR #	
EXP. DATE	12.15.08		
VALID	11-5-08 TO 12.15.08	DRIVEWAYS:	
STREET	BANNER ST / REPUBLIC WAY		
AREA	LODI / QUAD NW		
TYPE	TRENCHING, (2)-DW APPROACHES		
FORMS	SS/WW, R-29, CW-C11 OR CW-C12		
NOTES			

Sketch (Detailed plans may be submitted)

The undersigned hereby applies for permission to excavate, construct and/or otherwise encroach on County Highway Right-of-Way on the SOUTH side of BANNER ST. approximately 100 ~~feet~~/mile EAST of REPUBLIC WAY & E/S OF REPUBLIC WAY 50' S/O BANNER ST., by performing the following work (description of work):

TRENCHING FOR UTILITIES & (2)-DW APPROACHES

Work will commence on or about _____ for approximately _____ days.

I, the undersigned, certify that I am the owner of the respective property, or am qualified to represent the owner and agree to do the work described above in accordance with the rules and regulations of San Joaquin County and subject to inspection and approval.

Signature of Applicant - Title

Date

Y:\FORMS & TEMPLATES\ENCROACHMENT PERMIT APPLICATION.doc (08/08)

Typical Application 5-27
Closure at Side of Intersection

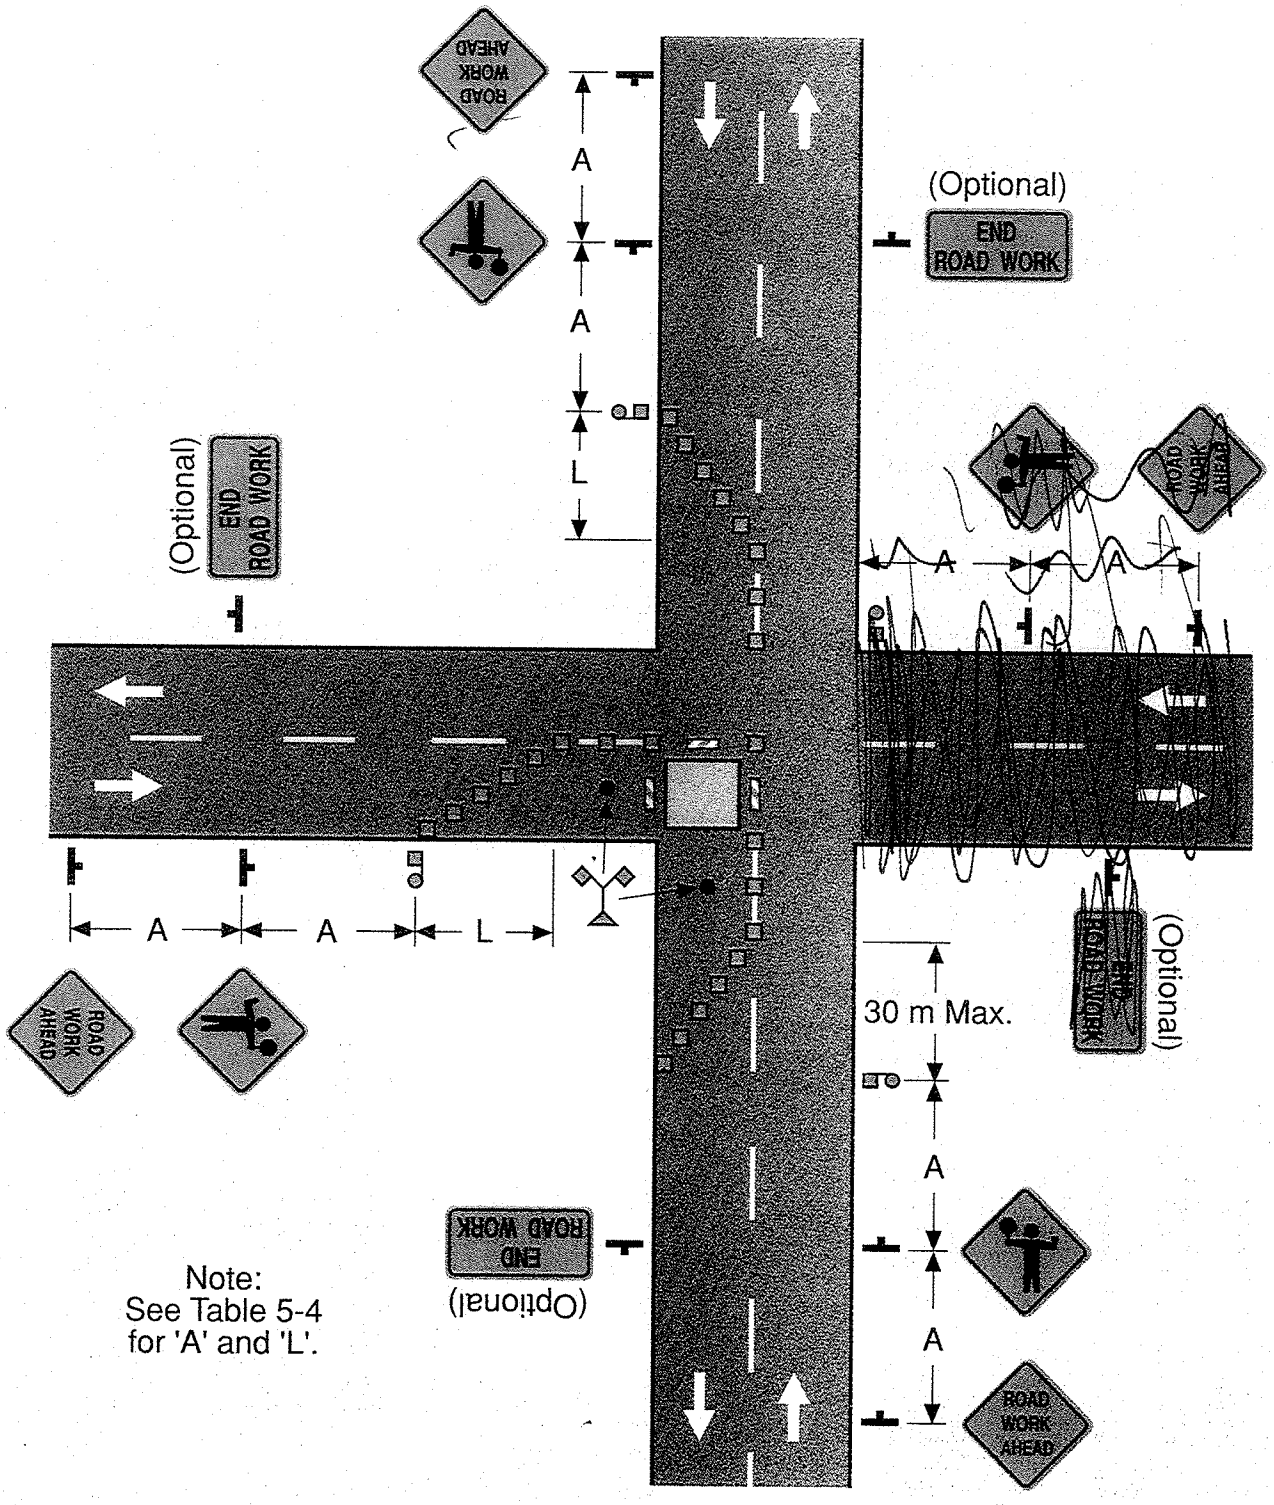

Note:
See Table 5-4
for 'A' and 'L'.