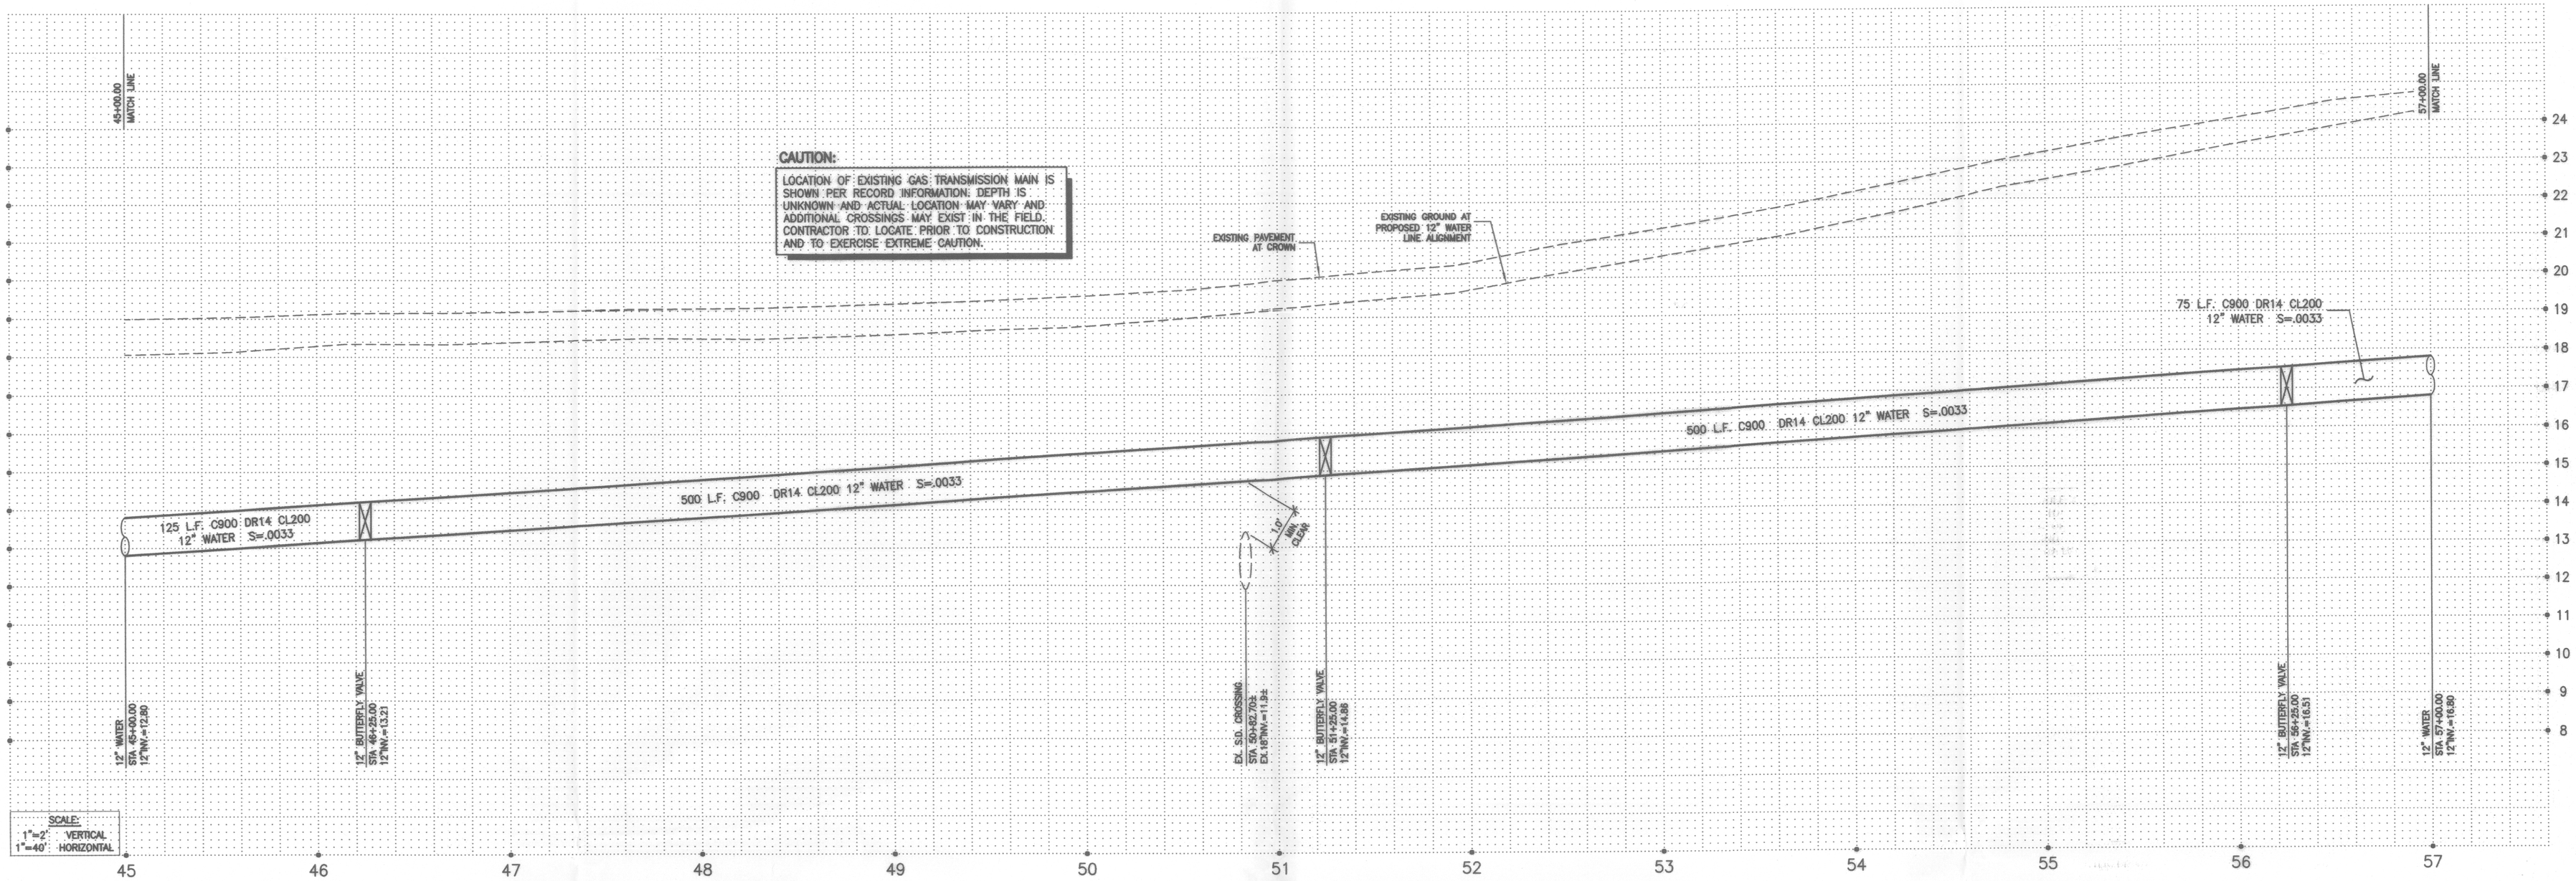

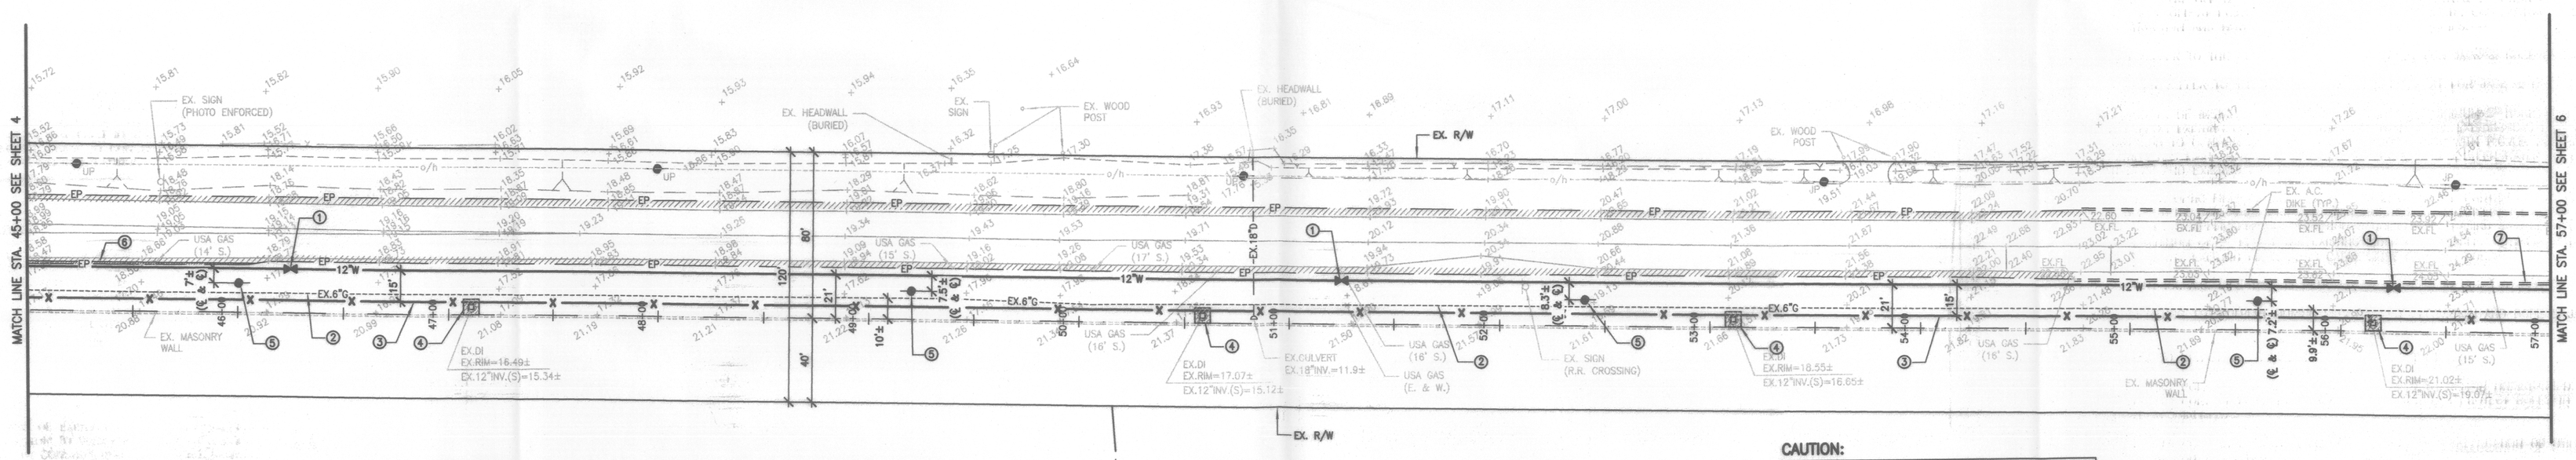

City Of Stockton ← → San Joaquin County

KEY NOTES:

1. INSTALL 12" BUTTERFLY VALVE PER CITY STD. DWG. NO. 99.
2. WATER MAIN TO BE INSTALLED AS SHOWN AND MAINTAIN A MINIMUM 5' HORIZONTAL CLEAR DISTANCE FROM EXISTING GAS MAIN. CONTRACTOR TO POTHOLE EXISTING GAS MAIN PRIOR TO CONSTRUCTION TO CONFIRM MINIMUM CLEARANCE. COORDINATE WITH P.G.&E. REGARDING POTHOLING OF EXISTING GAS MAIN. NOTIFY ENGINEER OF ANY CONFLICTS BETWEEN WATER MAIN LOCATION SHOWN HERE AND EXISTING GAS MAIN.
3. CONTRACTOR TO INSTALL SILT FENCE (SEE DETAIL, SHEET 2).
4. CONTRACTOR TO INSTALL SEDIMENT CONTROL DEVICE AT FIELD INLET (SEE DETAIL, SHEET 2).
5. EXISTING UTILITY POLE & GUY WIRE (WHERE APPLICABLE) TO REMAIN UNDISTURBED. CONTRACTOR TO CONTACT PG&E PRIOR TO CONSTRUCTION AND PROTECT POLES IN ACCORDANCE WITH PG&E REQUIREMENTS.
6. PROVIDE TRENCH PATCH PER CITY STD. DWG. NO. 50. USE STANDARD PAVEMENT REPLACEMENT FROM STA 45+00 TO 46+08.67.
7. EXISTING A.C. DIKE TO BE PROTECTED AND REPLACED IN KIND IF NECESSARY.

CAUTION:

LOCATION OF EXISTING GAS TRANSMISSION MAIN IS SHOWN PER RECORD INFORMATION. DEPTH IS UNKNOWN AND ACTUAL LOCATION MAY VARY AND ADDITIONAL CROSSINGS MAY EXIST IN THE FIELD. CONTRACTOR TO LOCATE PRIOR TO CONSTRUCTION AND TO EXERCISE EXTREME CAUTION.

FIELD SURVEY PERFORMED: 1-13-10
SUPPLEMENTAL FIELD SURVEY PERFORMED: 3-22-10

EIGHT MILE ROAD
(STA. 45+00 TO 57+00)

REGISTERED PROFESSIONAL ENGINEER JASON T. WHITE No. C62281 Exp. 06/30/11 CIVIL STATE OF CALIFORNIA

DATE: 9-14-10

NOTES:

1. ALL EXISTING UTILITIES WERE PLOTTED FROM RECORD INFORMATION AND FIELD TOPOGRAPHY. ACTUAL LOCATIONS MAY VARY AND ADDITIONAL CROSSINGS MAY EXIST IN THE FIELD. IT IS IMPERATIVE THAT "U.S.A. LOCATING SERVICES" LOCATE AND MARK EXISTING UTILITIES PRIOR TO THE START OF EXCAVATION.
2. THE CONTRACTOR SHALL USE EXTREME CAUTION WHEN EXPOSING EXISTING UTILITY CROSSINGS AND SERVICES.
3. ANY DAMAGE TO EXISTING UTILITIES WILL BE THE SOLE RESPONSIBILITY OF THE CONTRACTOR.

CALL BEFORE YOU DIG USA 800.227.2600

REV.NO.	DESCRIPTION	DATE	BY	APPVD.

O'DELL ENGINEERING
1165 Scenic Drive, Suite A
Modesto, CA 95350
Ph 209.571.1765
Fax 209.571.2466
odellengineering.com

EIGHT MILE ROAD WATER MAIN

PLAN & PROFILE – EIGHT MILE ROAD (STA 45+00 TO 57+00)

MUNICIPAL UTILITIES DEPARTMENT
CITY OF STOCKTON, CALIFORNIA

CHECKED BY: JW	APPROVED BY: ASSISTANT DIRECTOR, MUNICIPAL UTILITIES DEPARTMENT	SHEET NO. 5 OF 8 SHEETS
DESIGNED BY: JW		
DRAWN BY: AT		JOB NO. 15966
DATE: 9/14/2010	DATE: 9/29/10	
SCALE: 1"=40'		

0998X

P:\jobs\15966 Eight Mile Road Water Main\dwg\15966bps3.dwg, 09/14/2010 11:01:49 AM