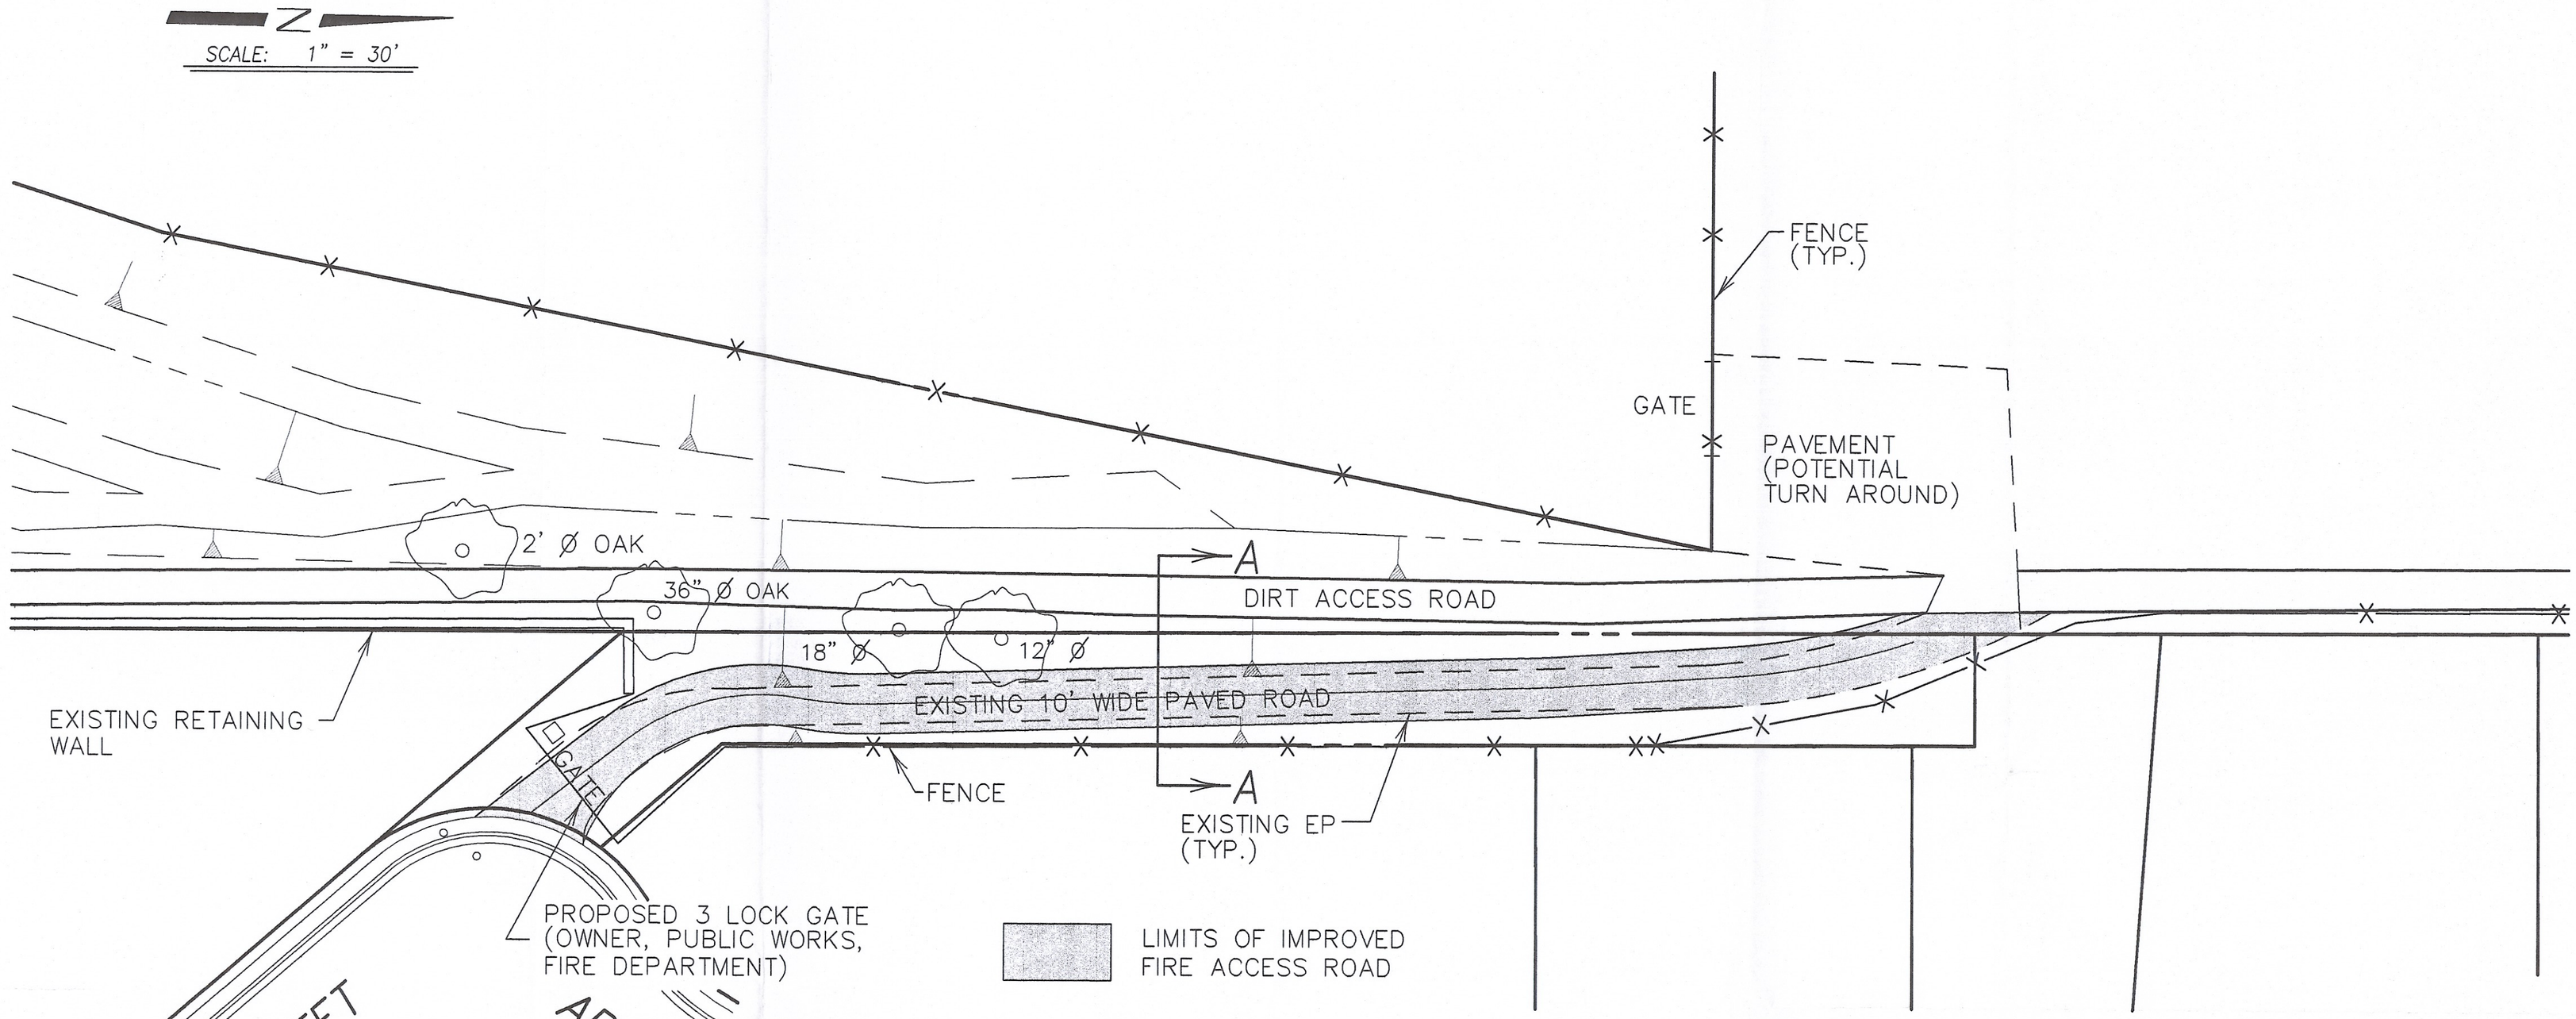

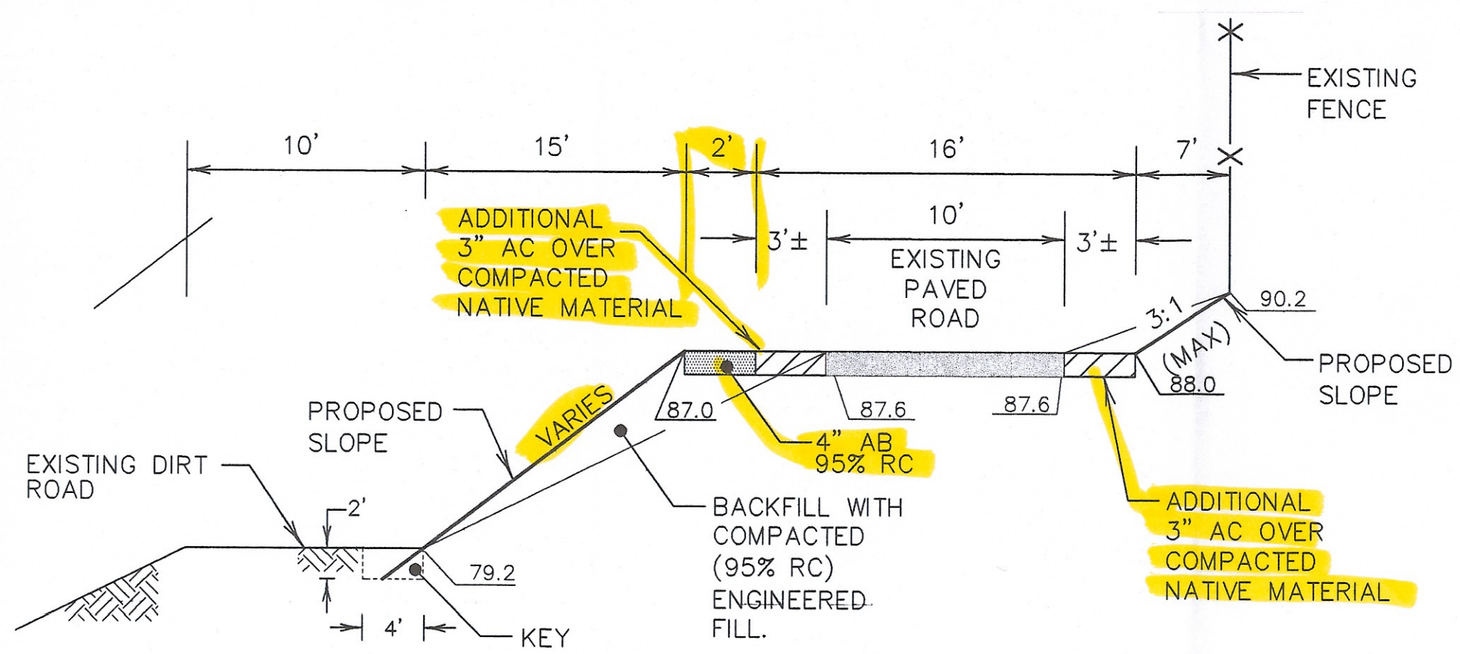

SECTION A–A

N.T.S.

DILLON & MURPHY

CONSULTING CIVIL ENGINEERS

ENGINEERING • PLANNING • SURVEYING

847 N. CLUFF AVENUE, SUITE A2, LODI, CALIFORNIA 95240 *(209) 334-6613*

05153

S:\2005\05153\TOPO.dwg May 18, 2010