WILKERSON LATERAL @ LOWER SACRAMENTO ROAD

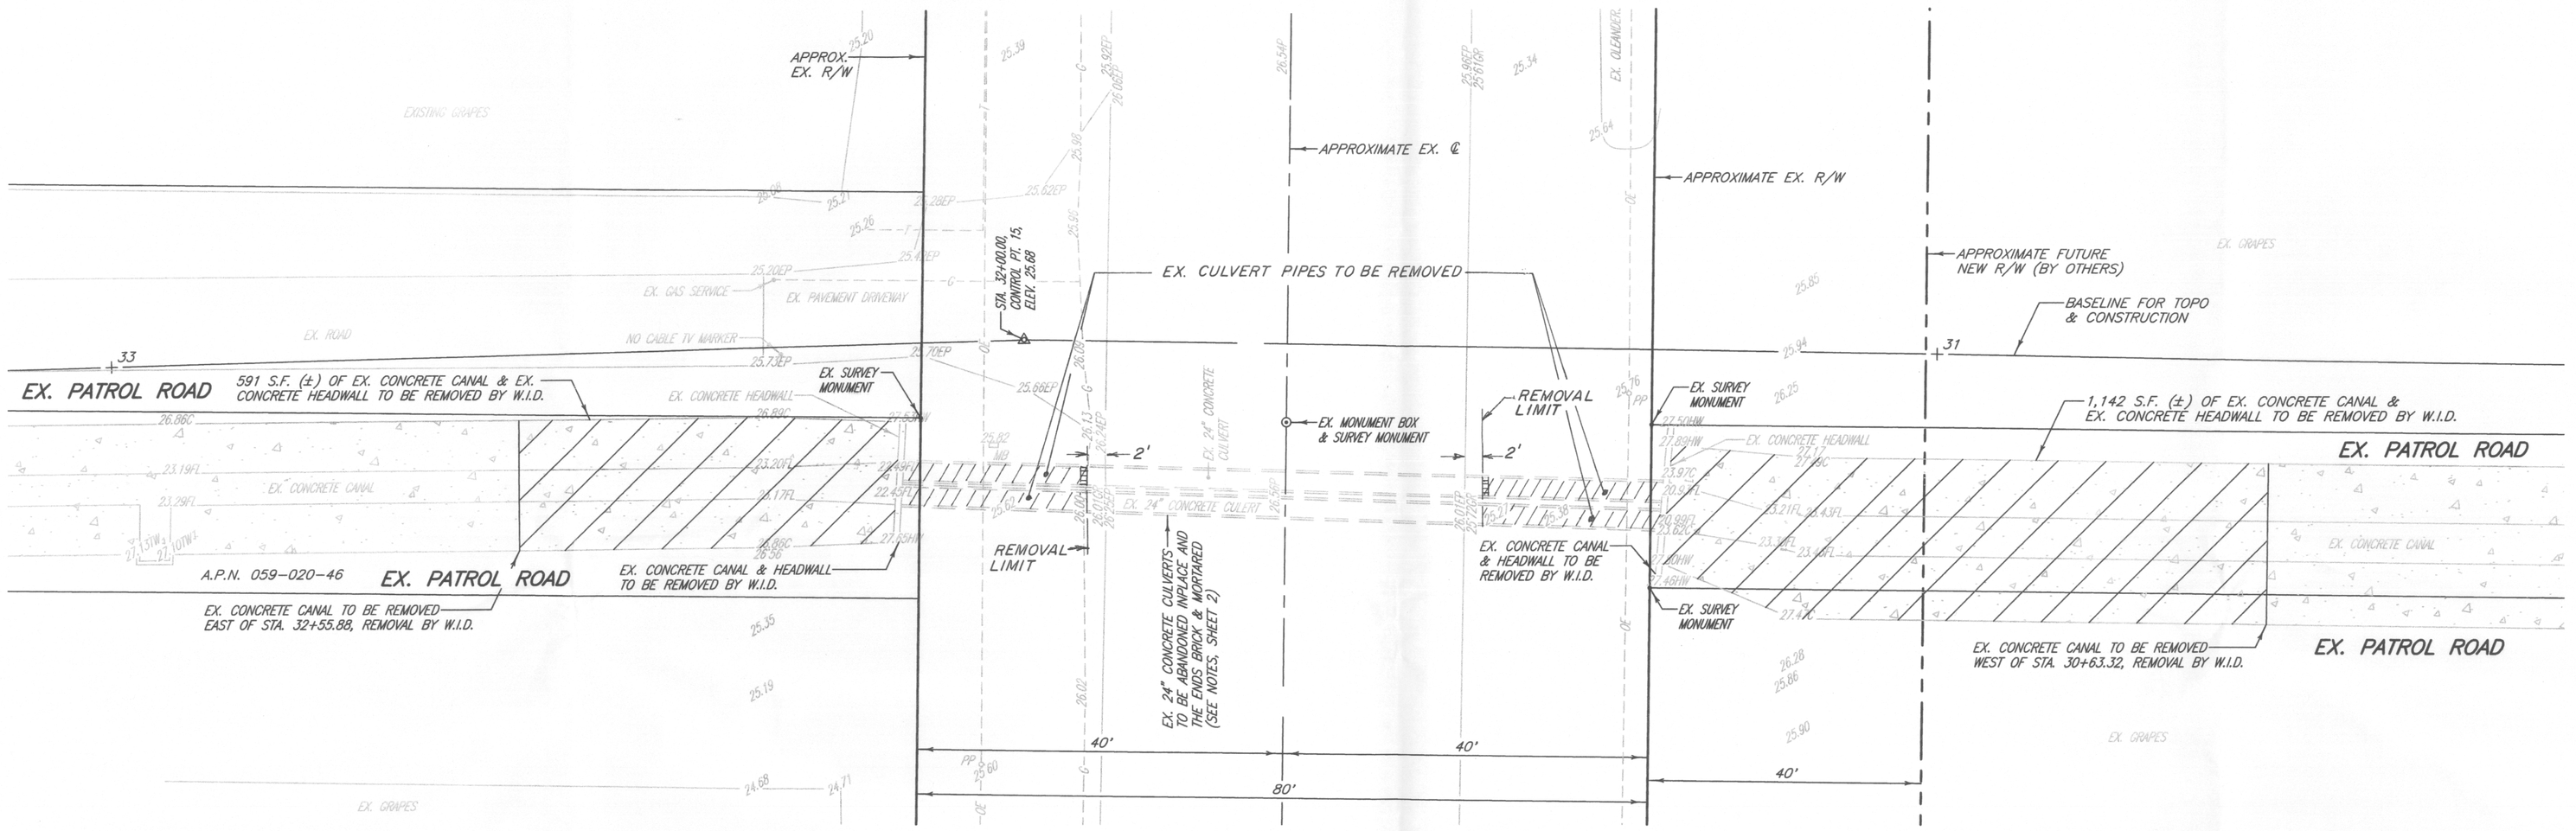

NOTE: EX. CONCRETE HEADWALL & CANAL TO BE COMPLETLY REMOVED WHERE INDICATED.

SCALE: 1"=10'

0' 10' 20' 30'

800-227-2600

CALL BEFORE YOU DIG — USA — UNDERGROUND SERVICE ALERT

REGISTERED PROFESSIONAL ENGINEER — MARK A. SANGUINETTI — EXPIRES 6-30-11 — NO. 64,907 — CIVIL — STATE OF CALIFORNIA

REVISION NO.	DESCRIPTION	DATE	BY	APRVD. BY

A.R. SANGUINETTI & ASSOCIATES
CONSULTING CIVIL ENGINEERS
1150 W. ROBINHOOD DR., STE. 10, STOCKTON, CALIFORNIA
MARK A. SANGUINETTI R.C.E. 64907 DATE 12/7/10

W.I.D. – WILKERSON LATERAL
LOWER SACRAMENTO ROAD CROSSING

DEMOLITION PLAN

WOODBRIDGE IRRIGATION DISTRICT
SAN JOAQUIN COUNTY, CALIFORNIA

SCALE: AS SHOWN	APPROVED BY: DATE: 12-7-10	SHEET NO. 3 OF 9 SHEETS
DESIGNED BY: JMS/MAS		
DRAWN BY: SLM		
CHECKED BY: SLM/MAS/JMS	GENERAL MANAGER WOODBRIDGE IRRIGATION DISTRICT	PROJECT NO. 2010
RECORD DWG:		