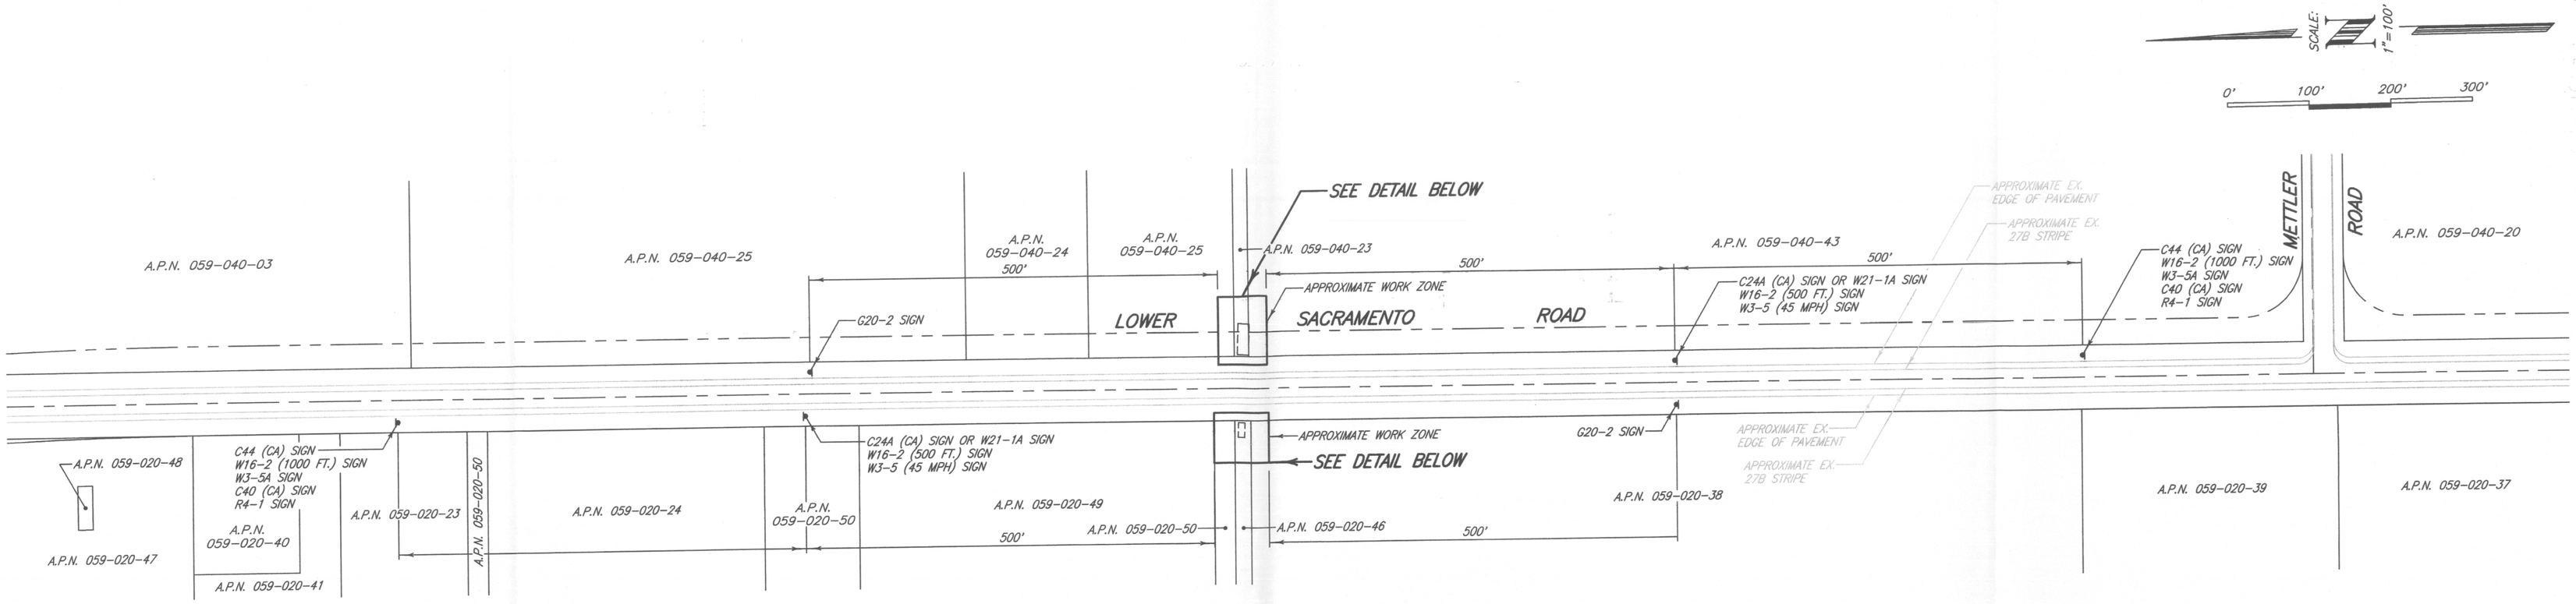

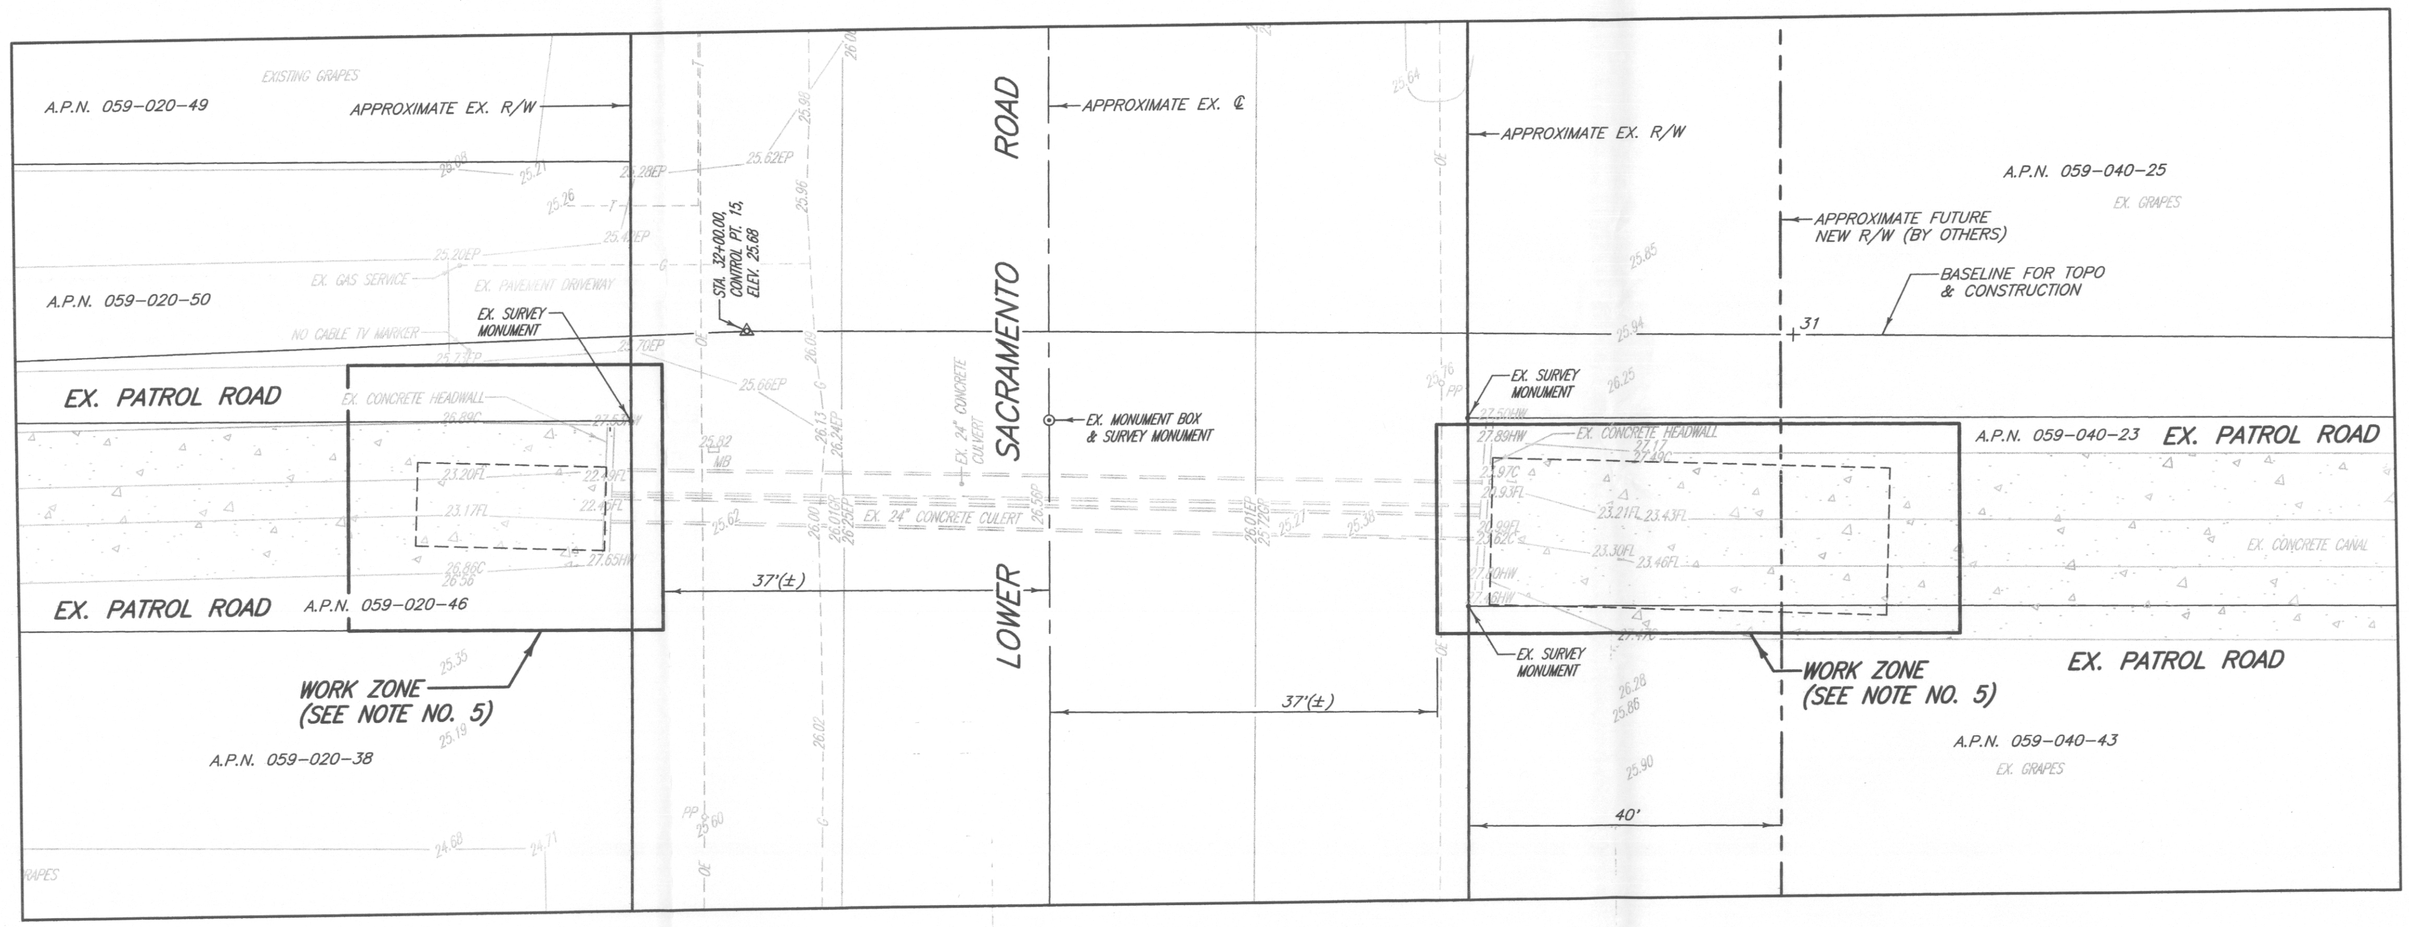

LOWER SACRAMENTO ROAD @ W.I.D. (WILKERSON LATERAL) WORK ZONE

SCALE : 1"=10'

TRAFFIC SIGNS

THE FOLLOWING SIGNS SHALL BE INSTALLED (PER THE CALIFORNIA MANUAL ON UNIFORM TRAFFIC CONTROL DEVICES FOR STREETS AND HIGHWAYS, THE LATEST EDITION & CALTRANS LATEST STANDARD PLANS).

1) C24(CA) (SHOULDER WORK AHEAD)
2) W16-2 (500 FEET)
3) W3-5 (45 MPH)
4) R4-1 (DO NOT PASS)
5) C40(CA) (TRAFFIC FINES DOUBLED IN CONSTRUCTION ZONES)
6) C44(CA) (TRUCKS ENTERING EXITING)
7) W16-2 (1000 FEET)
8) G20-2 (END ROAD WORK)
9) W21-1A (ROAD WORKERS SYMBOL)

TRAFFIC CONTROL NOTES NOTES

1. ALL TEMPORARY TRAFFIC CONTROL SHALL BE IN STRICT ACCORDANCE WITH THE FOLLOWING: THE CALIFORNIA MANUAL ON UNIFORM TRAFFIC CONTROL DEVICES FOR STREETS AND HIGHWAYS (FHWA'S MUTCD 2003 EDITION, AS AMENDED FOR USE IN CALIFORNIA), LATEST EDITION AND CALTRANS STANDARD PLANS & SPECIFICATIONS, LATEST EDITION, WHERE APPLICABLE. ALL WORK WITHIN THE COUNTY RIGHT-OF-WAY SHALL BE SUBJECT TO INSPECTION BY SAN JOAQUIN COUNTY.
2. THIS DRAWING IS INTENDED TO BE A GUIDELINE ONLY. THE CONTRACTOR SHALL SUBMIT A FORMAL TRAFFIC CONTROL PLAN FOR LOWER SACRAMENTO ROAD TO SAN JOAQUIN COUNTY FOR APPROVAL BEFORE THE START OF CONSTRUCTION.
3. THE CONTRACTOR SHALL USE WARNING SIGNS & REDUCED SPEED LIMIT SIGNS DURING THE NONE CONSTRUCTION TIMES. THESE SIGNS AND LOCATIONS WILL NEED TO BE APPROVED BY SAN JOAQUIN COUNTY.
4. THE ACCESS TO ALL DRIVEWAYS, ETC. TO THE PARCELS ALONG LOWER SACRAMENTO ROAD SHALL REMAIN OPEN AT ALL TIMES WITH PROPER WARNING SIGNS.
5. THE CONTRACTOR IS RESPONSIBLE FOR PROVIDING PROPER SAFETY FEATURES I.E.: K-RAILS, FENCING, ETC. AROUND THE WORK ZONE. ALL SAFETY FEATURES SHALL COMPLY WITH CAL-OSHA, CAL-TRANS & COUNTY STANDARDS. THE CONTRACTOR SHALL SUBMIT A PLAN FOR APPROVAL PRIOR TO CONSTRUCTION.

800-227-2600
CALL BEFORE YOU DIG
USA
UNDERGROUND SERVICE ALERT

SURVEY MONUMENT NOTE:

1) IF ANY OF THE SURVEY MONUMENTS WITHIN THE WORK ZONE WILL BE DISTURBED AS A RESULT OF THE PROPOSED CONSTRUCTION PROJECT, THE CONTRACTOR SHALL CONTACT A.R. SANGUINETTI & ASSOCIATES AT (209) 477-0899 SO THAT IT CAN BE REFERENCED IN ACCORDANCE WITH THE REQUIREMENTS FOR REPLACEMENT.
2) THE CONTRACTOR SHALL BE RESPONSIBLE FOR PROTECTING MONUMENTS DURING CONSTRUCTION AND FINANCIALLY RESPONSIBLE FOR RESETTING MONUMENTS IF DISTURBED.

REGISTERED PROFESSIONAL ENGINEER
MARK A. SANGUINETTI
EXPIRES 6-30-11
NO. 64,907
CIVIL
STATE OF CALIFORNIA

REVISION NO.	DESCRIPTION	DATE	BY	APRVD. BY

A.R. SANGUINETTI & ASSOCIATES
CONSULTING CIVIL ENGINEERS
1150 W. ROBINHOOD DR., STE. 1C, STOCKTON, CALIFORNIA
MARK A. SANGUINETTI R.C.E. 64907 DATE 12/7/10

W.I.D. – WILKERSON LATERAL
LOWER SACRAMENTO ROAD CROSSING

TRAFFIC CONTROL PLAN

WOODBRIDGE IRRIGATION DISTRICT
SAN JOAQUIN COUNTY, CALIFORNIA

SCALE: AS SHOWN	APPROVED BY:	DATE: 12-7-10	SHEET NO. 8 OF 9 SHEETS
DESIGNED BY: JMS/MAS			PROJECT NO. 2010
DRAWN BY: SLM			
CHECKED BY: SLM/MAS/JMS	GENERAL MANAGER WOODBRIDGE IRRIGATION DISTRICT		
RECORD DWG:			