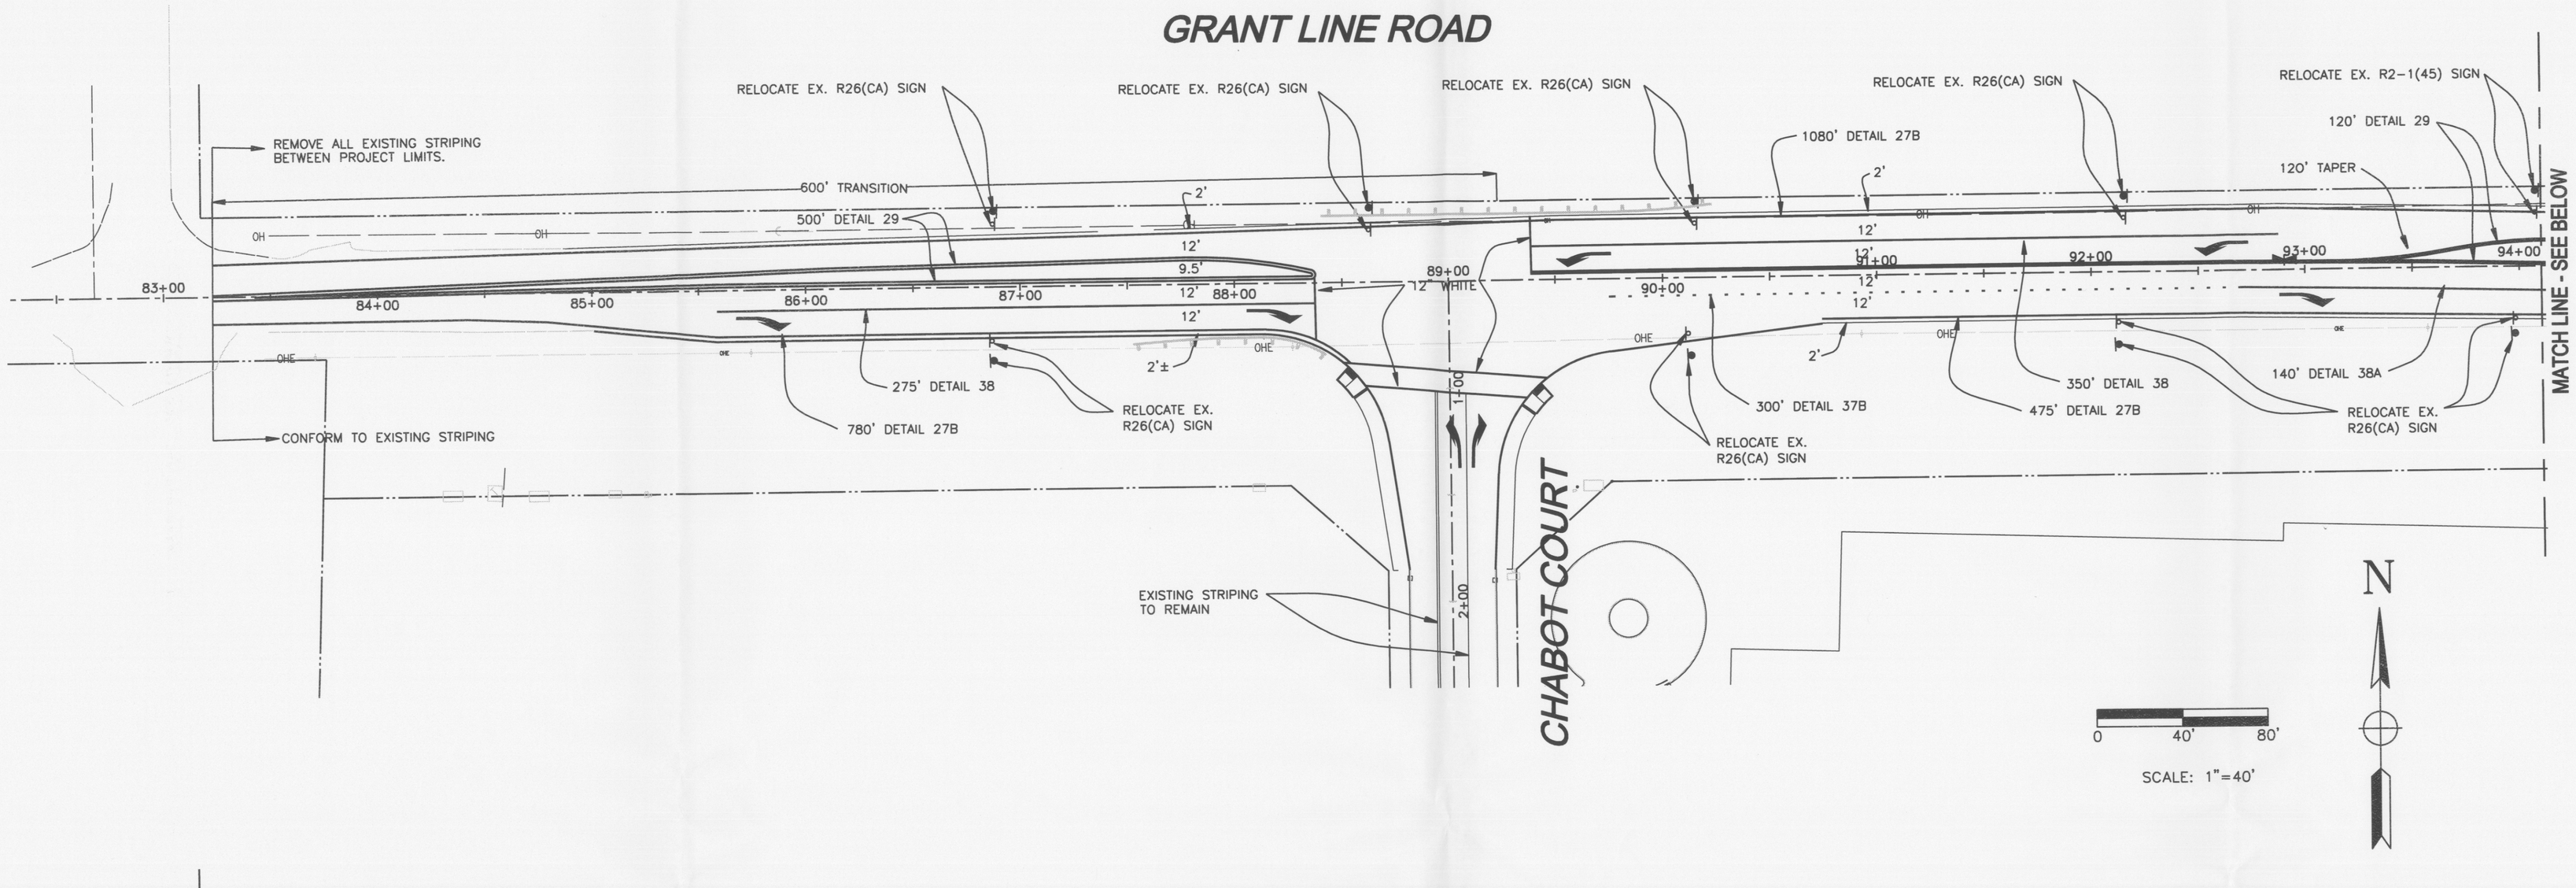

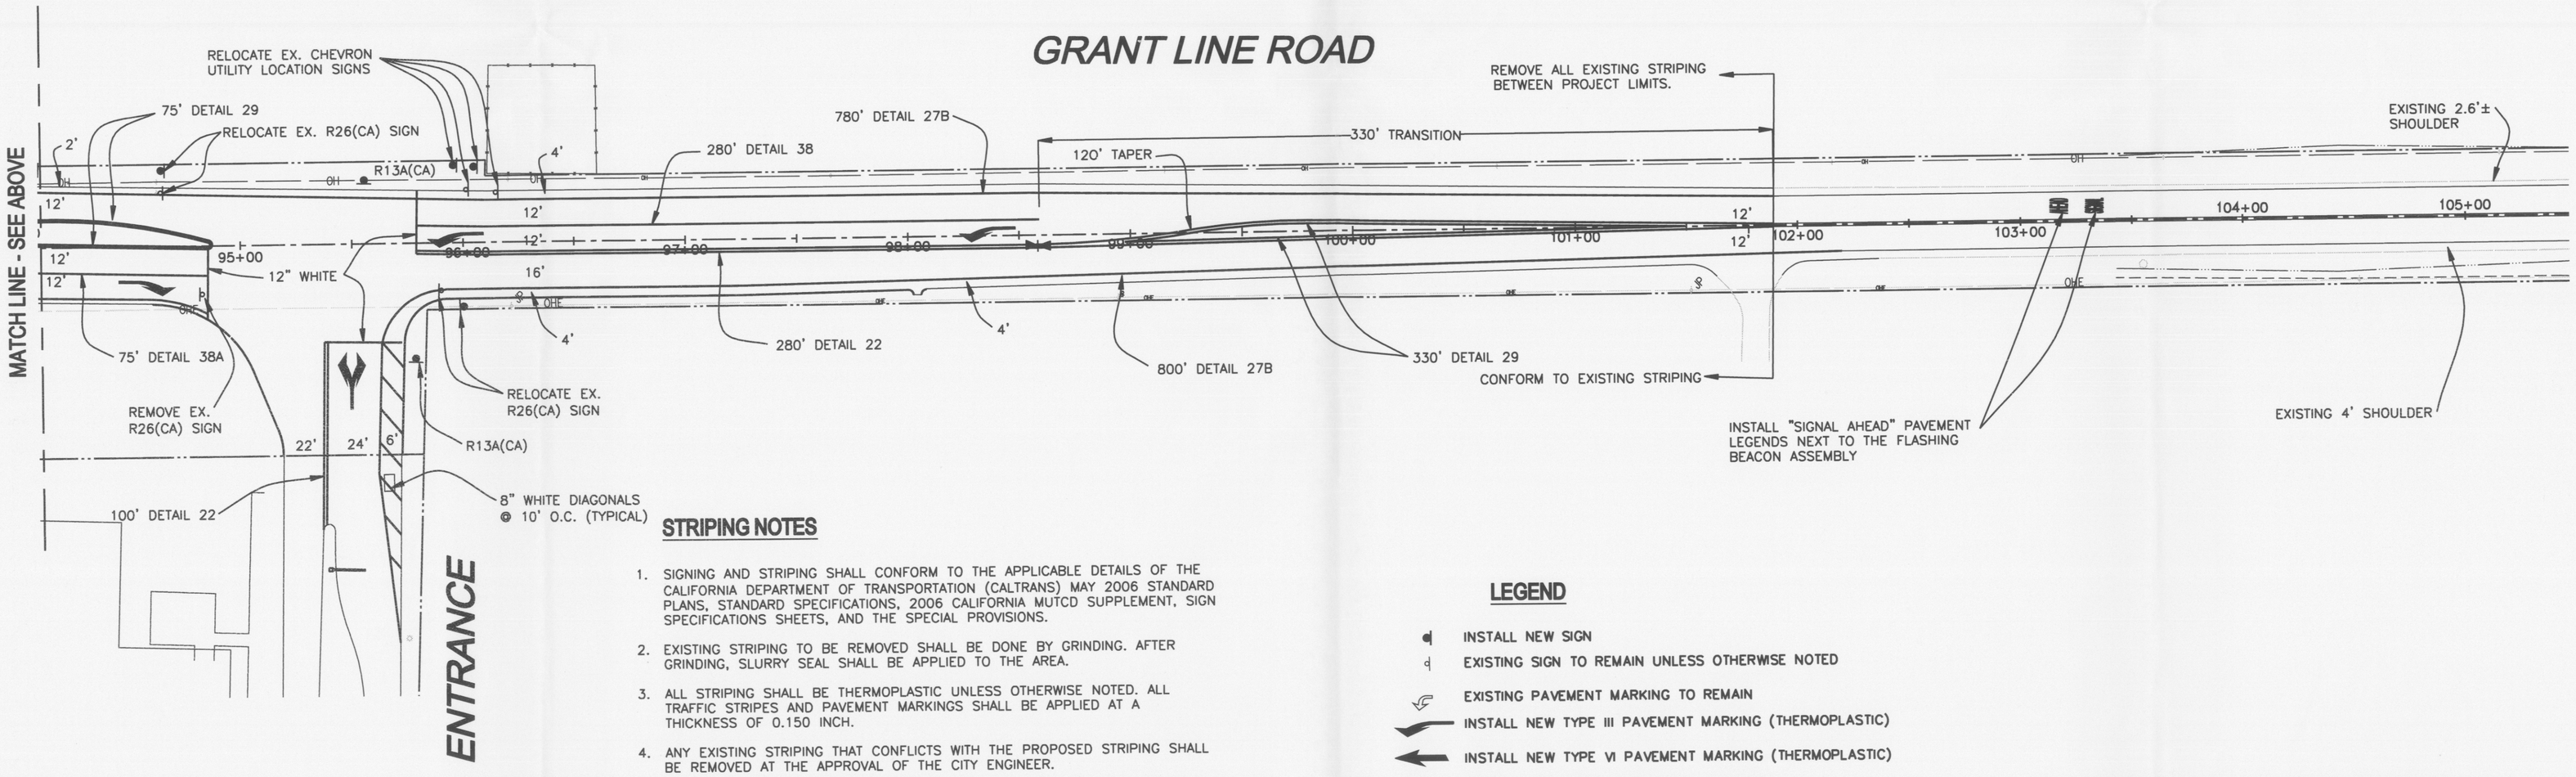

STRIPING NOTES

1. SIGNING AND STRIPING SHALL CONFORM TO THE APPLICABLE DETAILS OF THE CALIFORNIA DEPARTMENT OF TRANSPORTATION (CALTRANS) MAY 2006 STANDARD PLANS, STANDARD SPECIFICATIONS, 2006 CALIFORNIA MUTCD SUPPLEMENT, SIGN SPECIFICATIONS SHEETS, AND THE SPECIAL PROVISIONS.
2. EXISTING STRIPING TO BE REMOVED SHALL BE DONE BY GRINDING. AFTER GRINDING, SLURRY SEAL SHALL BE APPLIED TO THE AREA.
3. ALL STRIPING SHALL BE THERMOPLASTIC UNLESS OTHERWISE NOTED. ALL TRAFFIC STRIPES AND PAVEMENT MARKINGS SHALL BE APPLIED AT A THICKNESS OF 0.150 INCH.
4. ANY EXISTING STRIPING THAT CONFLICTS WITH THE PROPOSED STRIPING SHALL BE REMOVED AT THE APPROVAL OF THE CITY ENGINEER.
5. ALL CROSSWALKS SHALL BE INSTALLED WITH AN INSIDE WIDTH OF 10 FEET.
6. ALL SIGNS AND POSTS SHALL BE INSTALLED PER CITY STANDARD 151 AND MUST MEET MUTCD STANDARDS.
7. REMOVE SIGN POST IF ALL SIGNS ON THE POST ARE TO BE REMOVED.
8. INSTALL NEW POST WITH ALL RELOCATED SIGNS.
9. INSTALL REFLECTIVE BLUE MARKERS AT EVERY FIRE HYDRANT.

LEGEND

- INSTALL NEW SIGN
- EXISTING SIGN TO REMAIN UNLESS OTHERWISE NOTED
- EXISTING PAVEMENT MARKING TO REMAIN
- INSTALL NEW TYPE III PAVEMENT MARKING (THERMOPLASTIC)
- INSTALL NEW TYPE VI PAVEMENT MARKING (THERMOPLASTIC)
- INSTALL NEW STRIPING PER DETAIL NUMBER
- CHANGE OF DETAIL NUMBERS
- EXISTING STRIPING TO REMAIN

ISSUE FOR CONSTRUCTION 6-6-2011

REGISTERED PROFESSIONAL ENGINEER CHRIS D. KINZEL No. 15347 Exp. 3-31-13 CIVIL STATE OF CALIFORNIA

TJKM Transportation Consultants
3875 Hopyard Road, Suite 200
Pleasanton, CA 94588
Phone:(925)463-0611 Fax:(925)463-3690
email: tjkm@tjkm.com

ENGINEER Chris D Kinzel RCE 15347
CHRIS D. KINZEL
REG. EXPIRES: 3/31/13 JOB NO. 163-116 DATE: 6/6/11

CITY OF TRACY

APPROVAL OF THESE PLANS DOES NOT RELEASE THE DEVELOPER OF THE RESPONSIBILITY FOR CORRECTION OF MISTAKES, ERRORS, OR OMISSIONS CONTAINED THEREIN, IF DURING THE COURSE OF CONSTRUCTION OF THE IMPROVEMENTS PUBLIC INTEREST REQUIRES MODIFICATIONS OF OR A DEPARTURE FROM THE SPECIFICATIONS AND DETAILS OF THE IMPROVEMENT PLANS, THE CITY ENGINEER WILL HAVE AUTHORITY TO MAKE THE REQUIRED MODIFICATIONS OR DEPARTURE AND TO SPECIFY THE MANNER IN WHICH THE SAME IS TO BE MADE AT NO COST TO THE CITY. APPROVED AS TO DESIGN ONLY BASED ON THE INFORMATION SUBMITTED HEREON. APPROVED FOR THE CITY OF TRACY.

KULDEEP SHARMA CITY ENGINEER DATE:

SIGNING AND STRIPING PLAN
GRANT LINE ROAD

REVISIONS			
SYMBOL	DATE	DESCRIPTION	APPROVED

DESIGNED BY: DRAWN BY: CHECKED BY: SCALE:

IMPROVEMENT PLAN OF GRANT LINE ROAD & CHABOT COURT FOR AMB PROPERTIES

SHEET
SS-1
9 OF 13 SHEETS