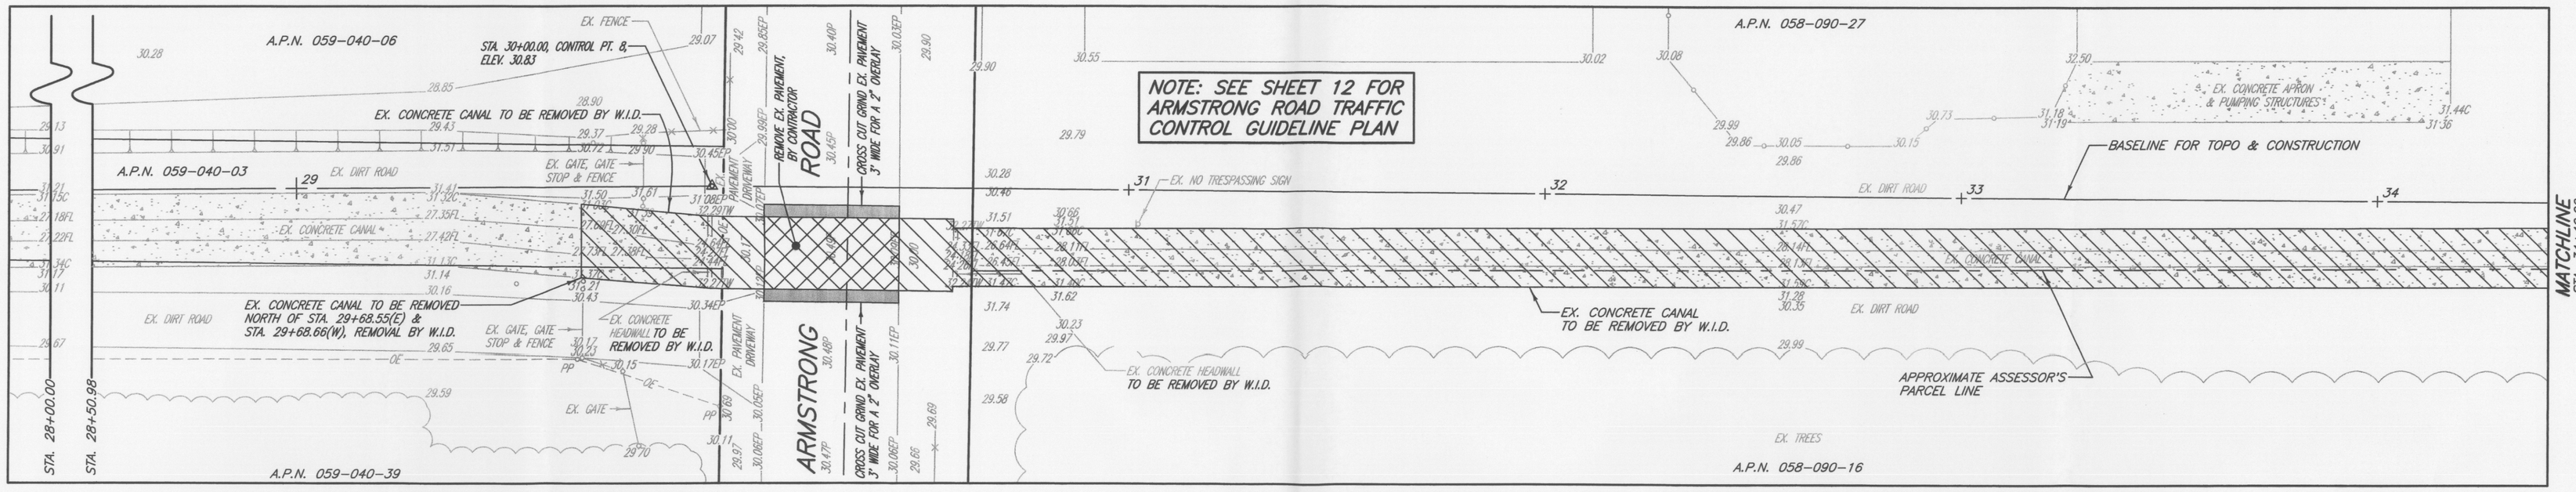

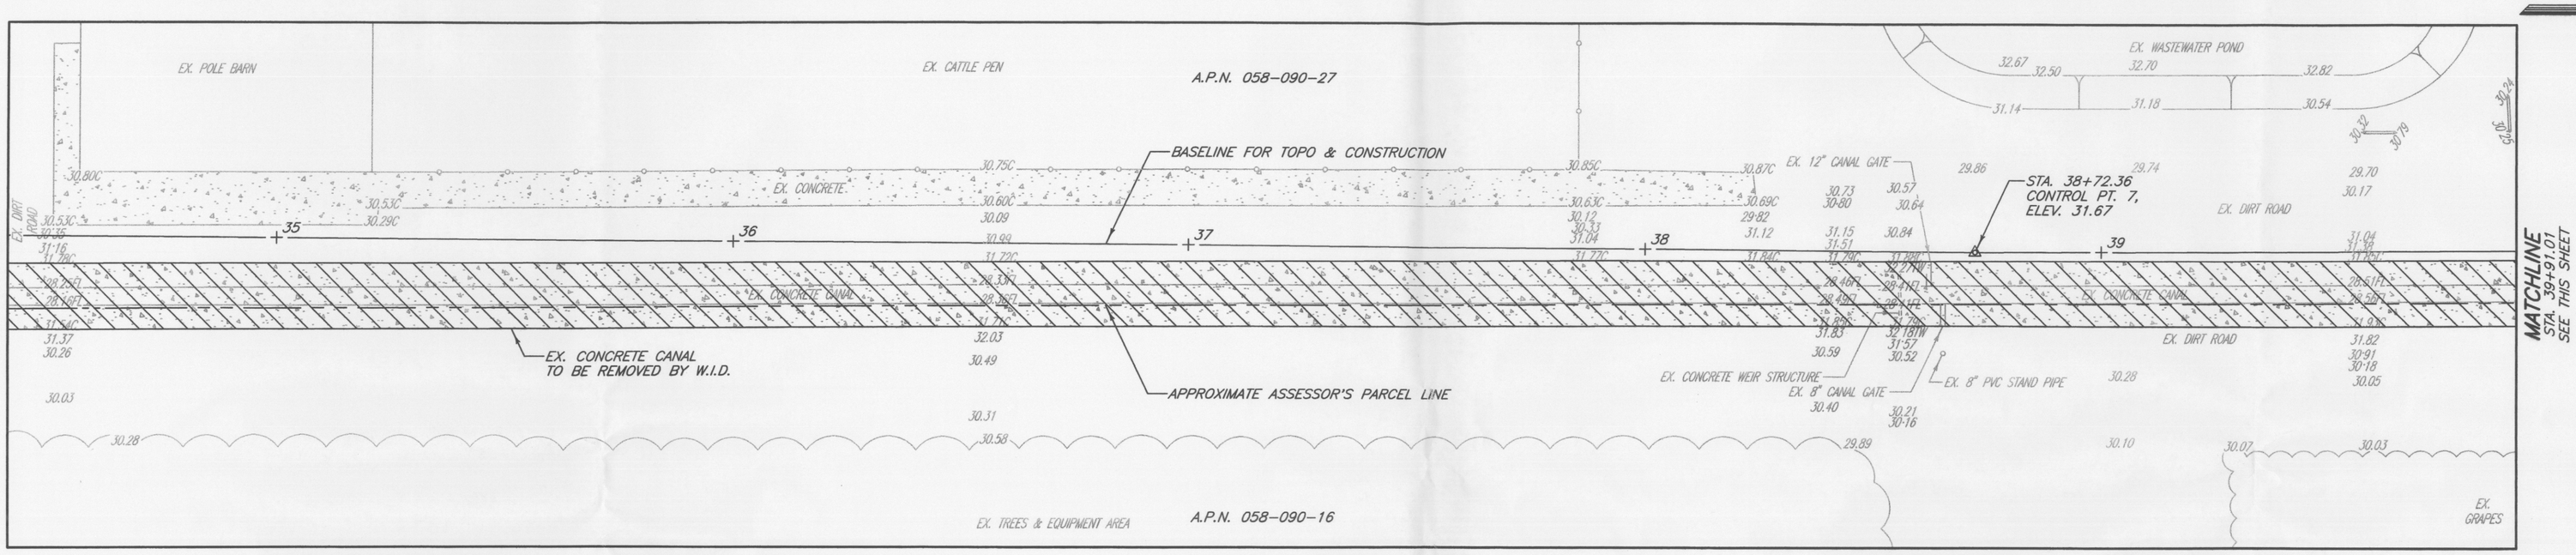

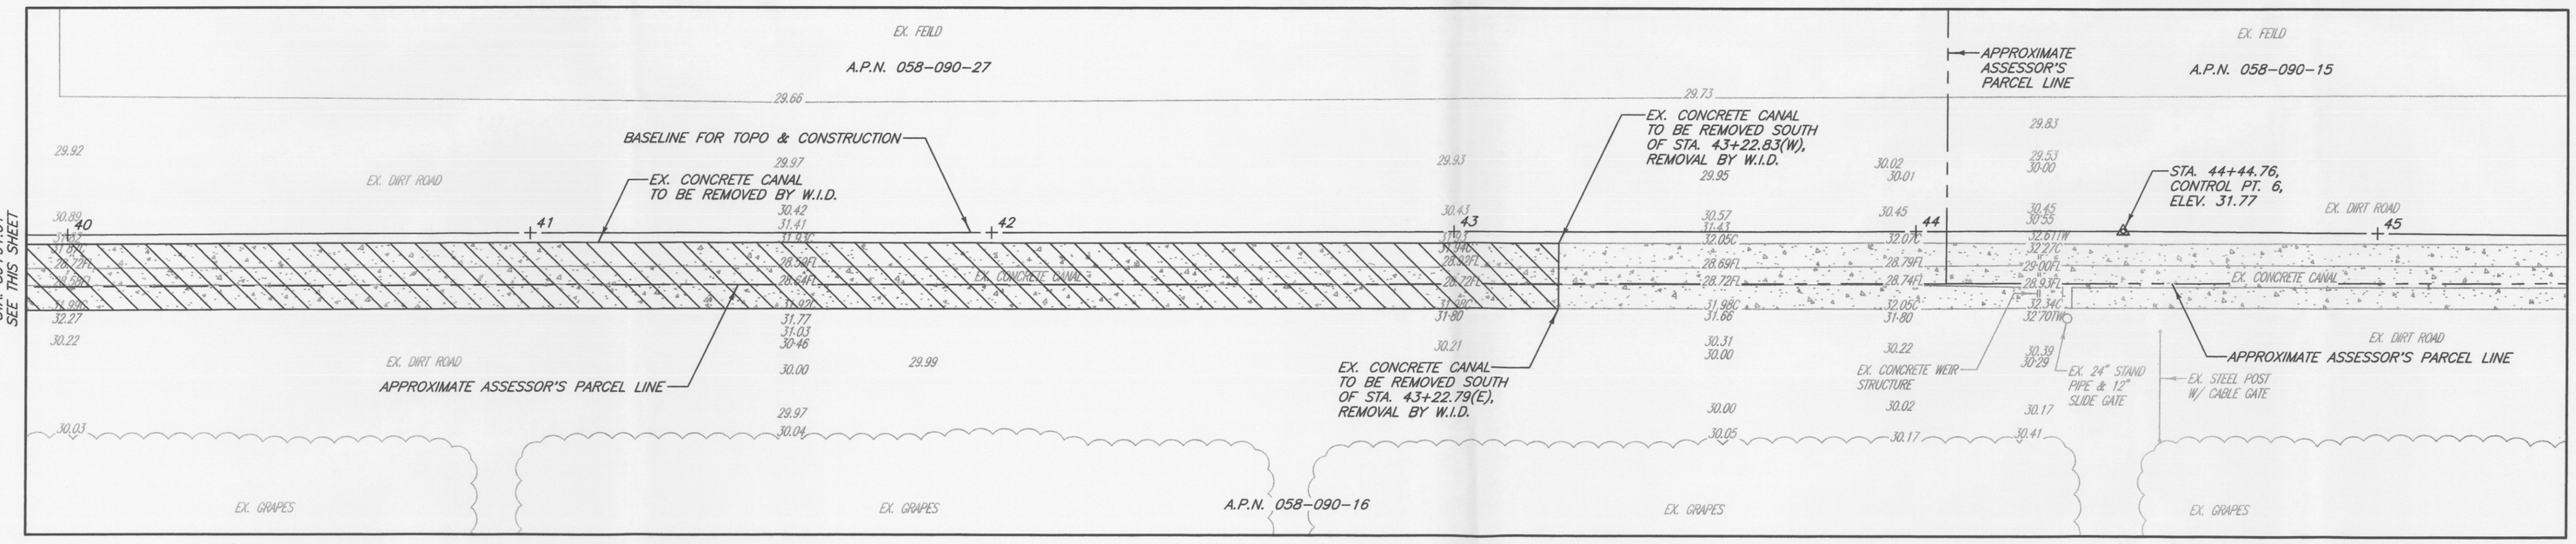

SCALE: 1"=20'

0' 20' 40' 60'

REGISTERED PROFESSIONAL ENGINEER
MARK A. SANGUINETTI
EXPIRES 6-30-11
NO. 64,907
CIVIL
STATE OF CALIFORNIA

800-227-2600
CALL BEFORE YOU DIG
USA
UNDERGROUND SERVICE ALERT

REVISION NO.	DESCRIPTION	DATE	BY	APRVD. BY

A.R. SANGUINETTI & ASSOCIATES
CONSULTING CIVIL ENGINEERS
1150 W. ROBINHOOD DR., STE. 1C, STOCKTON, CALIFORNIA
MARK A. SANGUINETTI R.C.E. 64907 DATE 12/7/10

W.I.D. – WILKERSON LATERAL
ARMSTRONG ROAD AT DAIRY
DEMOLITION PLAN

WOODBRIDGE IRRIGATION DISTRICT
SAN JOAQUIN COUNTY, CALIFORNIA

SCALE: AS SHOWN	APPROVED BY: DATE: 12-7-10	SHEET NO. 8 OF 14 SHEETS
DESIGNED BY: SLM		
DRAWN BY: SLM		
CHECKED BY: SLM/JMS	GENERAL MANAGER WOODBRIDGE IRRIGATION DISTRICT	PROJECT NO. 2010
RECORD DWG:		