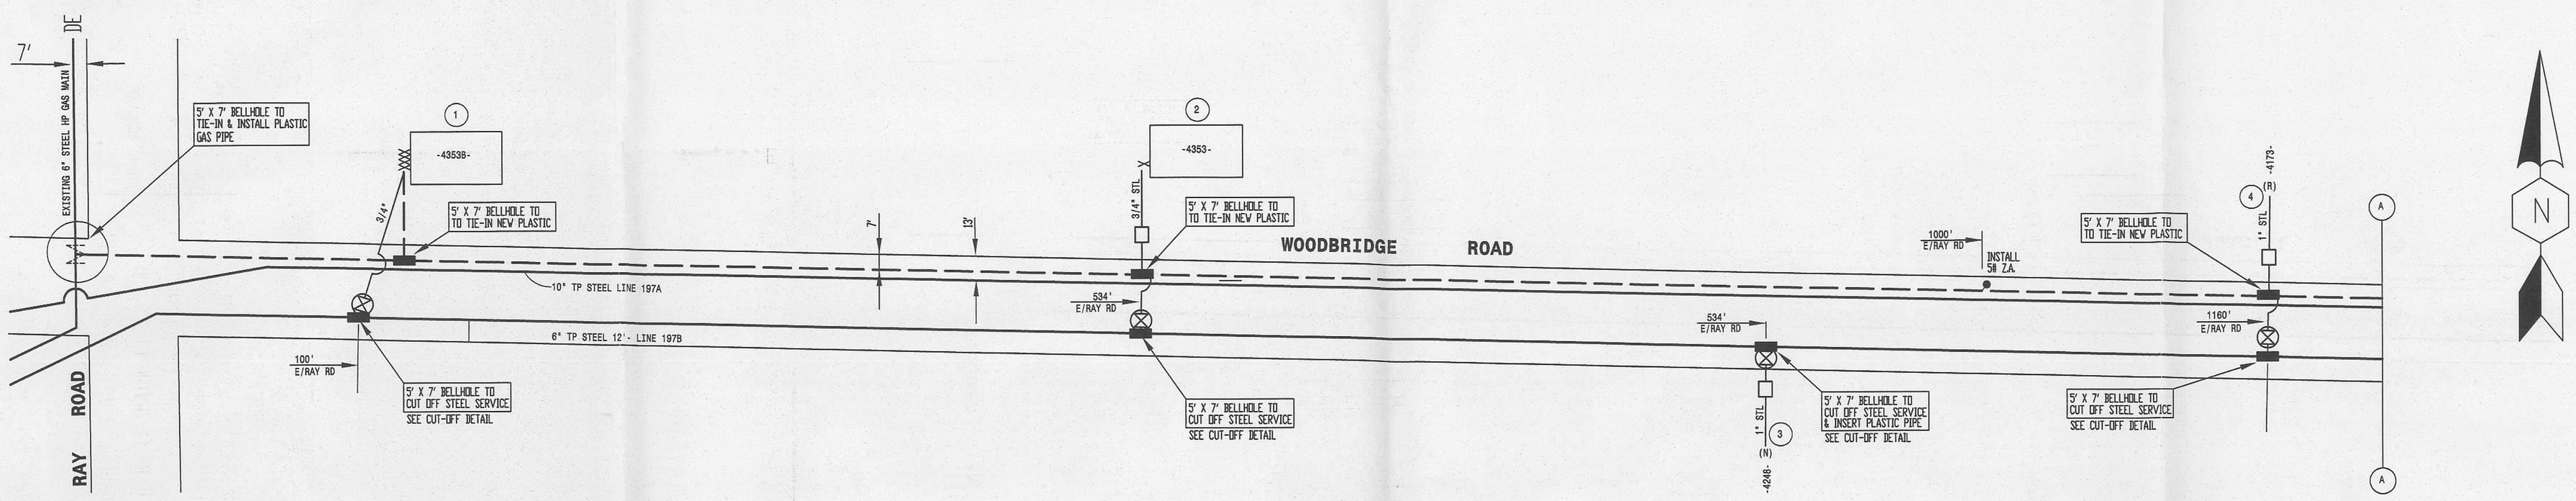

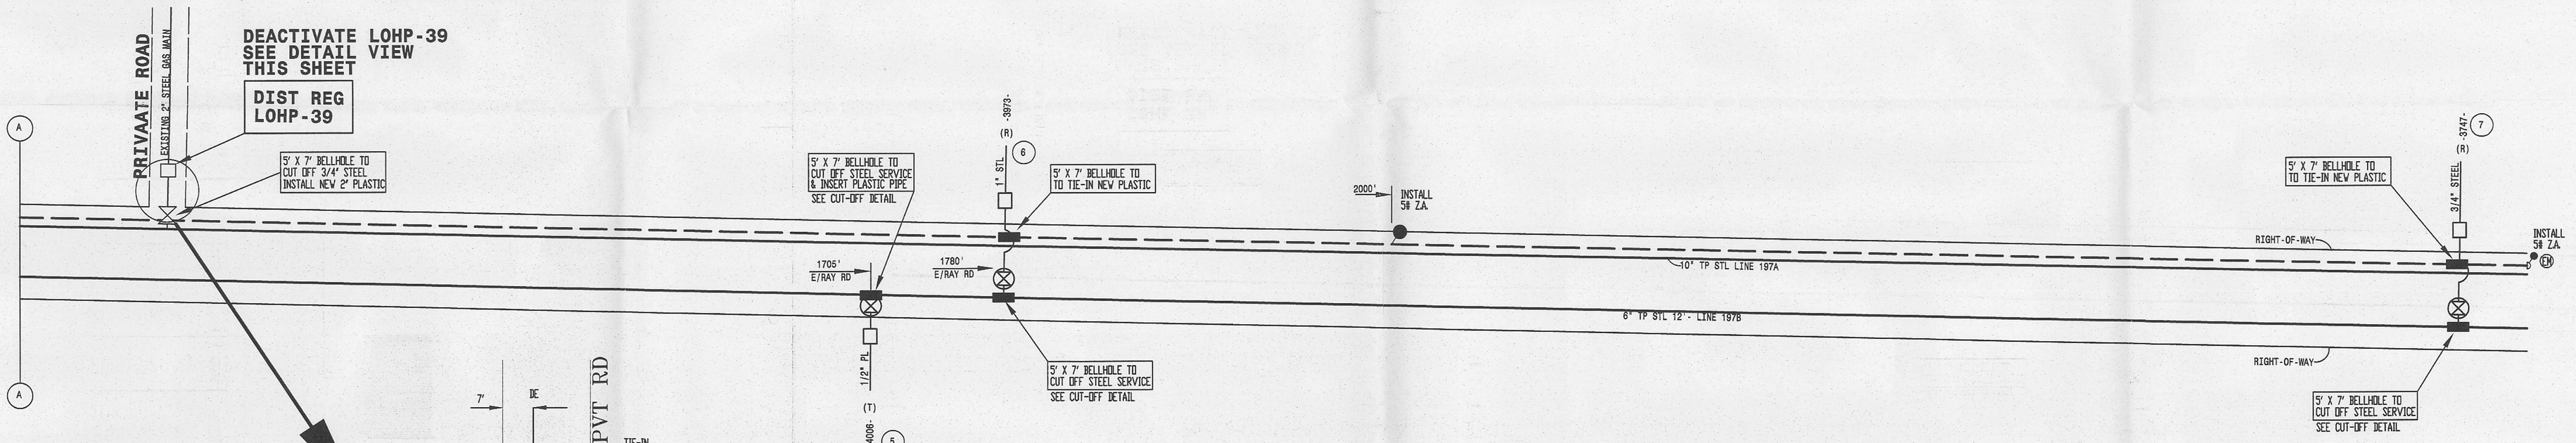

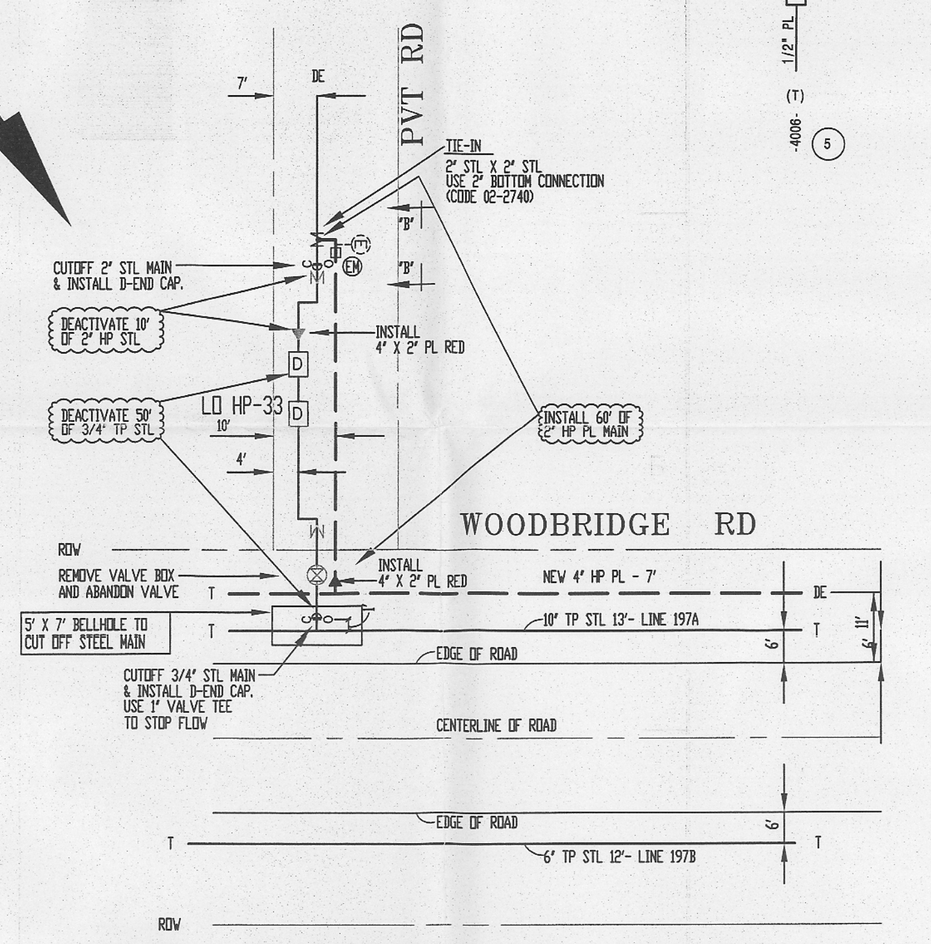

DEACTIVATE LO HP-33 DETAIL VIEW

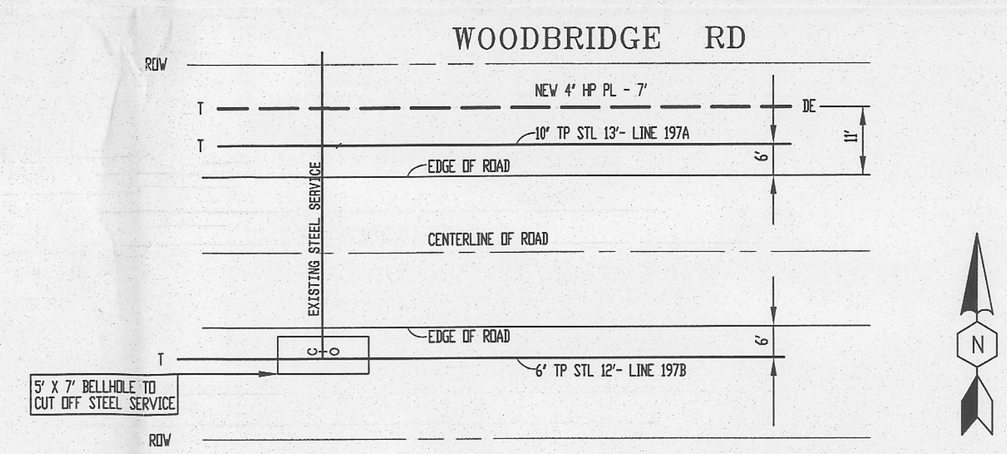

BELLHOLE CUT-OFF DETAIL

LEGEND

- GAS PIPE (EXISTING)
- PROPOSED TRENCH TO INSTALL GAS MAIN PIPE
- PROPOSED PRESSURE CONTROL FITTING
- PROPOSED ETS W/ FRAME & COVER
- PROPOSED 2" SERVICE TEE
- EXISTING PRESSURE CONTROL FITTING
- 5# ZINC ANODE
- ELECTRONIC MARKER
- PROPOSED 5' X 7' BELLHOLE
- PROPOSED CUT-OFF

TRENCHING PERMIT DWG

INSTALL 2,785 OF 4" HP PLASTIC MAIN
TRANSFER (7) GAS SERVICES
WOODBRIDGE RD EAST OF RAY RD
LODI - S.J. COUNTY

NO.	DATE	DESCRIPTION	ORDER #	DWN	CHKD	SUPV	APVD BY
1	8/19/11	ADDED BELLHOLE DETAIL					

REVISIONS

EST: JAVIER MENDIA
ADE: ROGER WILLIAMS
SUPV: CHANENG YANG
REP:
PLNR: DAVID ROMERS
SCALE: 1"=100'
DATE: 8/08/2011

CO:
SD:
NOTIF.: 105273465
Other:
SHT: 1 OF 1
SHEETS
REV. 1
PM: 30847265

ENGINEERING AND PLANNING DEPT.
8 RIVER PARK PLACE EAST
FRESNO, CA 93720
PHONE #:559-347-5003 FAX #:559-347-5342
PG&E PACIFIC GAS AND ELECTRIC COMPANY