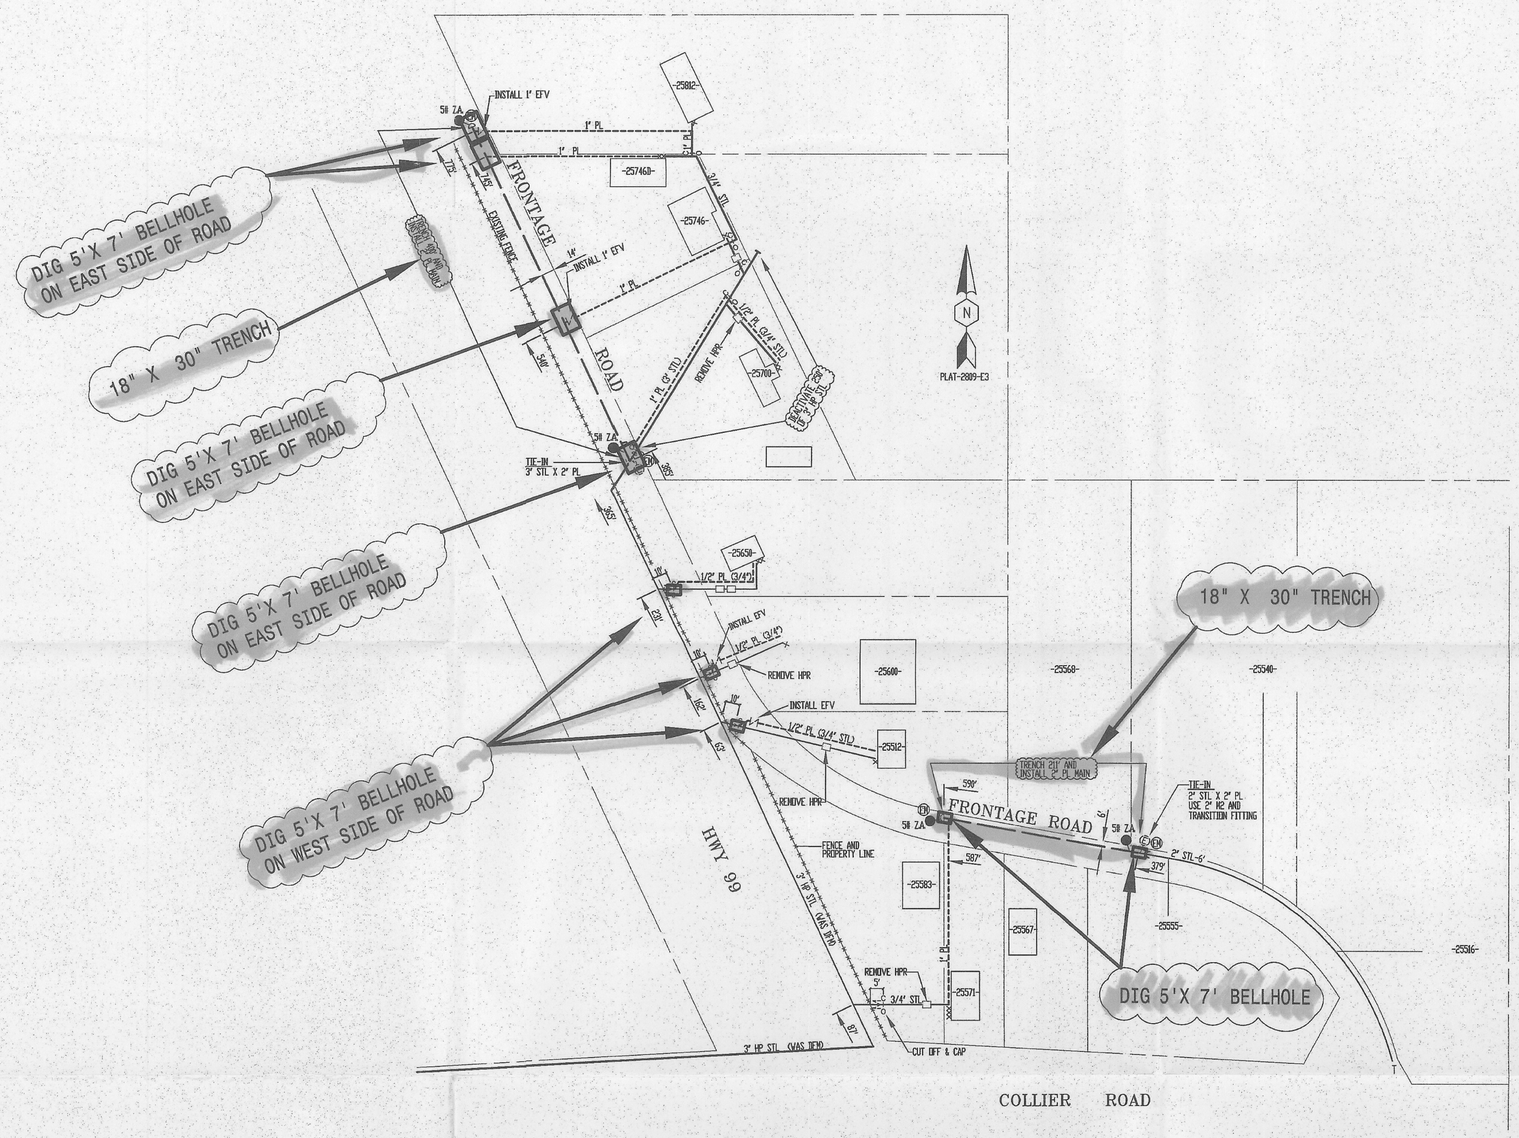

INSTALL NEW MAIN & RERUN SERVICES
DETAIL VIEW (SCALE 1"= 80')

Underground Service Alert
Call: TOLL FREE
811
TWO WORKING DAYS BEFORE YOU DIG

LEGEND

- GAS MAIN PIPE (EXISTING)
- PROPOSED TRENCH TO INSTALL GAS MAIN
- M PROPOSED PRESSURE CONTROL FITTING
- PROPOSED ETS W/ FRAME & COVER
- PROPOSED 2" SERVICE TEE
- M EXISTING PRESSURE CONTROL FITTING
- 5# ZINC ANODE
- ELECTRONIC MARKER
- EFV PROPOSED EXCESS FLOW VALVE

TRENCHING PERMIT DWG

CONVERT JAHANT ROAD DFM (LINE 140)
TO DISTRIBUTION PRESSURE
JAHANT RD AND HWY 99
STOCKTON, CALIFORNIA

NO.	DATE	DESCRIPTION	ORDER #	DWN	CHKD	SUPV	APVD
		REVISIONS					

EST: JAVIER MENDIA
ADE: ROGER WILLIAMS
SUPV: CHAMENG VANG
REP: ALAN FONG
PLNR: DAVID RYMERS
SCALE: 1"=500'
DATE: 7-08-2011
PR-1

ENGINEERING AND PLANNING DEPT.
8 RIVER PARK PLACE EAST
FRESNO, CA 93720
PHONE #:559-347-5003 FAX #:559-347-5342
PACIFIC GAS AND ELECTRIC COMPANY

CO:
SD:
NOTIF.: 105233936
Other:
SHT: 9 OF 9 SHEETS
PM: 30840277 REV.