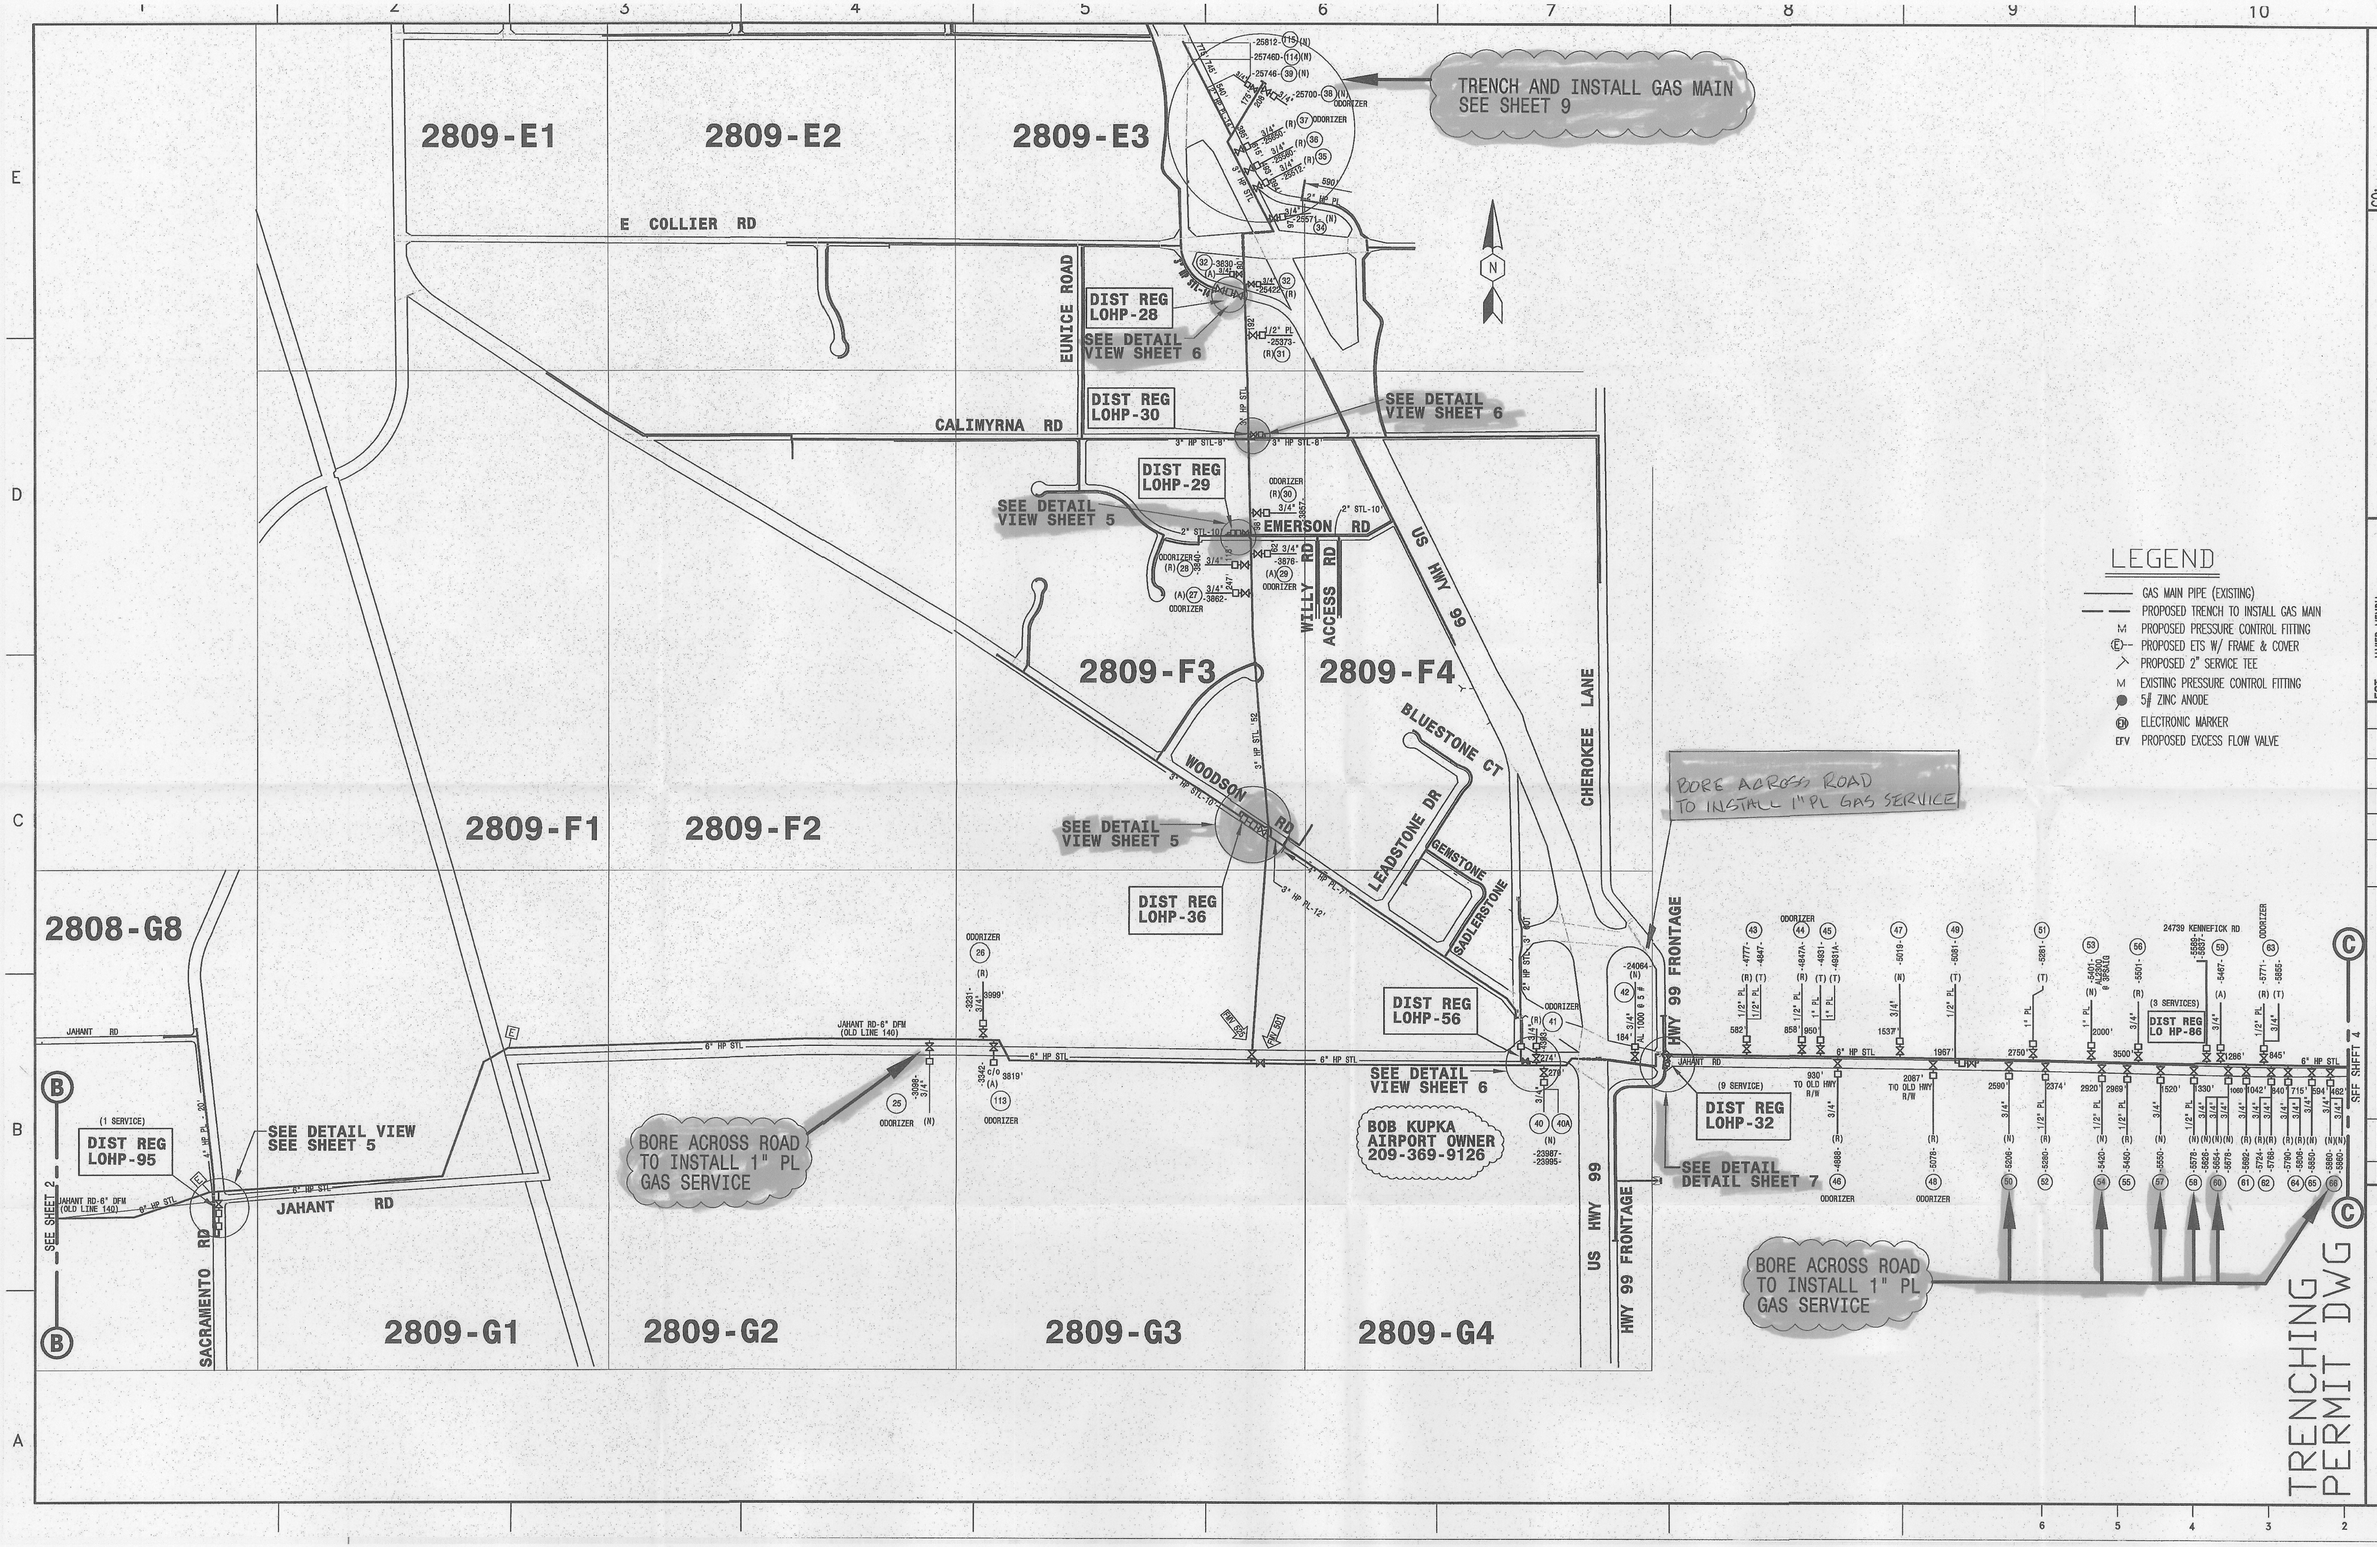
2809-E1
2809-E2
2809-E3
E COLLIER RD
EUNICE ROAD
CALIMYRNA RD
DIST REG LOHP-28
SEE DETAIL VIEW SHEET 6
DIST REG LOHP-30
DIST REG LOHP-29
SEE DETAIL VIEW SHEET 5
EMERSON RD
WILLY RD
ACCESS RD
US HWY 99
CHEROKEE LANE
2809-F3
2809-F4
BLUESTONE CT
LEADSTONE DR
GEMSTONE
SADLERSTONE
WOODSON RD
2809-F1
2809-F2
DIST REG LOHP-36
DIST REG LOHP-56
HWY 99 FRONTAGE
2808-G8
JAHANT RD
DIST REG LOHP-95
SEE DETAIL VIEW SEE SHEET 5
SACRAMENTO RD
2809-G1
2809-G2
2809-G3
2809-G4
BOB KUPKA AIRPORT OWNER 209-369-9126
DIST REG LOHP-32
SEE DETAIL DETAIL SHEET 7
DIST REG LO HP-86
24739 KENNEFICK RD
SEE SHEET 4
SEE SHEET 2
TRENCH AND INSTALL GAS MAIN SEE SHEET 9
BORE ACROSS ROAD TO INSTALL 1" PL GAS SERVICE
BORE ACROSS ROAD TO INSTALL 1" PL GAS SERVICE
BORE ACROSS ROAD TO INSTALL 1" PL GAS SERVICE
LEGEND
GAS MAIN PIPE (EXISTING)
PROPOSED TRENCH TO INSTALL GAS MAIN
PROPOSED PRESSURE CONTROL FITTING
PROPOSED ETS W/ FRAME & COVER
PROPOSED 2" SERVICE TEE
EXISTING PRESSURE CONTROL FITTING
5# ZINC ANODE
ELECTRONIC MARKER
PROPOSED EXCESS FLOW VALVE
ENGINEERING AND PLANNING DEPT.
8 RIVER PARK PLACE EAST
FRESNO, CA 93720
PHONE #:559-347-5003 FAX #:559-347-5342
PACIFIC GAS AND ELECTRIC COMPANY
CO:
SD:
NOTIF.: 105233936
Other:
SHT: 3 OF 9
SHEETS
PM: 30840277
REV.
EST: JAVIER MENDIA
ADE: ROGER WILLIAMS
SUPV: CHAMENG VANG
REP: ALAN FONG
PLNR: DAVID RYMERS
SCALE: 1"=500'
DATE: 7-08-2011
ORDER # DWN CHKD SUPV APVD BY
NO. DATE DESCRIPTION
REVISIONS
TRENCHING PERMIT DWG
CONVERT JAHANT ROAD DFM (LINE 140)
TO DISTRIBUTION PRESSURE
JAHANT RD AND HWY 99
STOCKTON, CALIFORNIA