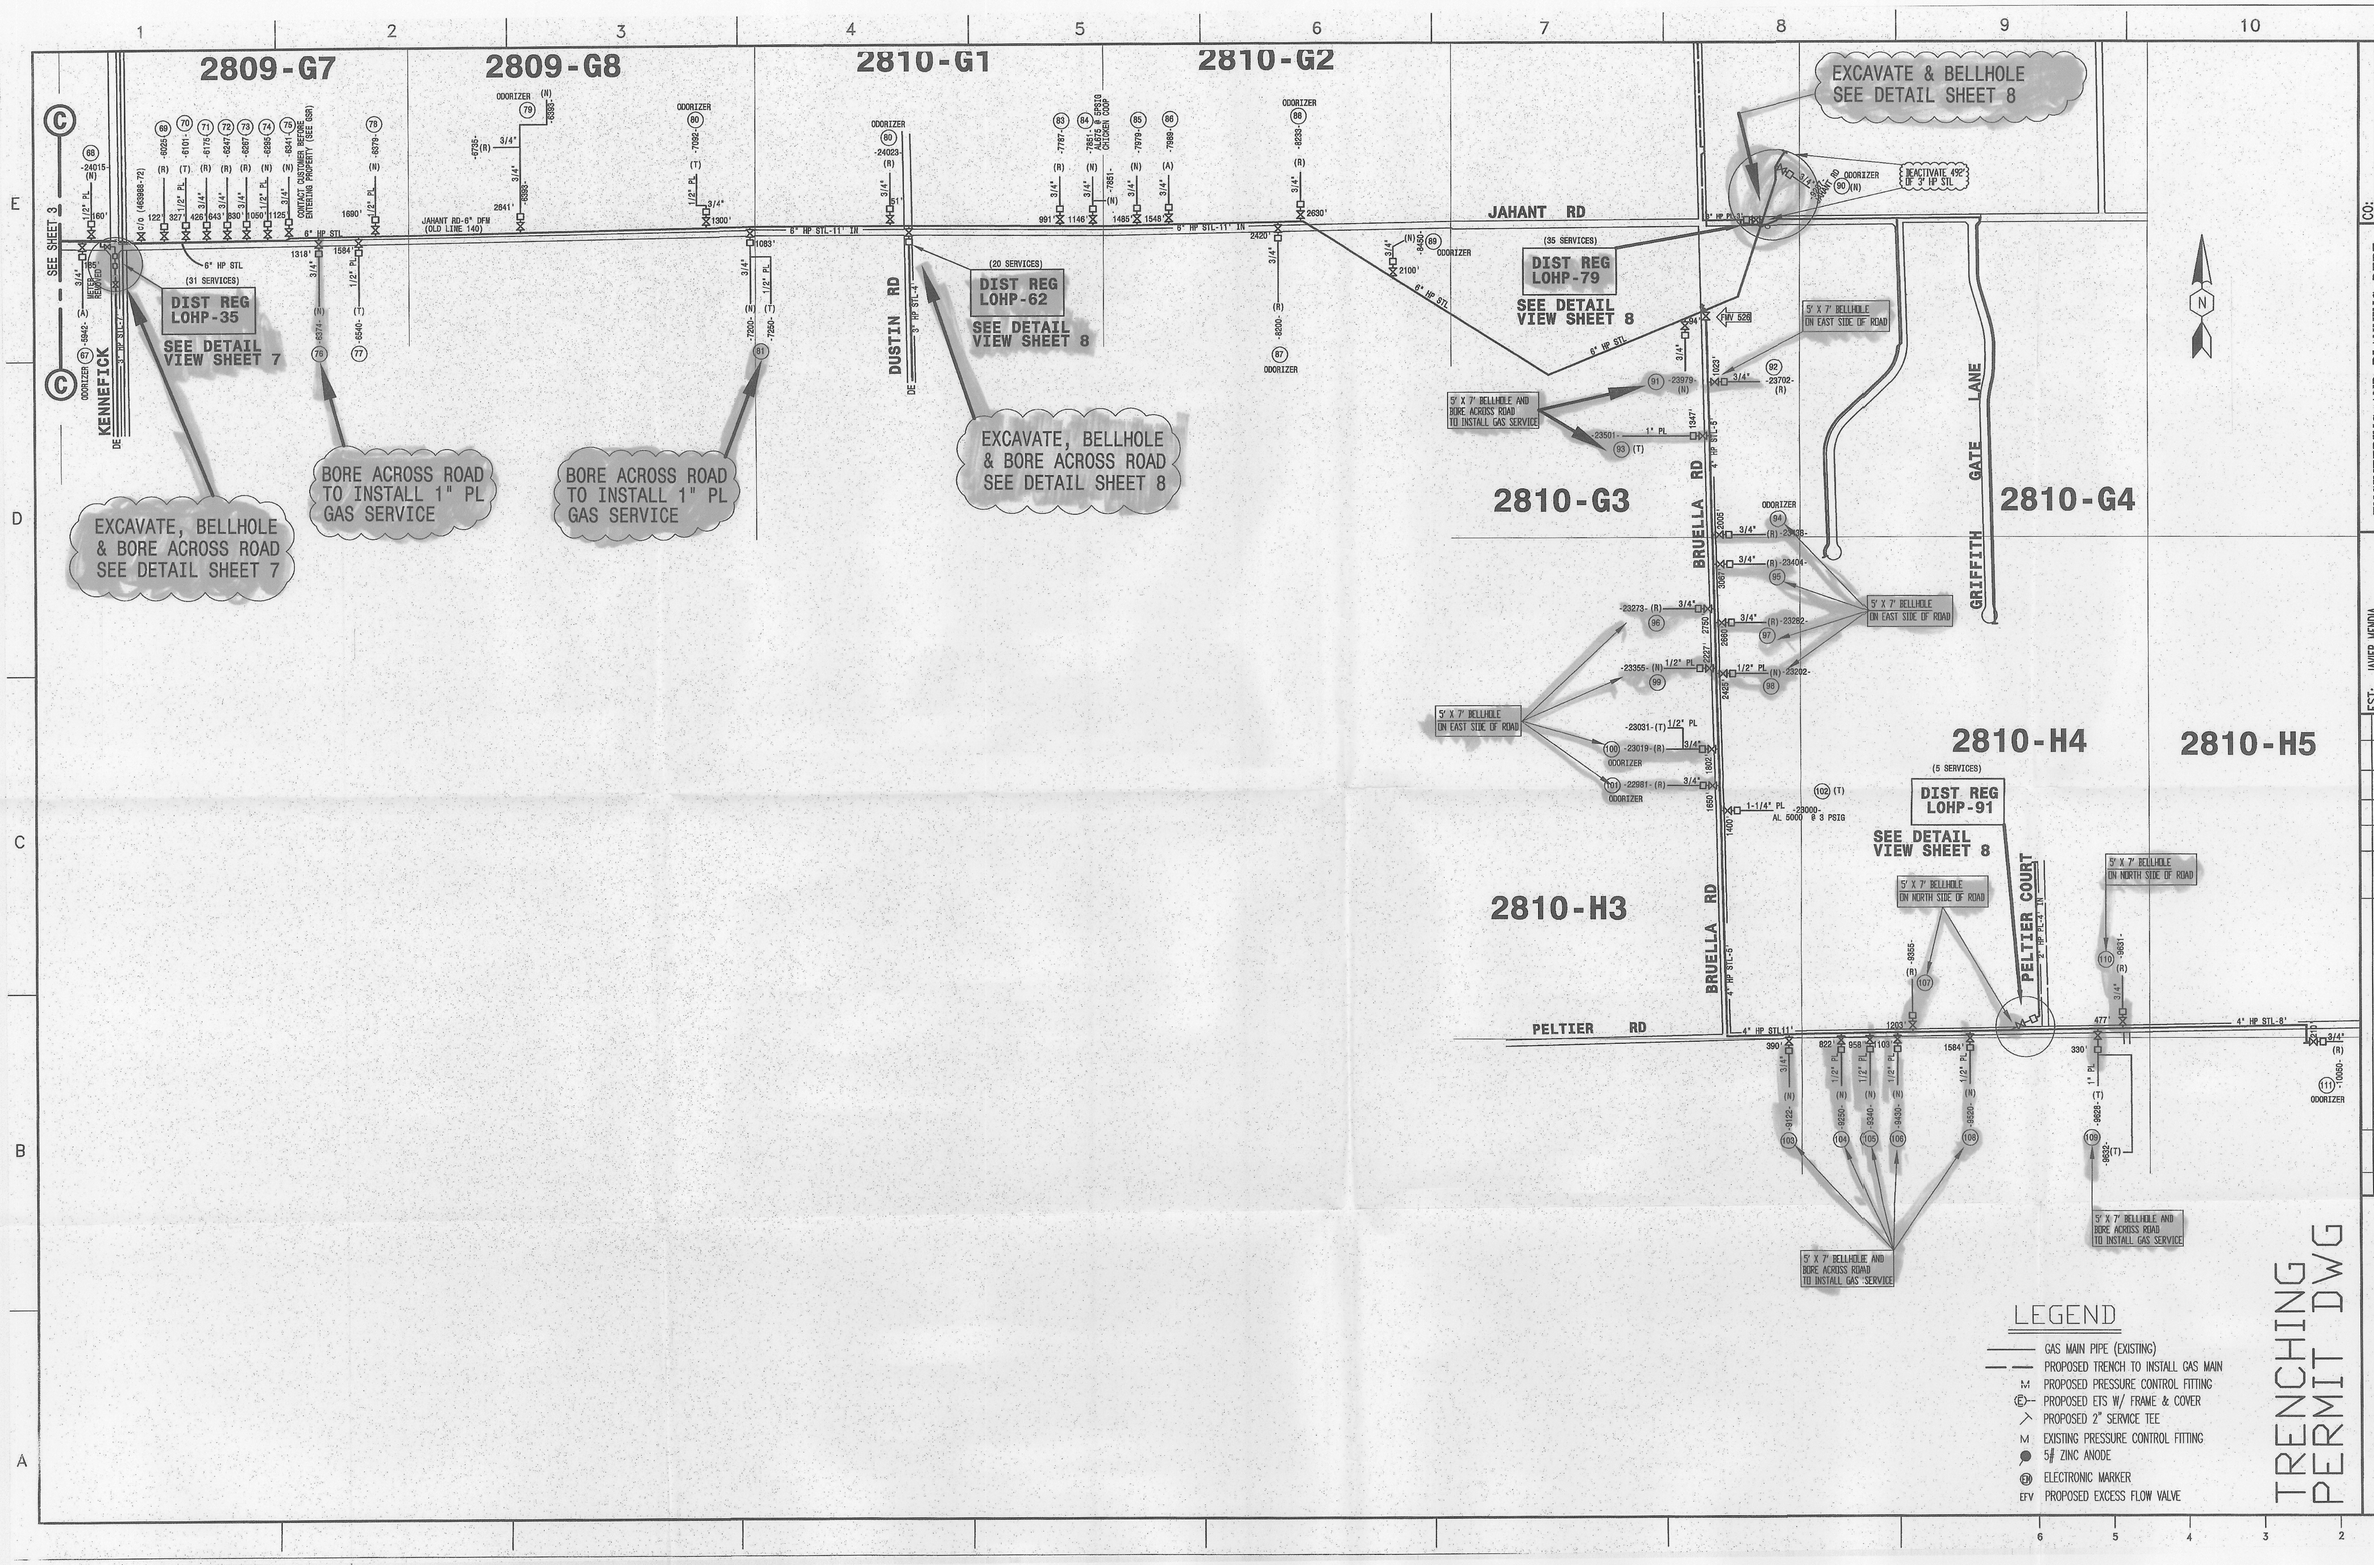
2809-G7
2809-G8
2810-G1
2810-G2
2810-G3
2810-G4
2810-H3
2810-H4
2810-H5
JAHANT RD
PELTIER RD
KENNEFICK
DUSTIN RD
BRUELLA RD
GRIFFITH GATE LANE
PELTIER COURT
DIST REG LOHP-35
SEE DETAIL VIEW SHEET 7
DIST REG LOHP-62
SEE DETAIL VIEW SHEET 8
DIST REG LOHP-79
SEE DETAIL VIEW SHEET 8
DIST REG LOHP-91
SEE DETAIL VIEW SHEET 8
EXCAVATE, BELLHOLE & BORE ACROSS ROAD SEE DETAIL SHEET 7
BORE ACROSS ROAD TO INSTALL 1" PL GAS SERVICE
BORE ACROSS ROAD TO INSTALL 1" PL GAS SERVICE
EXCAVATE, BELLHOLE & BORE ACROSS ROAD SEE DETAIL SHEET 8
EXCAVATE & BELLHOLE SEE DETAIL SHEET 8
DEACTIVATE 492' OF 3" HP STL
5' X 7' BELLHOLE AND BORE ACROSS ROAD TO INSTALL GAS SERVICE
5' X 7' BELLHOLE ON EAST SIDE OF ROAD
5' X 7' BELLHOLE ON NORTH SIDE OF ROAD
LEGEND
GAS MAIN PIPE (EXISTING)
PROPOSED TRENCH TO INSTALL GAS MAIN
PROPOSED PRESSURE CONTROL FITTING
PROPOSED ETS W/ FRAME & COVER
PROPOSED 2" SERVICE TEE
EXISTING PRESSURE CONTROL FITTING
5# ZINC ANODE
ELECTRONIC MARKER
PROPOSED EXCESS FLOW VALVE
TRENCHING PERMIT DWG
CONVERT JAHANT ROAD DFM (LINE 140)
TO DISTRIBUTION PRESSURE
JAHANT RD AND HWY 99
STOCKTON, CALIFORNIA
ENGINEERING AND PLANNING DEPT.
8 RIVER PARK PLACE EAST
FRESNO, CA 93720
PHONE #:559-347-5003 FAX #:559-347-5342
PACIFIC GAS AND ELECTRIC COMPANY
EST: JAVIER MENDIA
ADE: ROGER WILLIAMS
SUPV: CHAMENG VANG
REP: ALAN FONG
PLNR: DAVID RYMERS
SCALE: 1"=500'
DATE: 7-08-2011
PM: 30840277
SHT: 4 OF 9
SHEETS
REV.
NO. DATE DESCRIPTION ORDER # DWN CHKD SUPV APVD BY
REVISIONS