Detail C

Key

Type 3 Barricade with R11-2 Sign ("Road Closed") on front

W20 – 3 Sign ("Road Closed 1000 FT")

W20 – 2 Sign ("Detour 1000 FT")

M4 – 10 Sign ("Detour")

Traffic Cone

C30 (CA) Sign ("Lane Closed")

Detail D

Key

Type 3 Barricade with R11-2 Sign ("Road Closed") on front

W20 – 3 Sign ("Road Closed 1000 FT")

W20 – 2 Sign ("Detour 1000 FT")

M4 – 10 Sign ("Detour")

Traffic Cone

C30 (CA) Sign ("Lane Closed")
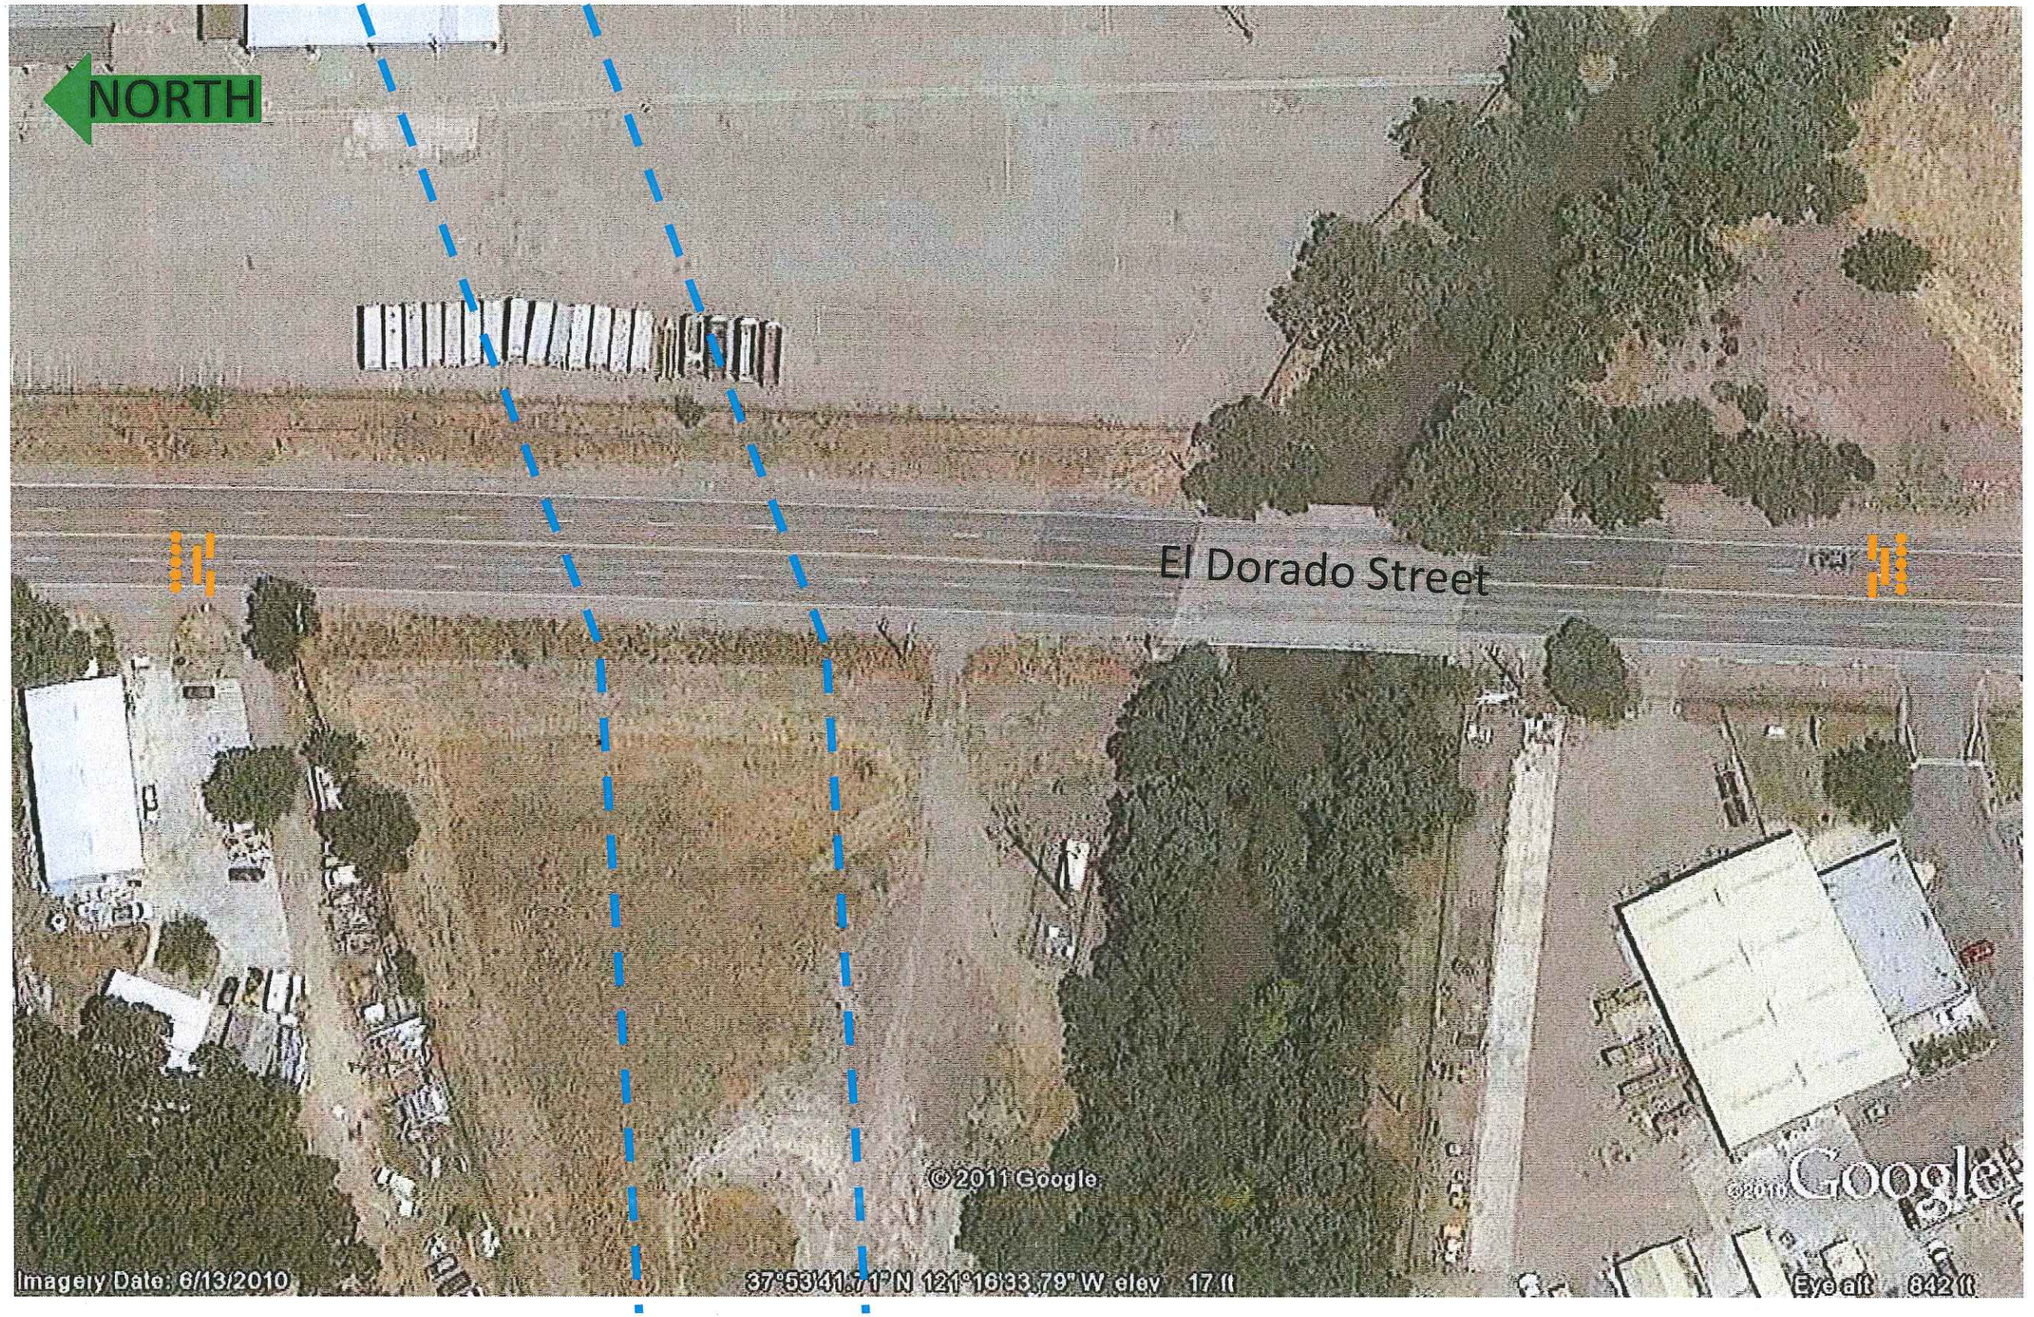
Approximate Boundaries of Bridge