PROPOSED FIELD EXPLORATION LOCATIONS

NOT TO SCALE

KLEINFELDER

www.Kleinfelder.com

| | |
|---|---|
| Project Number: 96348 | |
| Graphic Date: 10/18/11 | |
| Graphic By: G. GOMEZ | |
| Checked By: A.K. | |
| File Name: STO8D399.fh11 | |

**PROPOSED FIELD EXPLORATION LOCATION MAP**
**TRAFFIC CONTROL PLAN**
**RIVER DRIVE**
**STOCKTON, CALIFORNIA**

Plate

1

Copyright Kleinfelder 2008

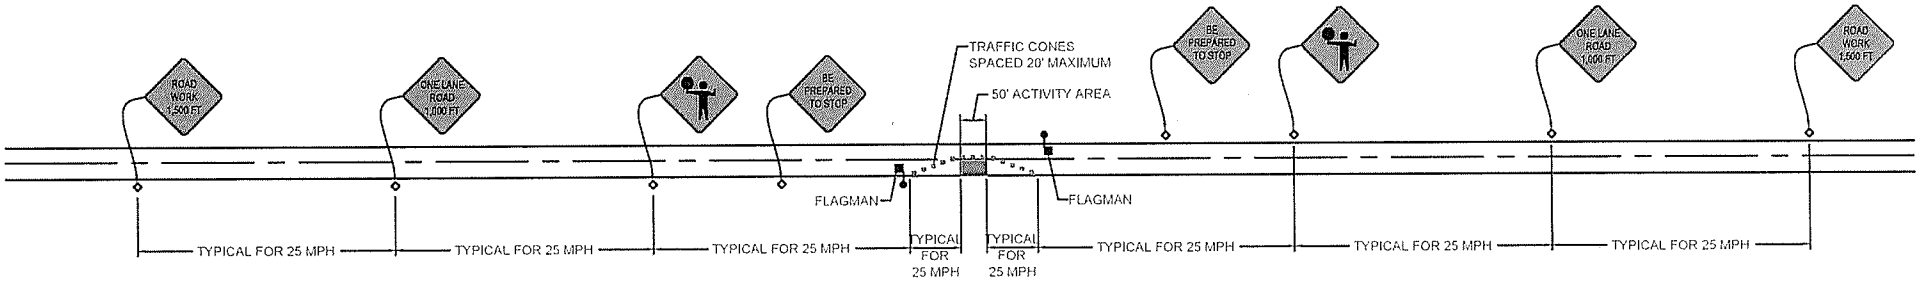


NOTE: ALL SIGNS AND FLAGGING PER MUTCD STANDARDS

The information included on this graphic representation has been compiled from a variety of sources and is subject to change without notice. Kleinfelder makes no representations or warranties, express or implied, as to accuracy, completeness, timeliness, or rights to the use of such information. This document is not intended for use as a land survey product nor is it designed or intended as a construction design document. The use or misuse of the information contained on this graphic representation is at the sole risk of the party using or misusing the information.

KLEINFELDER
Bright People. Right Solutions.
www.kleinfelder.com

| | |
|---|---|
| DATE PRODUCED: 10/20/11 | TRAFFIC CONTROL PLAN<br>RIVER DRIVE<br>STOCKTON, CALIFORNIA |
| PROJ. No.: 96348 | |
| DRAWN BY: G. GOMEZ | |
| CHECKED BY: A.K. | |
| FILE NAME: TRAFFIC-RD.CAD | |

PLATE
1

© Kleinfelder, Inc. 2008