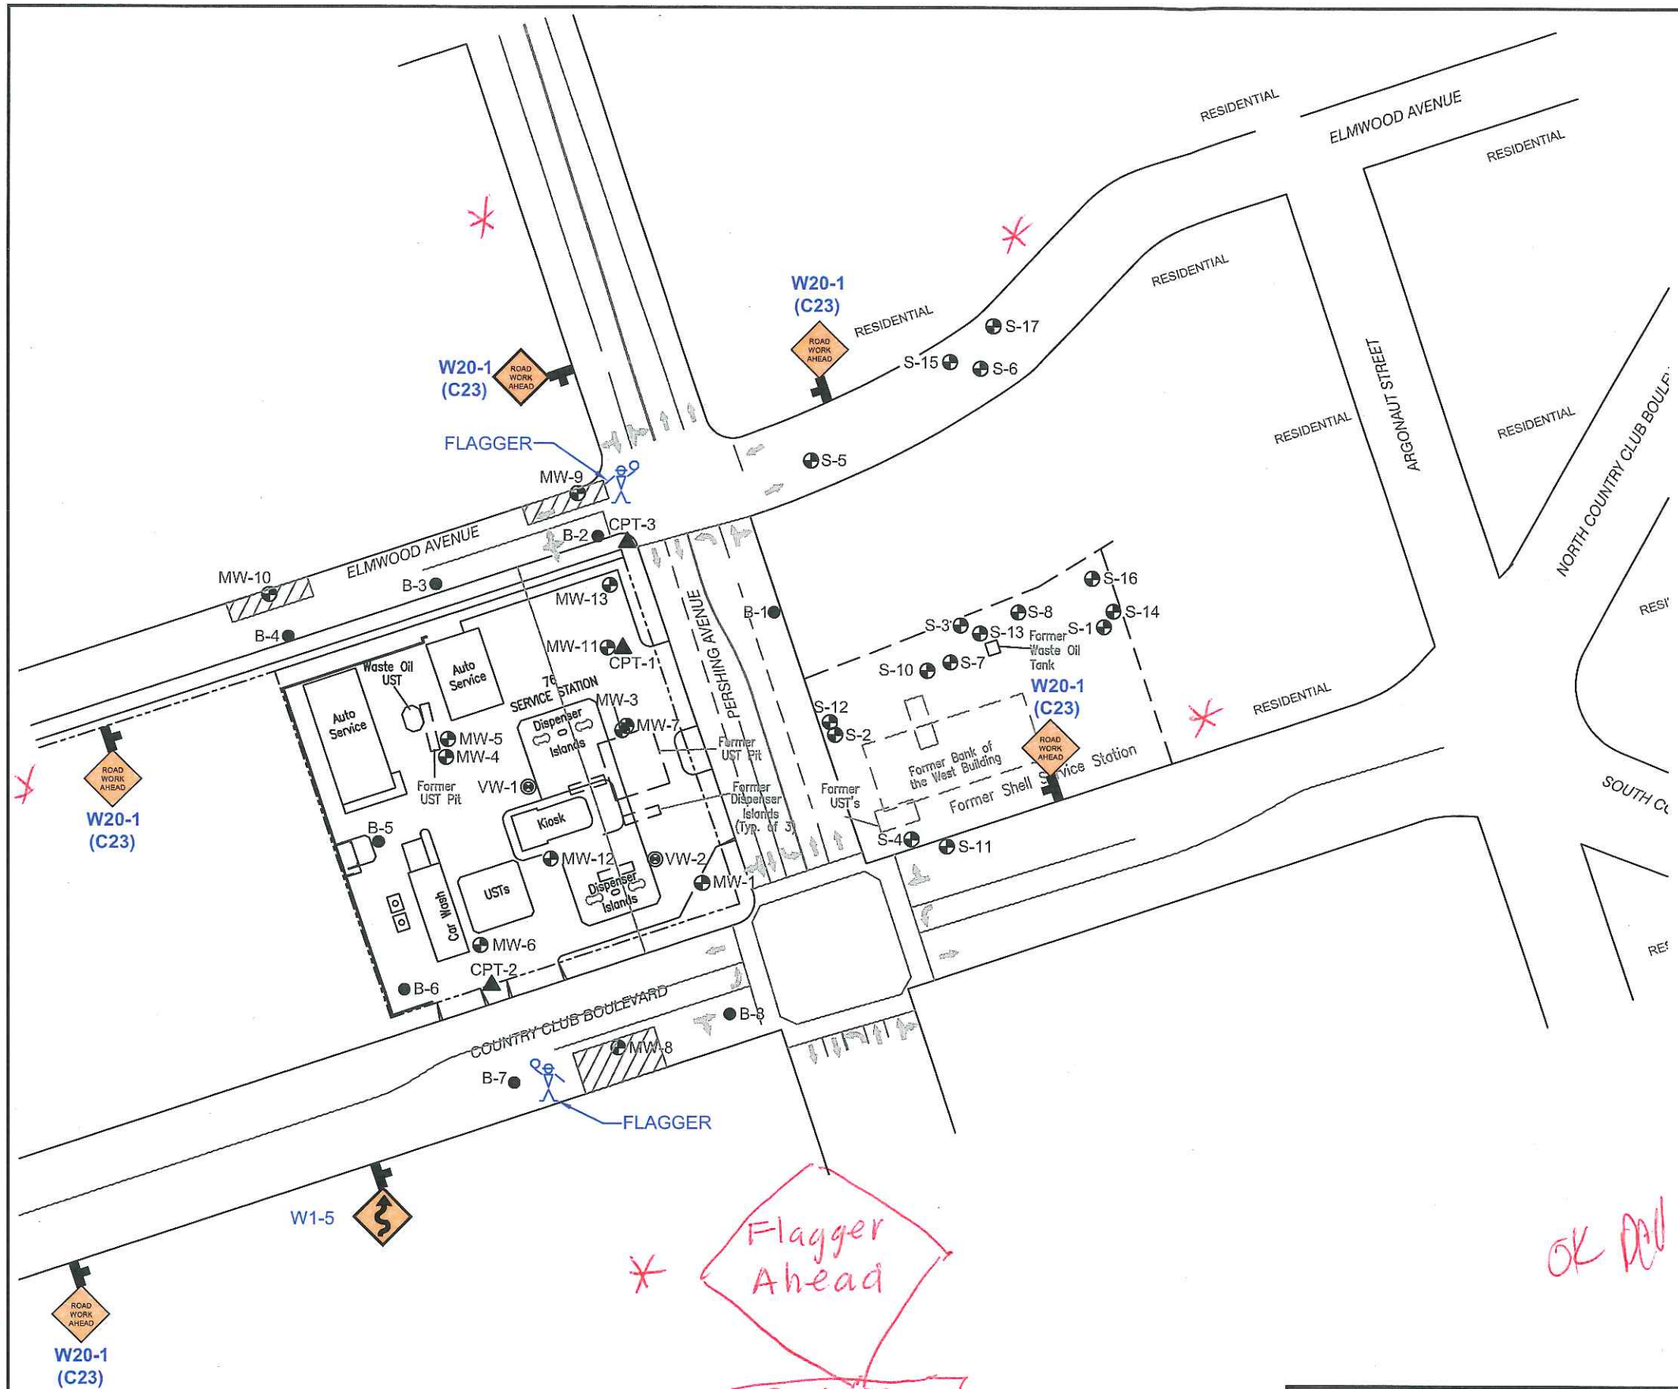

REFERENCE: THIS FIGURE IS BASED ON FIELD MEASUREMENTS, AND IS INTENDED FOR ILLUSTRATION ONLY.

LEGEND:

- A - ZONE GROUNDWATER MONITORING WELL (76 FORMER BP)
- B - ZONE GROUNDWATER MONITORING WELL (76 FORMER BP)
- C - ZONE GROUNDWATER MONITORING WELL (76 FORMER BP)
- A- ZONE GROUNDWATER MONITORING WELL (SHELL)
- B - ZONE GROUNDWATER MONITORING WELL (SHELL)
- C - ZONE GROUNDWATER MONITORING WELL (SHELL)
- VAPOR EXTRACTION WELL
- CONE PENETROMETER TEST (CPT) BORING
- SOIL BORING
- W20-1 (C23) ROAD WORK AHEAD
- W1-5 WINDING ROAD AHEAD
- CHANNELIZER
- SIGN (FACING TRAFFIC)
- ARROW PANEL (OPTIONAL)
- AREA OF WORK

NOTE:

1. WORK HOURS ARE BETWEEN 9:00 AM TO 3:00 PM ONLY. ACCESS WILL BE ALLOWED TO ALL RESIDENCES AND BUSINESSES.
2. ONE FLAGGER TO BE LOCATED ON THE CORNER OF PERSHING AVE. & ELMWOOD AVE. TO DIRECT TRAFFIC. SECOND FLAGGER WILL BE REQUIRED IF WORK WILL BE PERFORMED AT BOTH LOCATIONS CONCURRENTLY.

N

0 80 160

SCALE IN FEET

No warranty is made by ATC Associates Inc. as to the accuracy, reliability, or completeness of these data. Original data were compiled from various sources. This information may not meet National Map Accuracy Standards. This product was developed electronically, and may be updated without notification. Any reproduction may result in a loss of scale and or information.

TRAFFIC CONTROL PLAN
CONOCOPHILLIPS
76 (FORMER BP) SERVICE STATION NO. 11192
1403 COUNTRY CLUB BOULEVARD
STOCKTON, CALIFORNIA

PROJECT NUMBER: 052.75118.2390	DATE: 1/05/12	FIGURE
REVIEW BY: B. CHEVLEN	DRAWN BY: DAW	1

ATC ASSOCIATES INC.
25 Cupania Circle
Monterey Park, CA 91755
Ph: (323) 517-9780 *** Fax: (323) 517-9781

FILEPATH:W:\75118 COP\2390 Stockton-11192\Cad\TCP-75118.2390-Stockton-11192-1-5-12.dwg|denise.walp|Jan 05, 2012 at 14:31|Layout: 11X17L