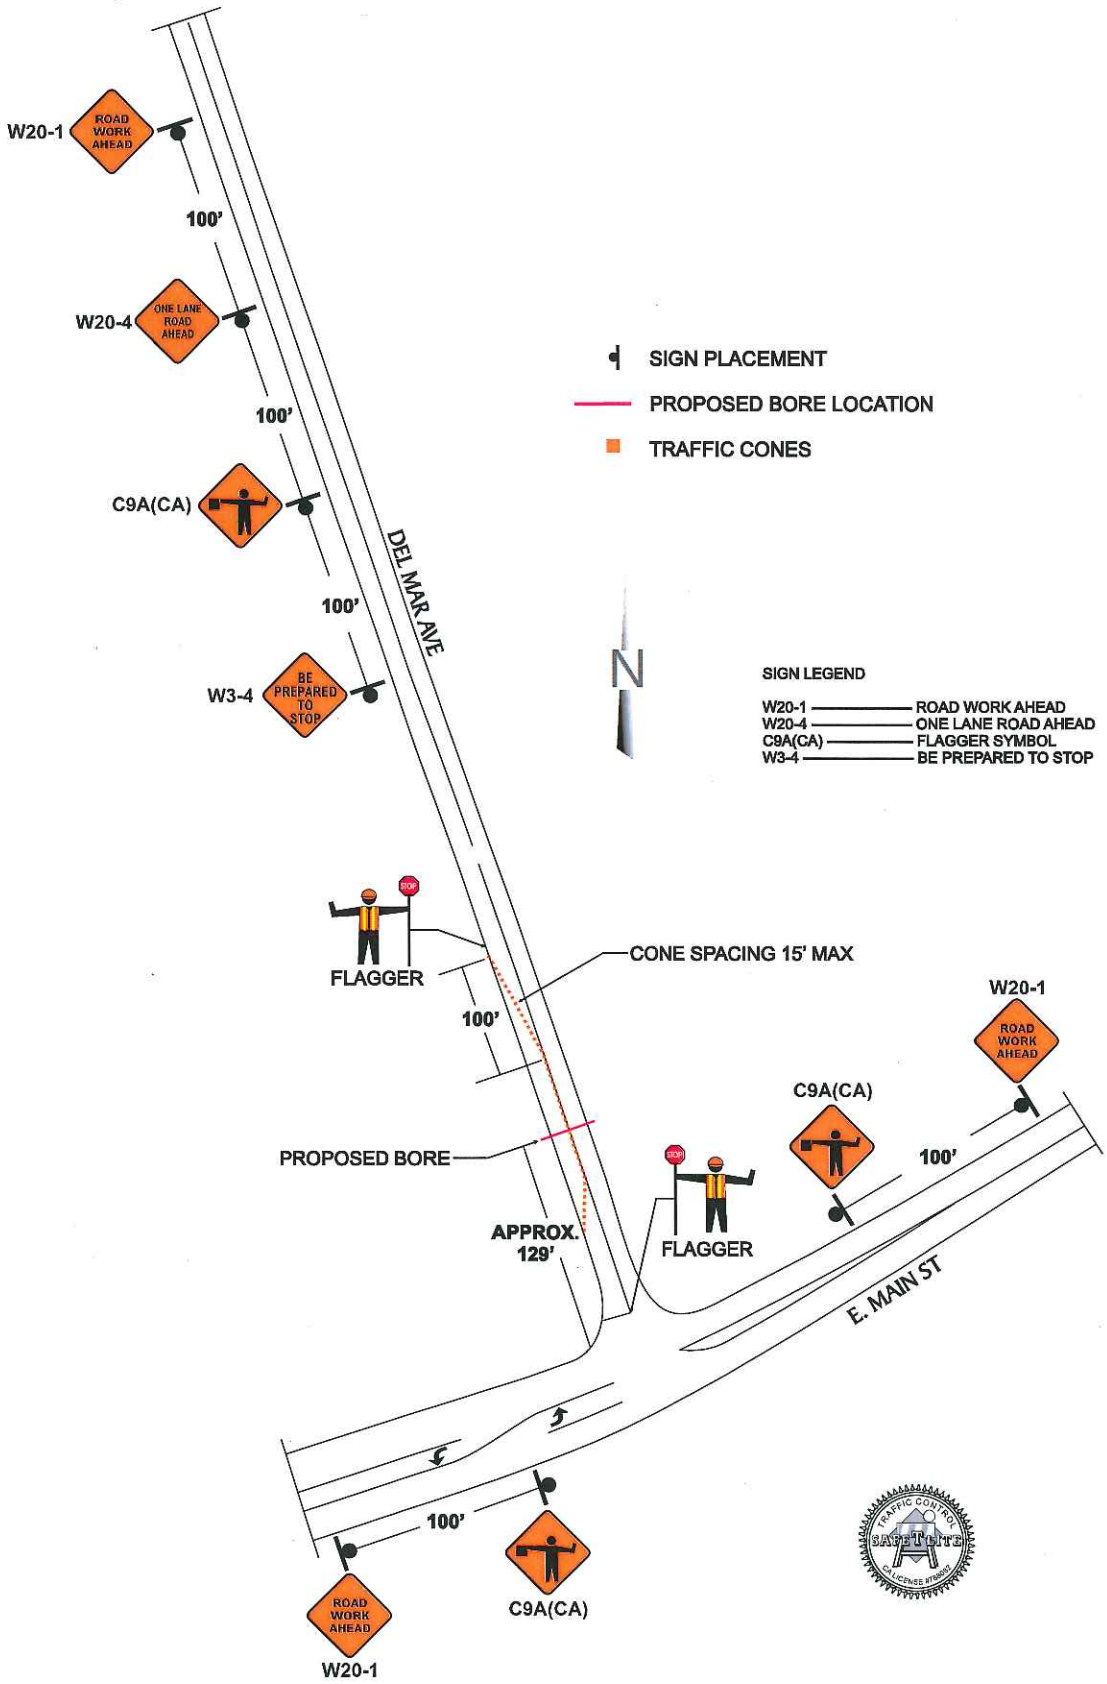

PLAN SHEET#	CONTRACTOR:	TRAFFIC CONTROL PLAN FOR:	PLAN PROVIDED BY:	PLAN DRAWN BY:	PROPOSED WORK SCHEDULE	TYPE OF TRAFFIC CONTROL:
TCP 1	AT&T CALIFORNIA 1116 M ST. MODESTO CA, 95354 PROJECT MANAGER JOHN MCDOWELL (209)578-7155	UNDERGROUND BORE 129' NORTH OF E. MAIN ST ON DEL MAR AVE STOCKTON, CA.	SAFE T LITE Construction, Engineering, Safety Supplies & Signs Sales Rentals Service 1051 N. EMERALD AVE. MODESTO, CA 95351 C31 LICENSED CONTRACTOR LICENSE NO. 788082	ALBERTO DELGADO TRAFFIC CONTROL SUPERVISOR 1-800-851-6262 209-522-8913	TO BE DETERMINED	FLAGGING