TRAFFIC MANAGEMENT
INCORPORATED
5780 Auburn Boulevard, Suites C & F
Sacramento, CA 95841
adiello@trafficmanagement.com
P: 888-763-3999
License No. 785804, Class C31

Note 1: This Plan Supplemented with 2010 CA MUTCD.

Note 2: The Location of the signs shown on the plan are guidlines and actual location will depend upon alignment, grade, location of the street intersections, and 85th percentile of actual speed.

Note 3: Continual Monitoring and Maintenance of the Traffic Control zone will be implemented for the purpose of maintaining Emergency access, accommodation for pedestrians, bicycle traffic and the disabled.

Note 4: Notify local law enforcement, fire, and ambulance companies within 24 hours before construction begins. Keep open access for Emergency vehicles at all times

Note 5: Proper Training of Traffic Controllers, proper devices & proper use of the devices, required at all times.

Note 6: All signs implemented will only be viewable when in use, otherwise all warning devices are to be taken down or covered.

Note 7: Nothing Allowed in buffer/transistion area at any time.

Note 8: All conflicting markings are to be removed for projects that last a term of 3 days or longer.

Note 9: Signs and Channelizing devices must be Retro Reflective or illuminate during the night. Min. Visibility 1000' (Feet).

Note 10: Only ONE Sidewalk will be closed at a time. Pedestrian and disabled access to be maintained per 2010 CA MUTCD standard provided by contractor.

DEVICE SPACING TABLE (2010 CA MUTCD)

SPEED LIMIT MPH	MINIMUM TAPER LENGTH (W 12')			BUFFER SPACE	DISTANCE BETWEEN SIGNS	DOWN STREAM PER LANE
	MERGING TAPER	SHIFTING TAPER	SHOULDER TAPER			
	L (FT)	½ L (FT)	1/3 L (FT)	(FT)	(FT)	(FT)
25 MPH	125	63	42	155	100 - 200	100
30 MPH	180	90	60	200	120 - 240	100
35 MPH	245	123	82	250	140 - 280	100
40 MPH	320	160	107	305	160 - 320	100
45 MPH	540	270	180	360	350 - 500	100
50 MPH	600	300	200	425	525 max	100
55 MPH	660	330	220	495	550 max	100

Not to Scale

ADDRESS
Lone Tree Rd,
Escalon, CA

LOCATION MAP
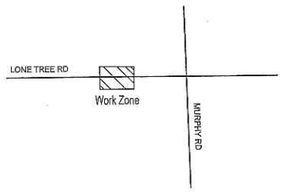

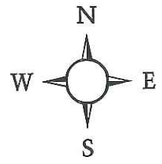

SPEED LIMIT
SPEED LIMIT 55
LONE TREE ROAD

AGENCY

Reviewed By: Date:

INFORMATION

Owner	PG&E
Project Name: Lone Tree Rd, Ripon	Project Number: PM 30875365
Contact 1: Mike Reeves	Contact 2
Contact 1 Phone Number: 916-760-5363	Contact 2 Phone Number / Date: 01/27/2012
Drawn By: DAL	Checked By: Aaron Diello

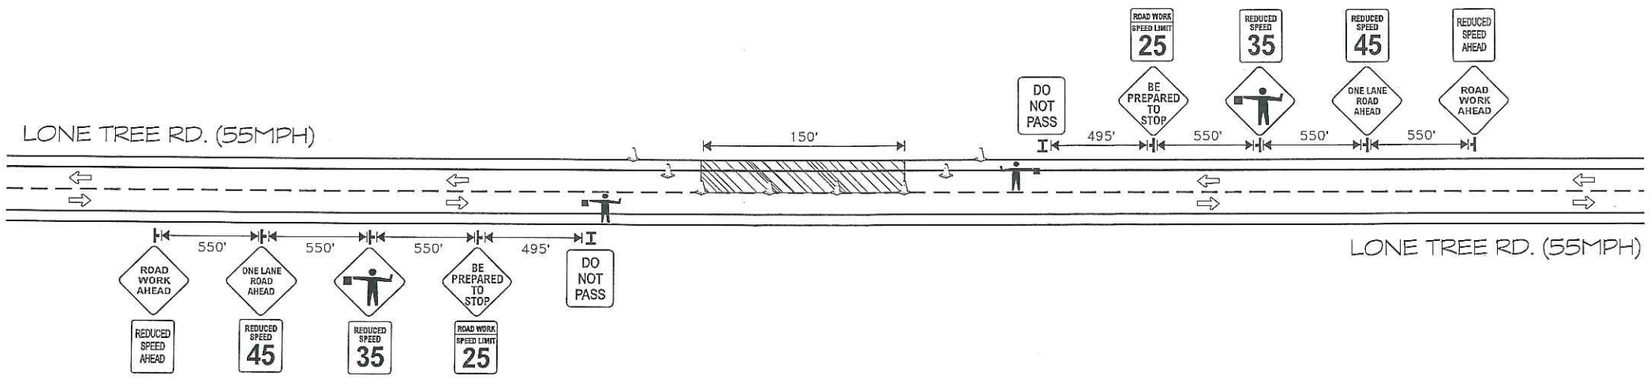

1/30/12 OK PB

Not to Scale

LEGEND

- □ – Channelizing Devices
- ● – High Level Flag Tree
- H – Type I Barricade
- ⊥ – Sign with stand
- ▨ – Trailer Arrow Board
- ◁▷ – Message Board
- ▧ – Work Zone

MUNICIPALITY

SAN JOAQUIN COUNTY CALIFORNIA

N W E S

SPEED LIMIT

SPEED LIMIT 55

LONE TREE ROAD

PG&E

TMI **TRAFFIC MANAGEMENT** INCORPORATED

5780 Auburn Boulevard, Suites C & F
Sacramento, CA 95841
p.888-763-3999
License No. 785804 Class C31

Reviewed By: Date:

INFORMATION

Owner: PG&E	
Project Name: Lone Tree Rd, Ripon	Project Number: PM 30875365
Contact 1: Mike Reeves	Contact 2:
Contact 1 Phone Number: 916-760-5363	Sheet Number: 1 of 1
Date: 01/27/2012	
Drawn By: DAL	Checked By: Aaron Diello