


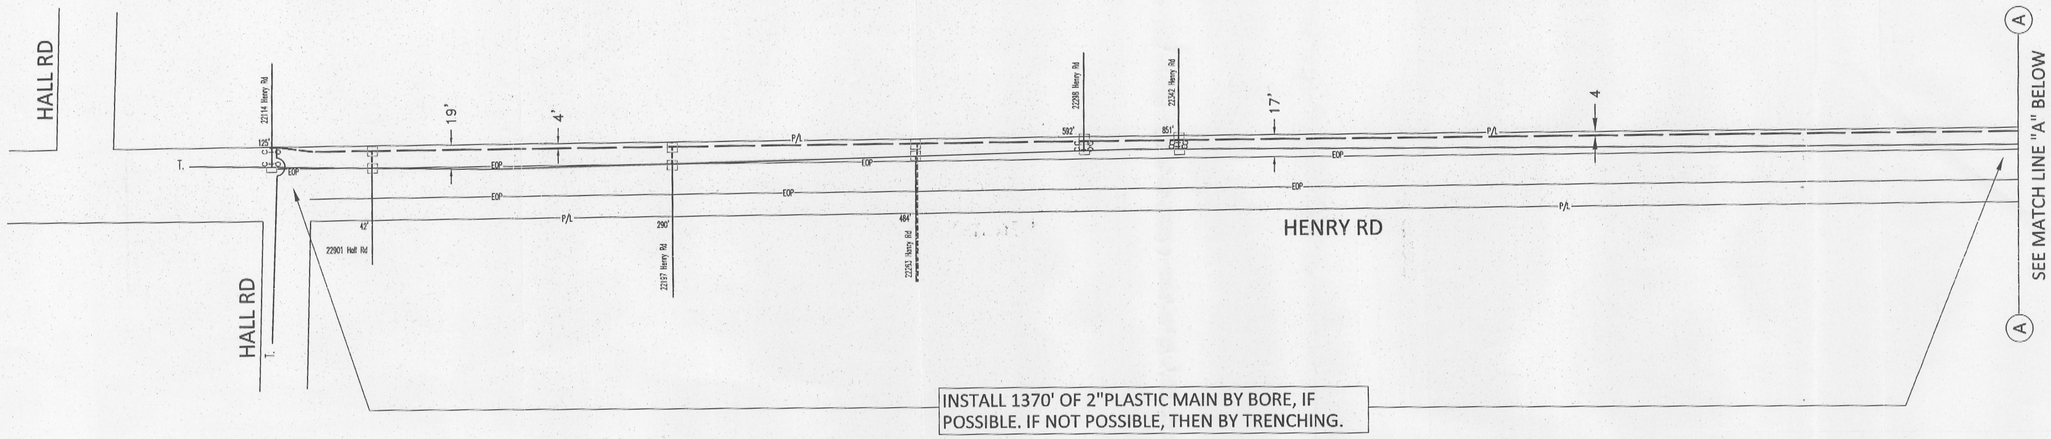


## LEGEND

| | |
|---|---|
| ——— | EXISITNG 4"TP MAIN |
| — — | PROPOSED MAIN |
| ——— | EXISTING SERVICE |
| - - - - - | PROPOSED SERVICE |
| T. | TIED INTO SYSTEM |
| DE | LINE DEAD ENDS |
| C-O | CUT-OFF |
| □ | BELL HOLE |
| P/L | PROPERTY LINE |
| EOP | EDGE OF PAVEMENT |

Underground Service Alert

Call: TOLL FREE 811

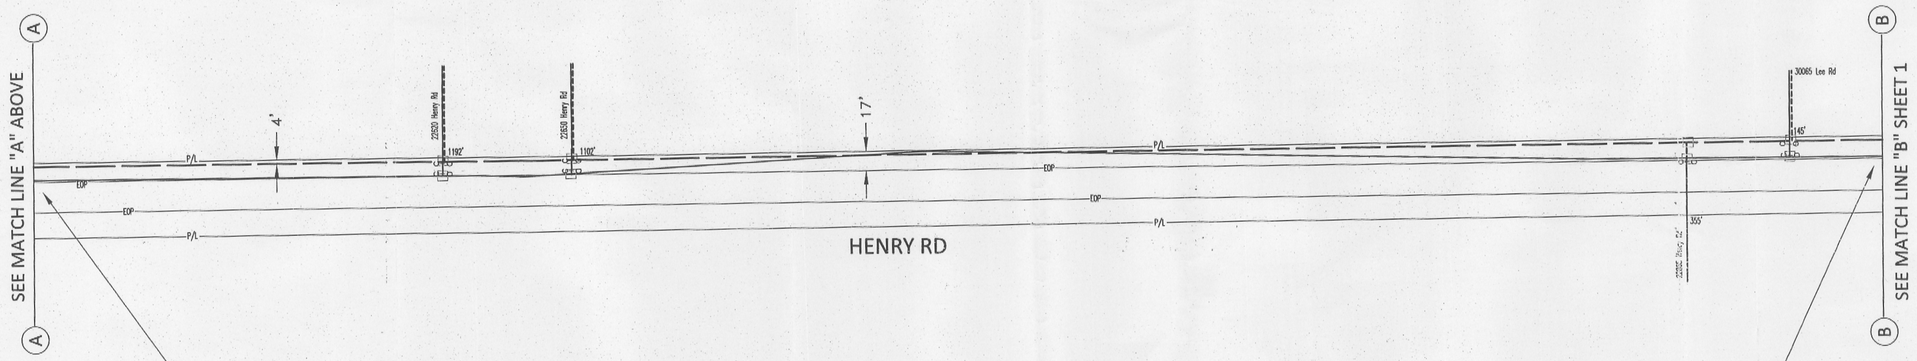TWO WORKING DAYS BEFORE YOU DIG

GAS JOB

PG&E

INSTALL APPROX 3717' OF 2"PLASTIC MAIN
4' OFF OF EAST PROPERTY LINE
HENRY RD FROM HALL RD TO EAST OF LEE
ESCALON, CA. SAN JOAQUIN COUNTY

| NO. | DATE | DESCRIPTION | ORDER # | DWN | CHKD | SUPV | APV'D BY |
|---|---|---|---|---|---|---|---|
| | | REVISIONS | | | | | |

EST: R. WEAVER
ADE: R. WILLIAMS
SUPV: C. VANG
REP: P. KAPLAN
PLNR: J. PACE
SCALE: 1"=60'
DATE: 12/1/11

RMC, ENGINEERING & PLANNING DEPT.
8 RIVER PARK PLACE EAST
FRESNO, CA. 93720
PHONE #:559-347-5017 FAX #:559-347-5342
PG&E PACIFIC GAS AND ELECTRIC COMPANY

CO:
SD:
NOTIF.: 105320585
Other:
SHT: 2 OF 2 SHEETS
PM: 30854254 REV.

ESCALON