PS-1200262

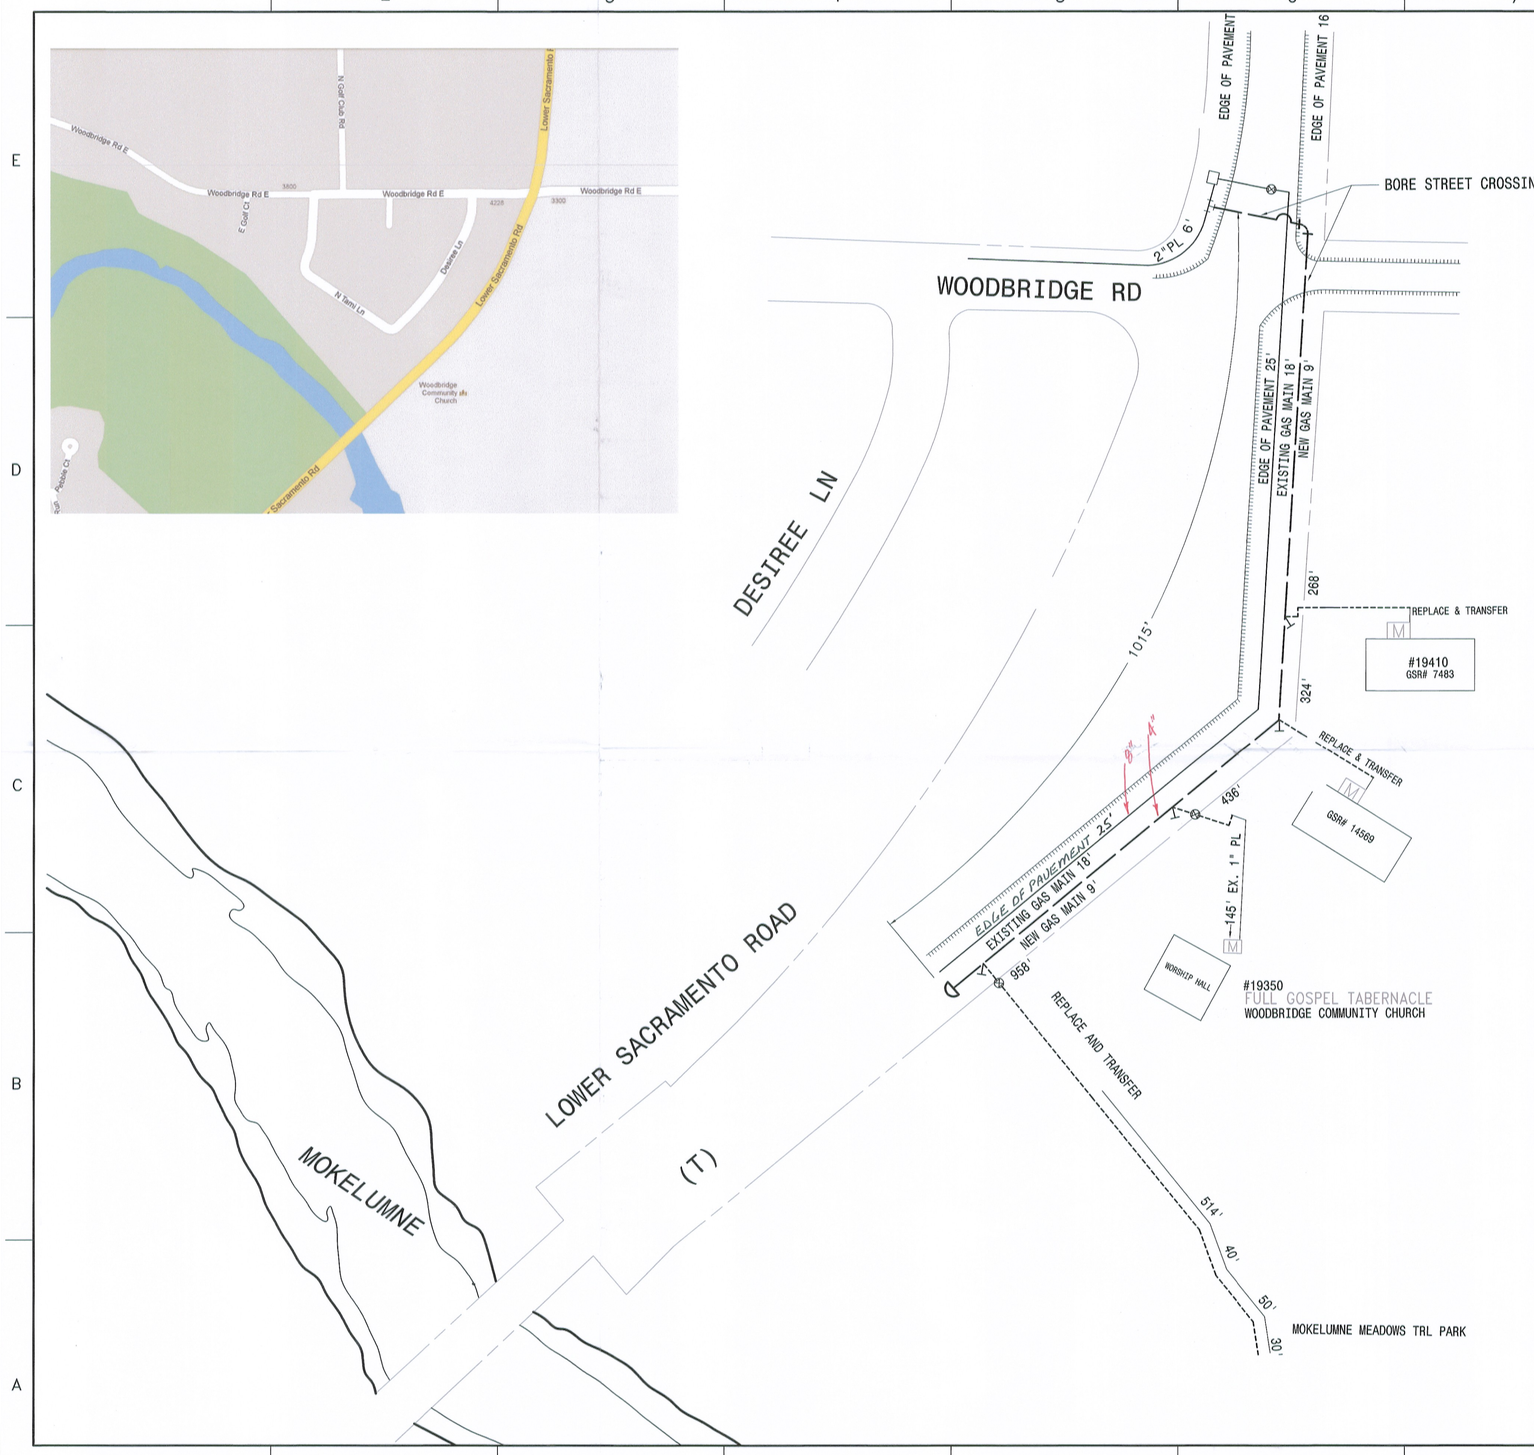

LEGEND

- PROPERTY LINE
- EDGE OF PAVEMENT
  DISTANCE GIVEN FROM PROPERY LINE
- EXISTING GAS MAIN
  DISTANCE GIVEN FROM PROPERY LINE
- PROPOSED GAS MAIN
  DISTANCE GIVEN FROM PROPERY LINE
- GAS SERVICE
  DISTANCE GIVEN FROM STREET INTERSECTION

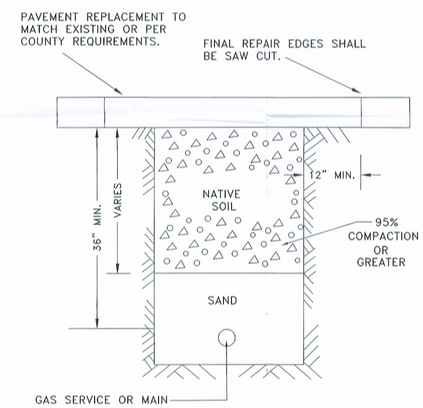

NTS

TYPICAL BELLHOLE/TRENCH SECTION

NOTE:
TRAFFIC CONTROL PLAN IS TO BE SUBMITTED BY ALMENDARIZ CONSULTING
CONTACT:
MAT ALMENDARIZ
(916) 271-3311 CELL
(916) 939-3392 OFFICE
(916) 720-0273 FAX

N

CO:
SD:
NOTIF.: 105273334
Other:
SHT: 2 OF 2 SHEETS
PM: 30847038 REV. 0

ENGINEERING AND PLANNING DEPT.
5555 FLORIN PERKINS RD
SACRAMENTO CA 95826
PHONE #: 209-942-1498 FAX #:
PG&E PACIFIC GAS AND ELECTRIC COMPANY

EST:
ADE: JOHN HOUBEIN
SUPV:
REP: DAVE RYMERS
PLNR: DAVE RYMERS
SCALE: NTS DATE: 1-4-12

NO.	DATE	DESCRIPTION	ORDER #	DWN	CHKD	SUPV	APVD BY

REVISIONS

REMOVE 4 HPRS & INSTALL 2" PL MAIN
LOWER SACRAMENTO RD. S/O WOODBRIDGE