Dist	COUNTY	ROUTE	POST MILES TOTAL PROJECT	SHEET No.	TOTAL SHEETS
10	SJ	4	14.4 / 14.8 T14.6 / R15.7		

REGISTERED CIVIL ENGINEER DATE

PLANS APPROVAL DATE

REGISTERED PROFESSIONAL ENGINEER No. Exp. CIVIL STATE OF CALIFORNIA

THE STATE OF CALIFORNIA OR ITS OFFICERS OR AGENTS SHALL NOT BE RESPONSIBLE FOR THE ACCURACY OR COMPLETENESS OF SCANNED COPIES OF THIS PLAN SHEET.

ALLIANCE ENGINEERING CONSULTING, INC.
4701 PATRICK HENERY DR., #10
SANTA CLARA, CALIFORNIA 95054

SJCOG
555 E. WEBER AVE.
STOCKTON, CA 95202-2804

NOTE:

1. FOR ACCURATE RIGHT OF WAY DATA, CONTACT RIGHT OF WAY ENGINEERING AT THE DISTRICT
2. ELEVATIONS SHOWN REFER TO THE TOP OF PIPE OR CONDUIT, UNLESS OTHERWISE STATED.

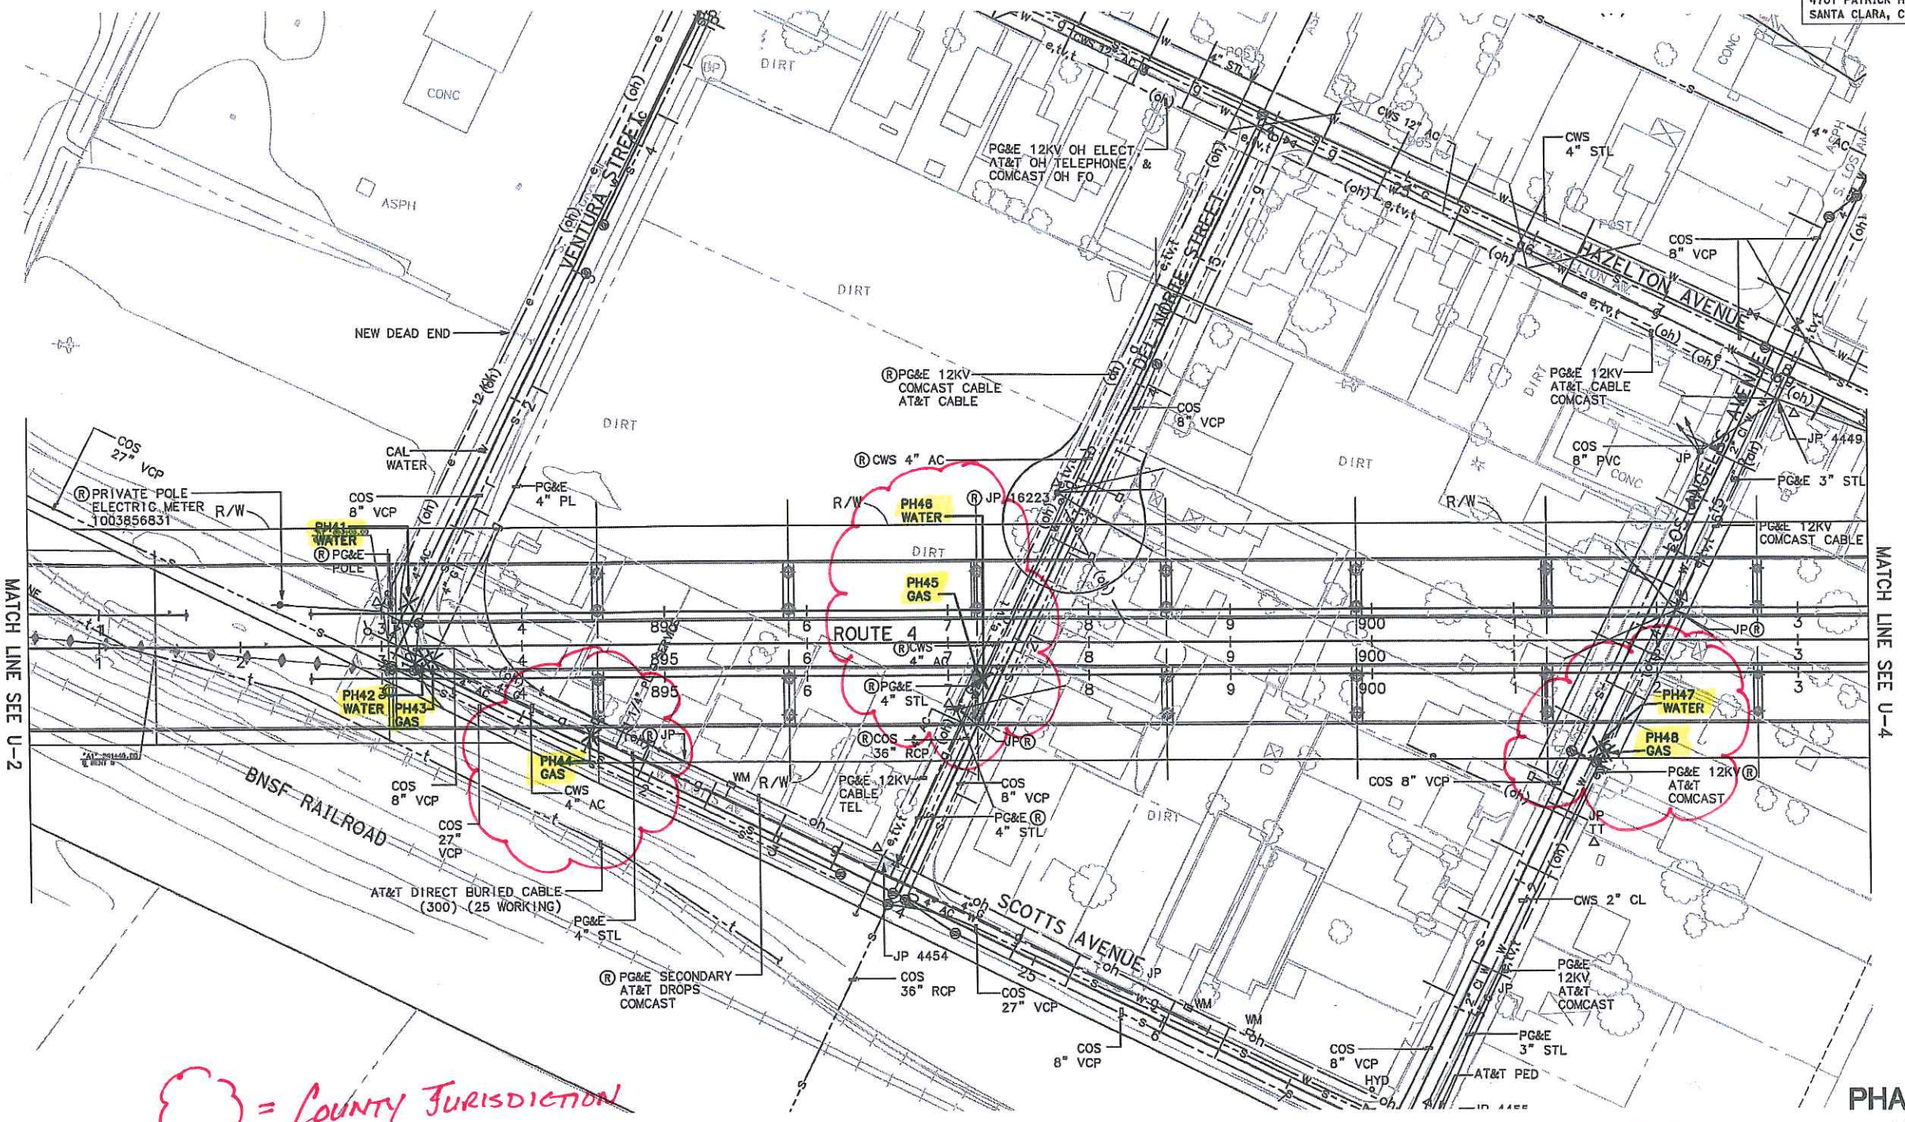

60% SUBMITTAL
AUGUST, 2011

PHASE 2 POTHOLES
UTILITY PLANS
SCALE: 1" = 50'

U-3

THIS PLAN FOR UTILITY INFORMATION ONLY

STATE OF CALIFORNIA - DEPARTMENT OF TRANSPORTATION
Caltrans

CONSULTANT FUNCTIONAL SUPERVISOR: KEN NGAI
CALCULATED-DESIGNED BY: JOHN BEEBE
CHECKED BY
REVISED BY
DATE REVISED

LAST REVISION
DATE PLOTTED => $DATE
TIME PLOTTED => $TIME

BORDER LAST REVISED 7/2/2010
USERNAME => $USER
DGN FILE => $REQUEST
RELATIVE BORDER SCALE IS IN INCHES 0 1 2 3
UNIT 1455
PROJECT NUMBER & PHASE 10000002291

Dist	COUNTY	ROUTE	POST MILES TOTAL PROJECT	SHEET No.	TOTAL SHEETS
10	SJ	4	14.4 / 14.8 T14.6 / R15.7		

REGISTERED CIVIL ENGINEER DATE

PLANS APPROVAL DATE

REGISTERED PROFESSIONAL ENGINEER No. Exp. CIVIL STATE OF CALIFORNIA

THE STATE OF CALIFORNIA OR ITS OFFICERS OR AGENTS SHALL NOT BE RESPONSIBLE FOR THE ACCURACY OR COMPLETENESS OF SCANNED COPIES OF THIS PLAN SHEET.

ALLIANCE ENGINEERING CONSULTING, INC.
4701 PATRICK HENERY DR., #10
SANTA CLARA, CALIFORNIA 95054

SJCOG
555 E. WEBER AVE.
STOCKTON, CA 95202-2804

NOTE:

1. FOR ACCURATE RIGHT OF WAY DATA, CONTACT RIGHT OF WAY ENGINEERING AT THE DISTRICT
2. ELEVATIONS SHOWN REFER TO THE TOP OF PIPE OR CONDUIT, UNLESS OTHERWISE STATED.

POTHOLE TABLE

PH #	NORTHING	EASTING	ELEV.	DESCRIPTION AND REMARKS
1	2166890	6327483	2.62	6IN. GAS
2	2166921	6327510	1.67	8IN. WTR
3	2166320	6327515	1.65	4IN. GAS

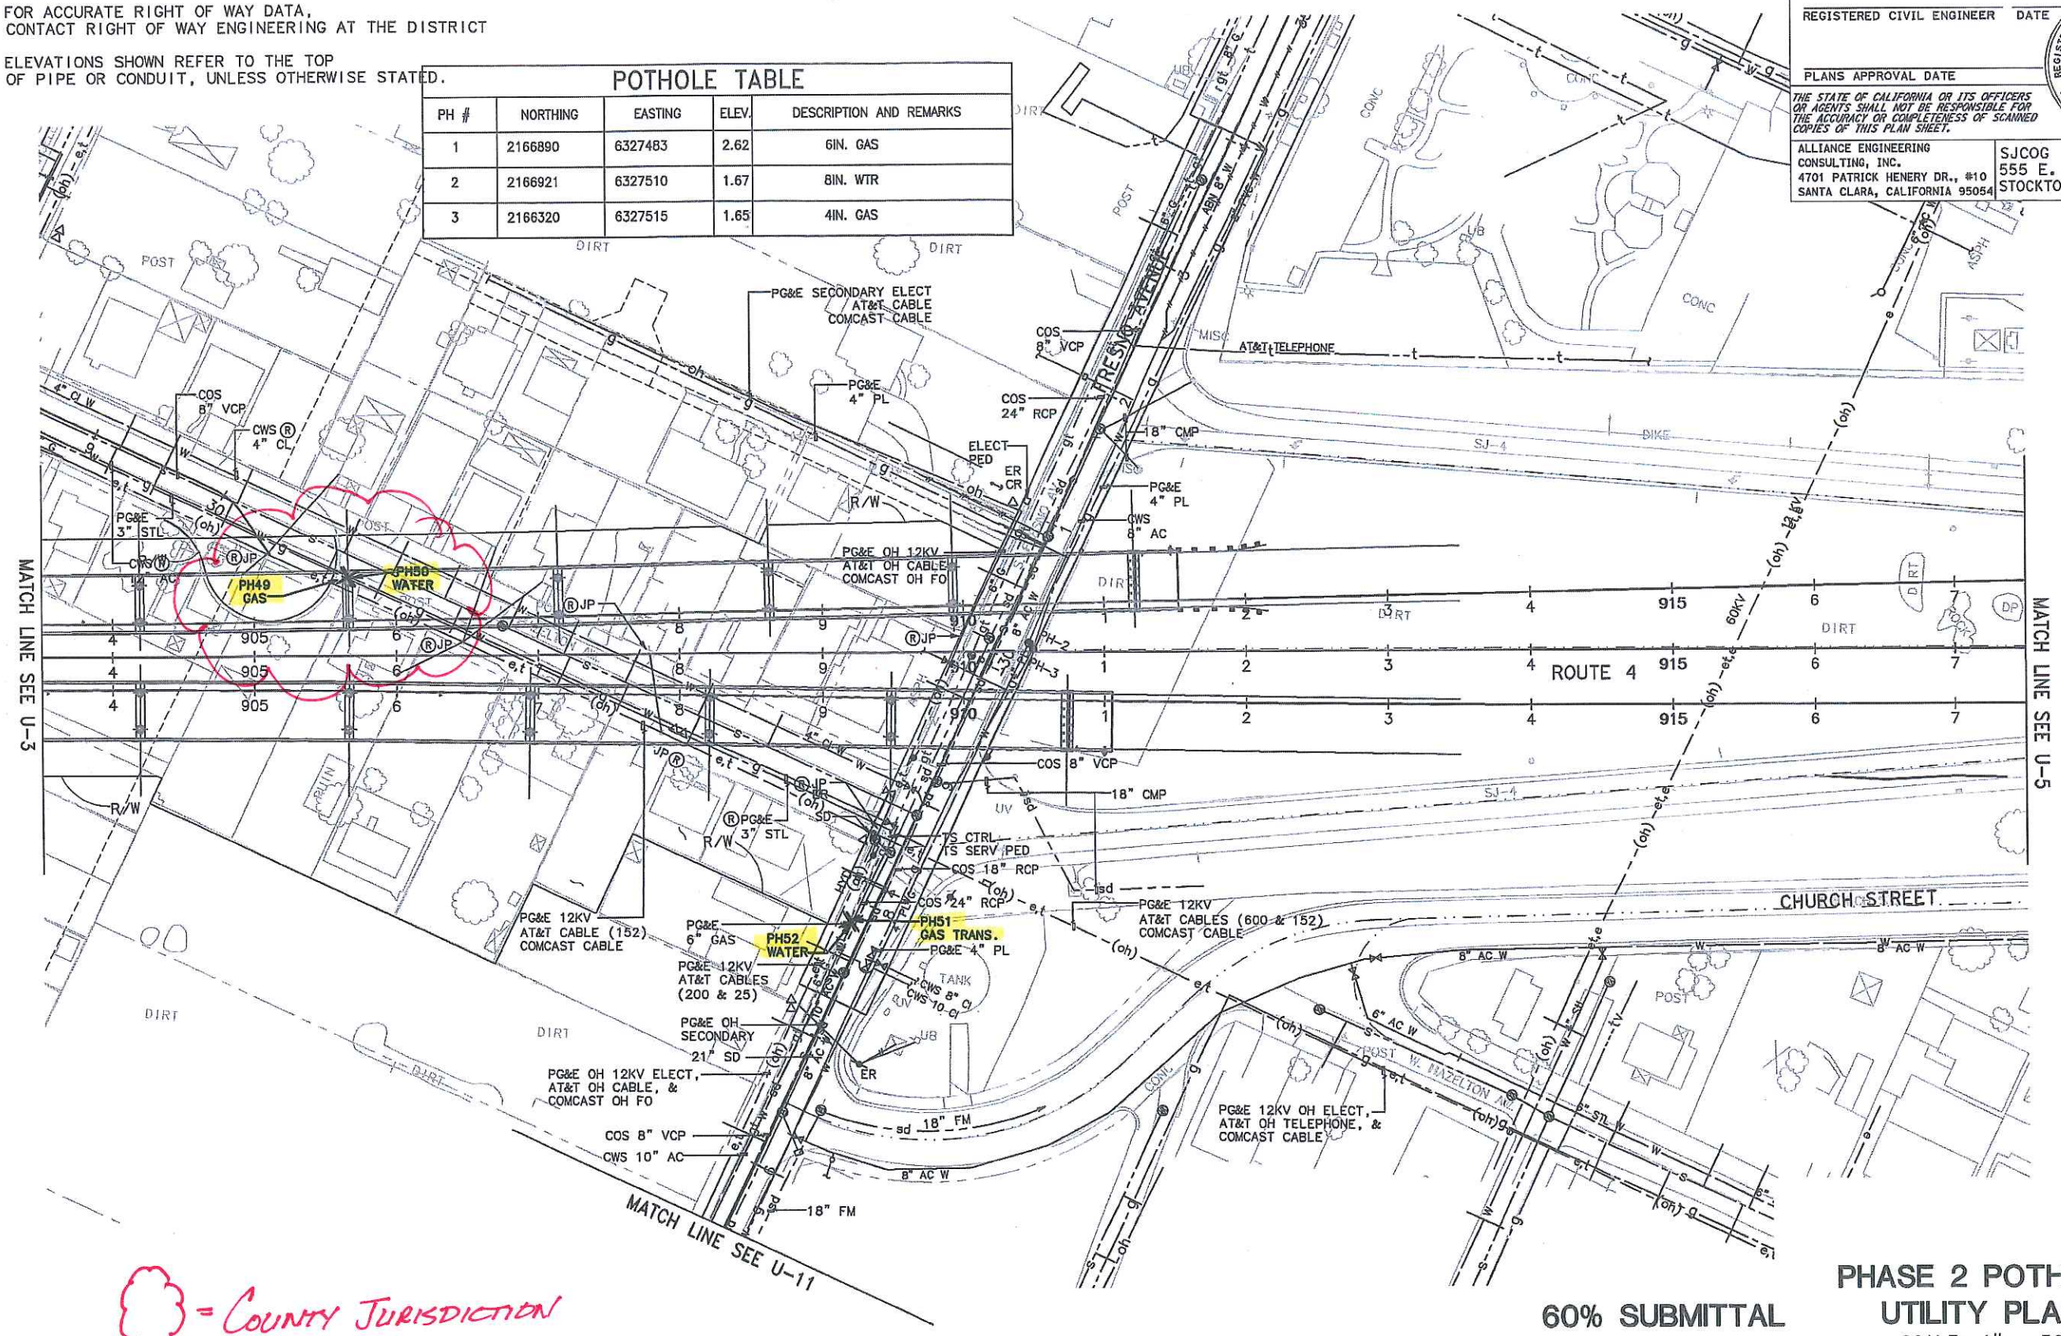

= County Jurisdiction

THIS PLAN FOR UTILITY INFORMATION ONLY

60% SUBMITTAL
AUGUST, 2011

PHASE 2 POTHOLES
UTILITY PLANS
SCALE: 1" = 50'

U-4

STATE OF CALIFORNIA - DEPARTMENT OF TRANSPORTATION

CALTRANS

CONSULTANT FUNCTIONAL SUPERVISOR: KEN NGAI

CALCULATED-DESIGNED BY: JOHN BEEBE

CHECKED BY

REVISED BY

DATE REVISED

LAST REVISION

DATE PLOTTED => $DATE
TIME PLOTTED => $TIME

BORDER LAST REVISED 7/2/2010

USERNAME => $USER
DGN FILE => $REQUEST

RELATIVE BORDER SCALE IS IN INCHES 0 1 2 3

UNIT 1455

PROJECT NUMBER & PHASE 10000002291