


## COLD PLANE CONFORM
## NOT TO SCALE

"MA" STA 13+70 TO 14+00
"Y" 0+42.72 TO 0+72.72
"Y" 5+46.80 TO 5+76.80

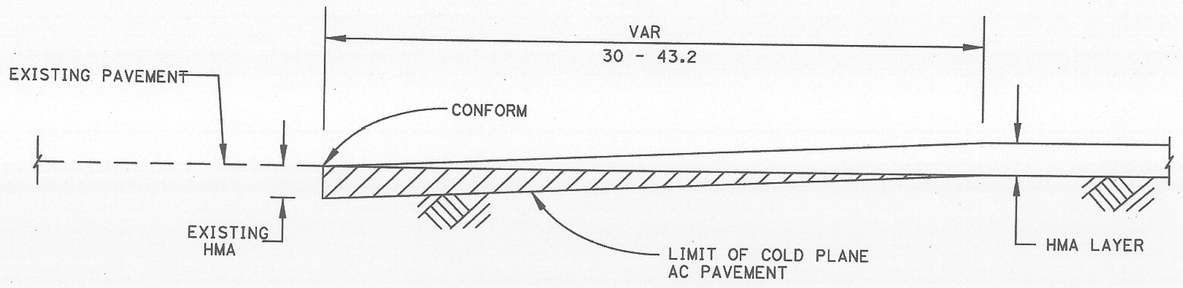


## ISLAND DETAIL AT FRENCH CAMP ROAD DRIVEWAYS
## "FC" 58+37.81
## SCALE: 1" = 10'

CALL BEFORE YOU DIG
UNDERGROUND SERVICE ALERT
USA
800-227-2600

REGISTERED PROFESSIONAL ENGINEER
KELLY BURKE
No. C68431
CIVIL
STATE OF CALIFORNIA

| Revision No. | Description | Date | By | Apprvd. By |
|---|---|---|---|---|
| – | – | – | – | – |
| | | | | |
| | | | | |
| | | | | |
| | | | | |
| | | | | |

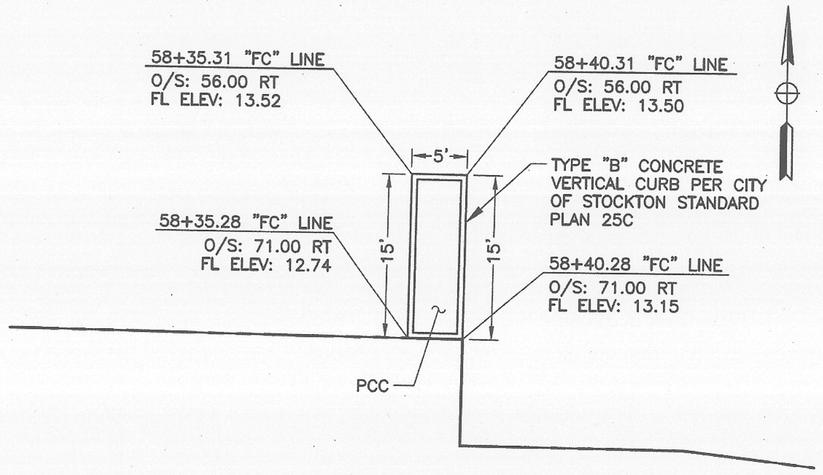HDR
HDR Engineering, Inc.

**MANTHEY ROAD RELOCATION**
**CONSTRUCTION DETAILS MISCELLANEOUS**

DEPARTMENT OF PUBLIC WORKS
CITY OF STOCKTON, CALIFORNIA

| | | | |
|---|---|---|---|
| SCALE | AS SHOWN | APPROVED BY: 8.31.11 DATE | SHEET NO. C13 |
| DESIGNED BY | KB/TK | | 21 OF 46 |
| DRAWN BY | KB | | |
| CHECKED BY | T.KHOU | CITY ENGINEER STOCKTON, CALIFORNIA | 99-01 PROJECT NO. |
| RECORD DWGS. | – | | |

5149.20C

C:/PWworking/SJC/d0128915/39207-C15.dwg
08-01-11 09:11 HDRCALA , 09:23:29 PS:33207-C13(Corner C17).dwg, 8/30/2011 4:10:46 PM