PG&E
LATHROP
GAS PLAT: 3061-E5,F5
GAS CPA: T-108-A

TRENCHING RECAP

1915' GAS ONLY TRENCHING
8- 5'X5' BELLHOLES AS INDICATED

LEGEND

- EXISTING GAS MAIN
- EXISTING GAS SERVICE PIPE
- PROPOSED GAS SERVICE PIPE
- PROPOSED HIGH PRESSURE PLASTIC GAS MAIN
- CENTERLINE OF ROAD
- FOGLINE
- RIGHT-OF-WAY (R/W)
- (R) REPLACE EXISTING SERVICE
- INSTALL 9# MAGNESIUM ANODE
- T. TIES IN TO GAS SYSTEM
- DE DEAD END GAS MAIN
- HPR REGULATORS (TO BE REMOVED)
- ELECTROLYSIS TEST STATION
- 5'X5' BELLHOLES FOR TIE-INS
- INSTALL EFV

INSTALL 925' OF 4" HP PL MAIN

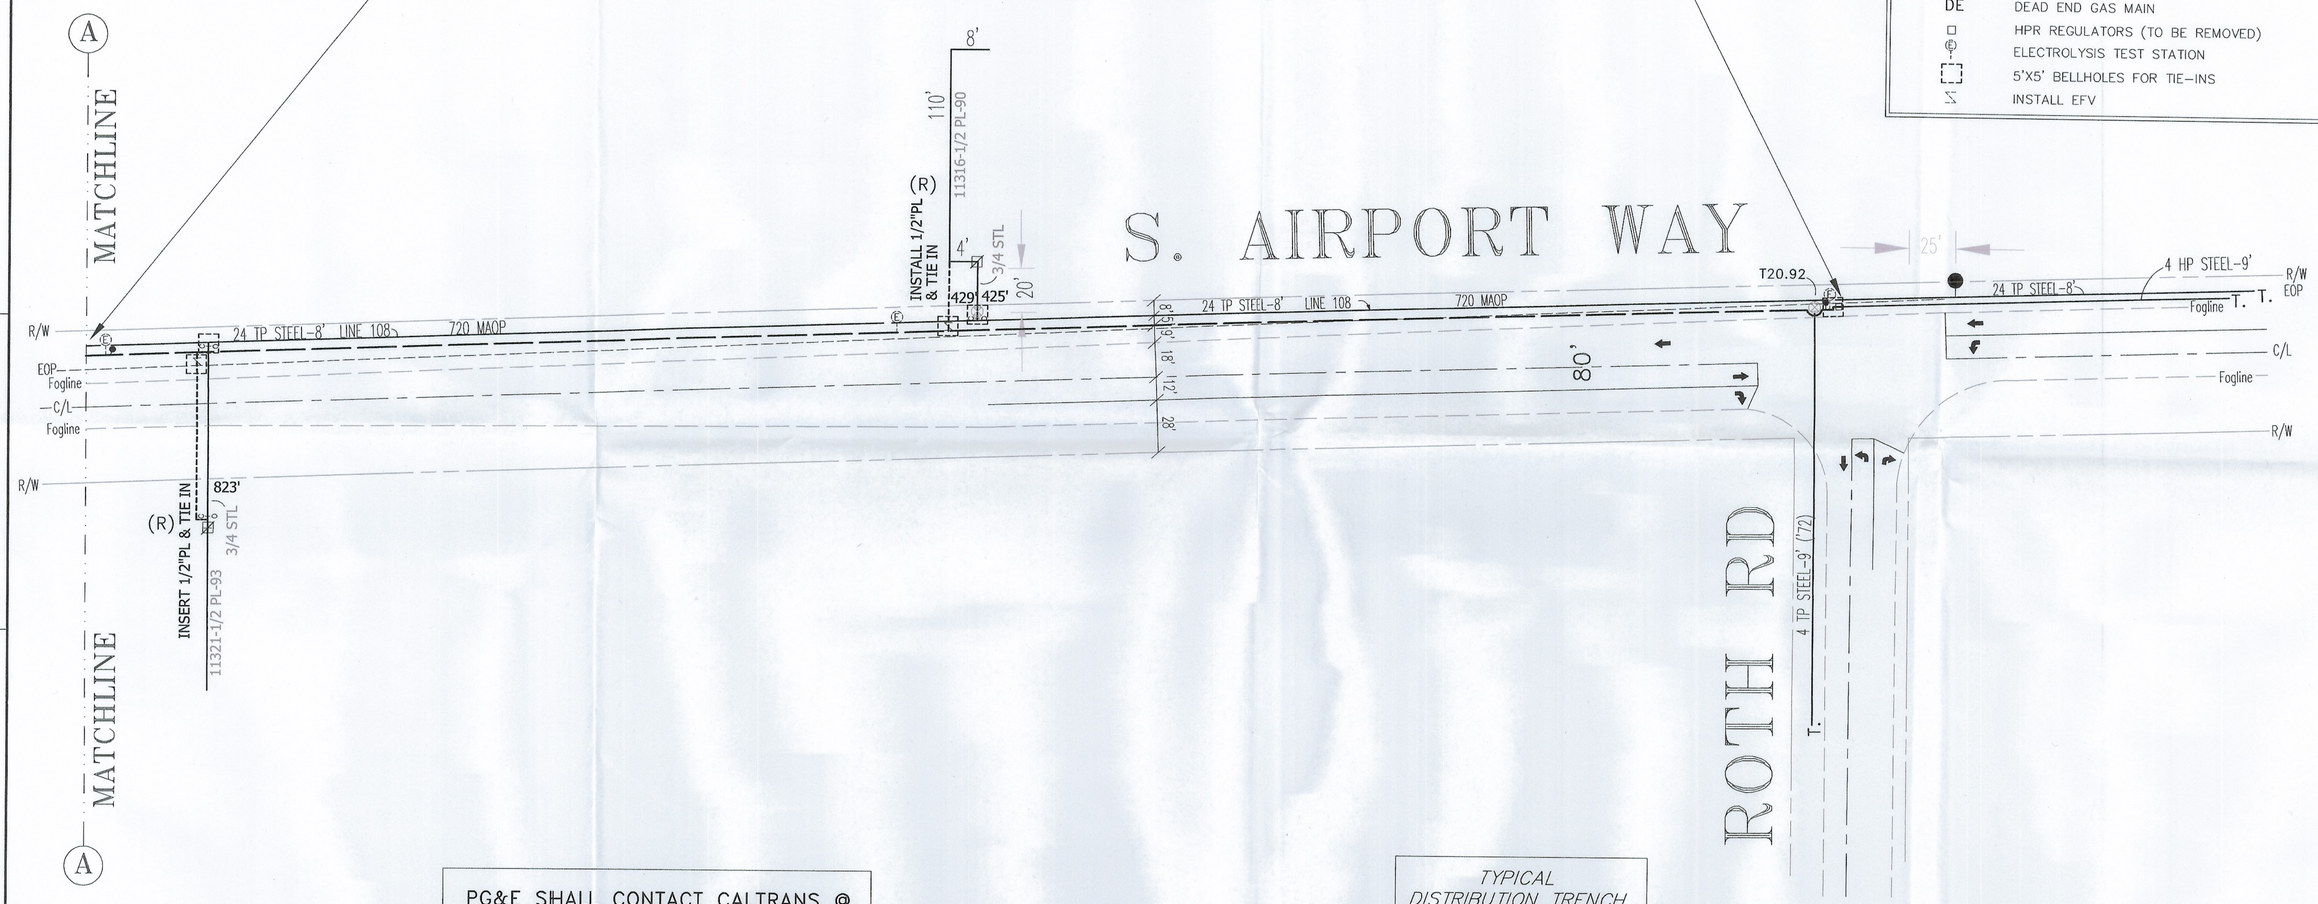

PG&E SHALL CONTACT CALTRANS @ (209) 948-7454 (DAN RYAN) TO MARK UP ALL UNDERGROUND WIRING/CONDUIT RELEVANT TO THE TRAFFIC SIGNAL.

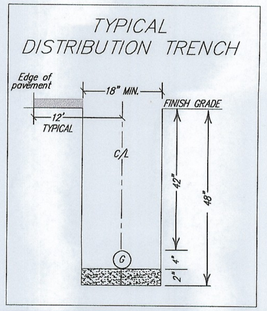

PERMIT SKETCH

ALL FIELD CHANGES REQUIRE APPROVAL FROM:		
KEY CONTACTS	NAME	PHONE
GAS ESTIMATOR	BELINDA GURSKY	559-347-5038
GAS ADE	NANCY DONNELLY	559-347-5046
GAS DIST. ENGINEER	DAVE RYMERS	209-942-1626
GAS T&R SUPERVISOR	ROGER MORSHEAD	209-608-1049

RMC, ENGINEERING ESTIMATING DEPT.
8 RIVER PARK PLACE EAST
FRESNO, CA 93720
PHONE #:559-347-5038 FAX #:559-347-5353
PG&E PACIFIC GAS AND ELECTRIC COMPANY

CO:
SD:
NOTIF.: 105415096
Other:
SHT: 2 OF 2
SHEETS
PM: 30873882
REV.

EST: BELINDA GURSKY
ADE: NANCY DONNELLY
SUPV: KEN HENDRICKS
REP: RAMIRO CEJA
PLNR: DAVE RYMERS
DATE: 12/09/11
SCALE: 1"=40'

NO.	DATE	DESCRIPTION	ORDER #	DWN	CHKD	SUPV	APVD BY

REVISIONS

INSTALL 1915' 4" HP PL MAIN
REPLACE 3 SVCS & DEACTIVATE 3 HPRS
S. AIRPORT WAY N/O ROTH RD.
MANTECA

PS-12-00428 2/2