CALL: 811
CALL BEFORE YOU DIG
USA
UNDERGROUND SERVICE ALERT
CALL: 811

CALL TWO WORKING DAYS BEFORE YOU DIG
TICKET NO: _____
DATE: _____
LAN ID: _____

LEGEND

———————	Property Line
———————	Edge of Pavement
———————	Existing Main
— — — — —	Proposed Main
———————	Existing Service
— — — — —	Proposed Service
⋈	Proposed EFV
□	Existing HPR
	Cut-off
(E)	ETS Station
(R)	Repair Service
(I)	Insert with 1/2" PL
	Meter
(EM)	Electronic Marker

COITACTS

TITLE	NAME	Phone #
Gas Estimator	Andrew Beaman	(925) 270-2301
Gas A.D.E.	Lucy Andino	(925) 270-2729
Estimating Supervisor	Hermai Gregorio	(925) 270-2289
Local Gas A.D.E.	SergioTonarelli	(209) 576-6663
T&R Supervisor	RogerMorshead	(209) 608-1049
Corrosion Mechanic	Stevi Barnes	(209) 576-6665
Land Agent	Pratiiha Nigam	(209) 942-1436
Planner	Jeff Pace	(209) 576-6530
Job Rep	Juan Ochoa	(209) 942-1601

SCOPE OF WORK

PG&E TO:
1) Perform all trenching and backfilling required.
2) Install 4,356' of 4" PL HP gas main.
3) Cut, Test & Transfer 10 services.
4) Remove existing HPRs from 10 services.
5) Perform hot tie-in of new 4" PL gas main to existing 2" STL HP gas main.
6) Install EFV on 9 residential services.

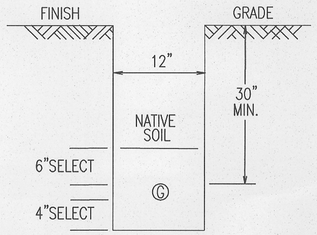

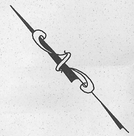

PLAT: 3120 D7, D8 & E8
CPA: 3120-01 / F-07
Emergency Zone: N/A
MAOP = 60 PSIG

CROSS-SECTIONAL VIEW

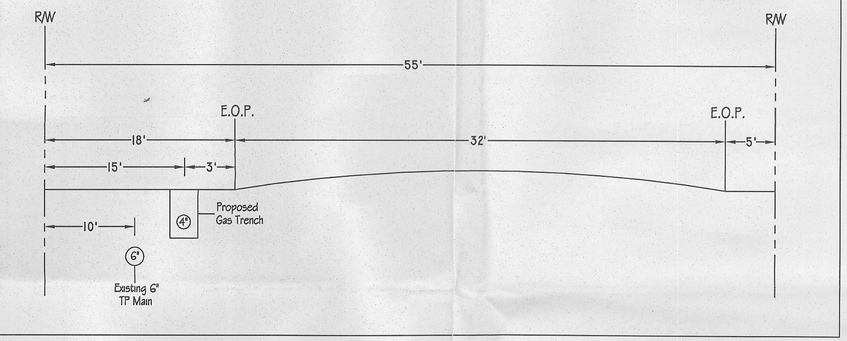

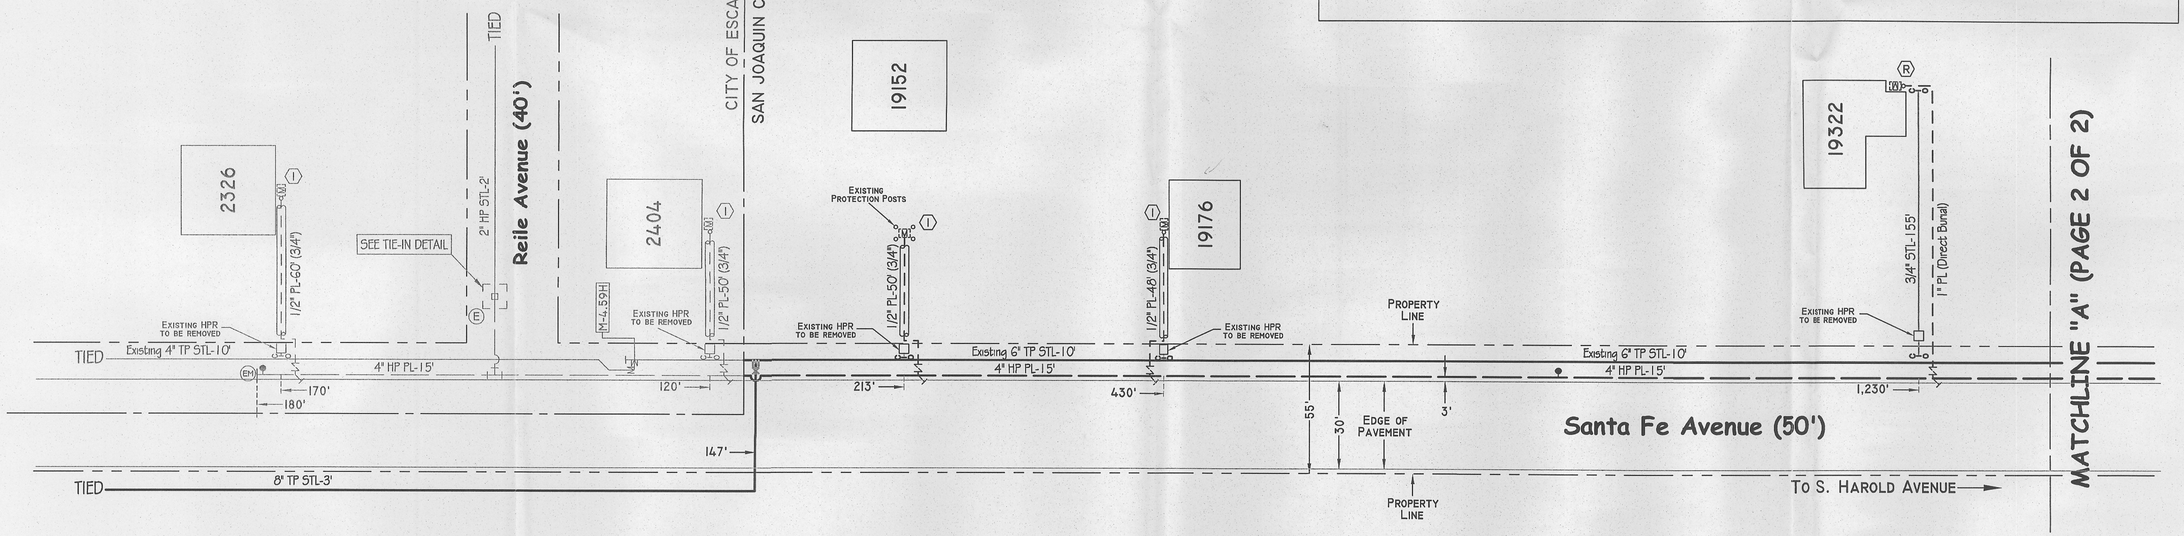

PS-1200557 (3)

CO:
SD:
NOTIF.: 105308837
Other:
SHT: 1 of 2 SHEETS
REV.
PM: 30851945

ENGINEERING AND PLANNING DEPT.
1850 Gateway Blvd.
Concord, CA 94520
PHONE #:(925) 270-2301 FAX #:
PG&E PACIFIC GAS AND ELECTRIC COMPANY

EST: Andrew Beaman
ADE: Lucy Andino
SUPV: Herman Gregorio
REP.: Jeff Pace
PLNR:
SCALE: NONE
DATE: 01-13-12
APVD BY

NO.	DATE	DESCRIPTION	ORDER #	DWN	CHKD	SUPV

REVISIONS

HPR ELIMINATION PROJECT
Install 4,000'+ of Main on Santa Fe Road
Escalon, CA
Modesto Division

0 INCH 1