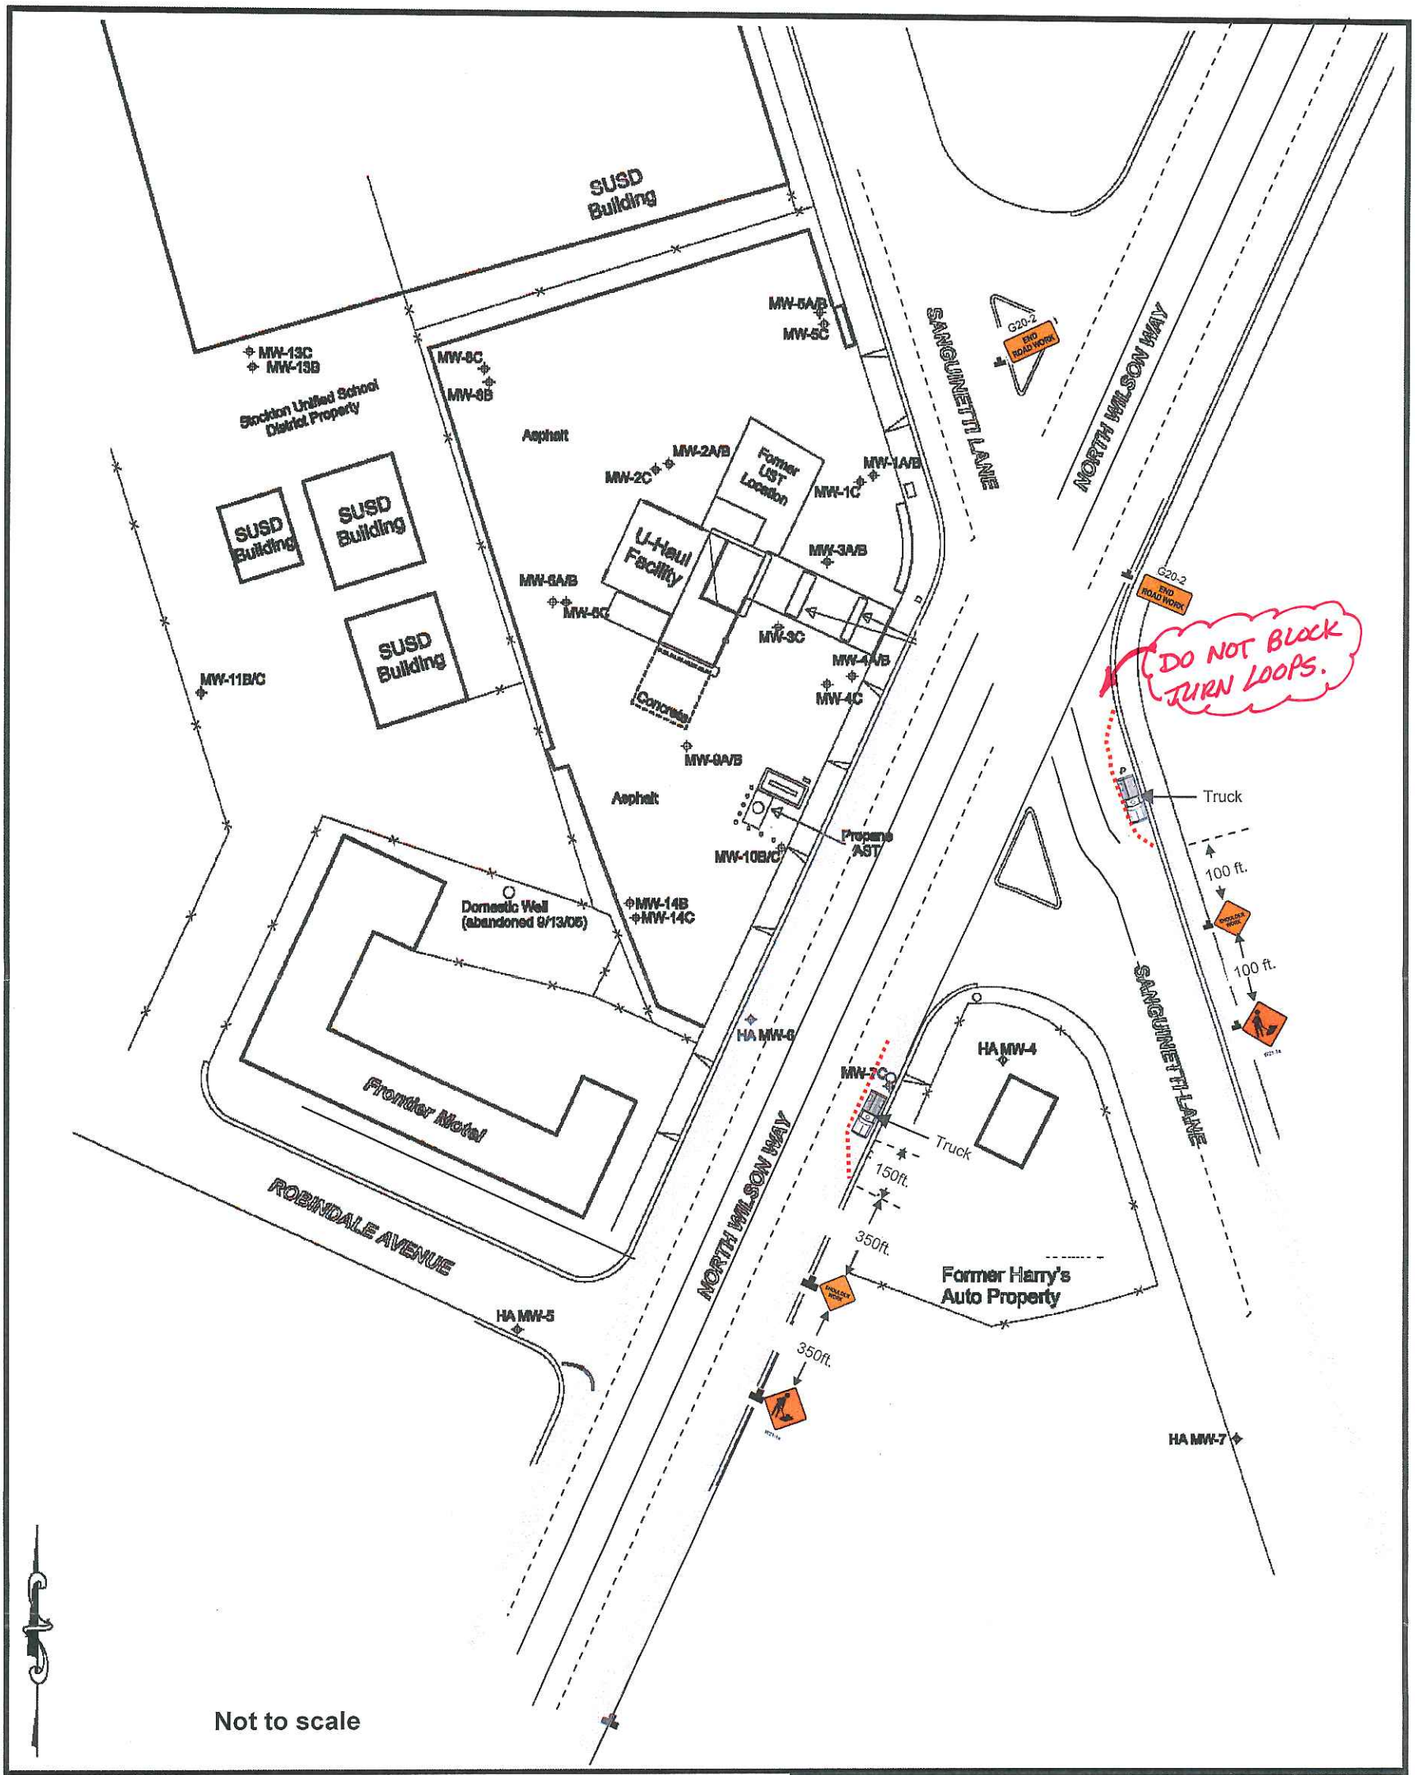

Traffic Control Plan

U-HAUL FACILITY NO. 709050
2701 NORTH WILSON WAY
STOCKTON, CA

PROJECT NUMBER: 34.75093.0040	DATE: Sept 2010	FIGURE 2
APPROVED BY: JH	DRAWN BY: MS	

ATC ASSOCIATES INC.
1117 Lone Palm Ave. Ste 201
Modesto, CA. 95351
Ph. (209) 579-2221 Fax (209) 579-2225

S:\Projects\34\75093 Uhaul (ARCHIVED)\0040 - 709050 - Stockton, CA\CADD\SITEPLAN.dwg