BILL OF MATERIALS

QUANTITY	DESCRIPTION
2	6.63" O.D. CL&C STEEL DOUBLE OFFSET w/ 45° ELBOWS (PIECE MARKED "A")
2	6.63" O.D. CL&C STEEL DOUBLE OFFSET w/ 45° ELBOWS (PIECE MARKED "B")
1	14.00" O.D. CL&C STEEL DOUBLE OFFSET w/ 45° AND 90° ELBOWS (PIECE MARKED "C")
2	8.63" O.D. CL&C STEEL SINGLE OFFSET w/ 45° ELBOWS (PIECE MARKED "D")
14'	8.63" O.D. CL&C STEEL PIPE (PIECE MARKED "E")
8	6" FLEX COUPLINGS
2	8" FLEX COUPLINGS
2	12" FLEX COUPLINGS
2	8.63" I.D. STEEL SPLIT BUTT STRAPS
AS NEEDED	TRACER WIRE #12 AWG STRANDED COPPER, THW INSULATED
AS NEEDED	LINE GUARD TAPE
6 GALLONS	METAL GUARD #301
6 ROLLS	RES-BIT WRAP

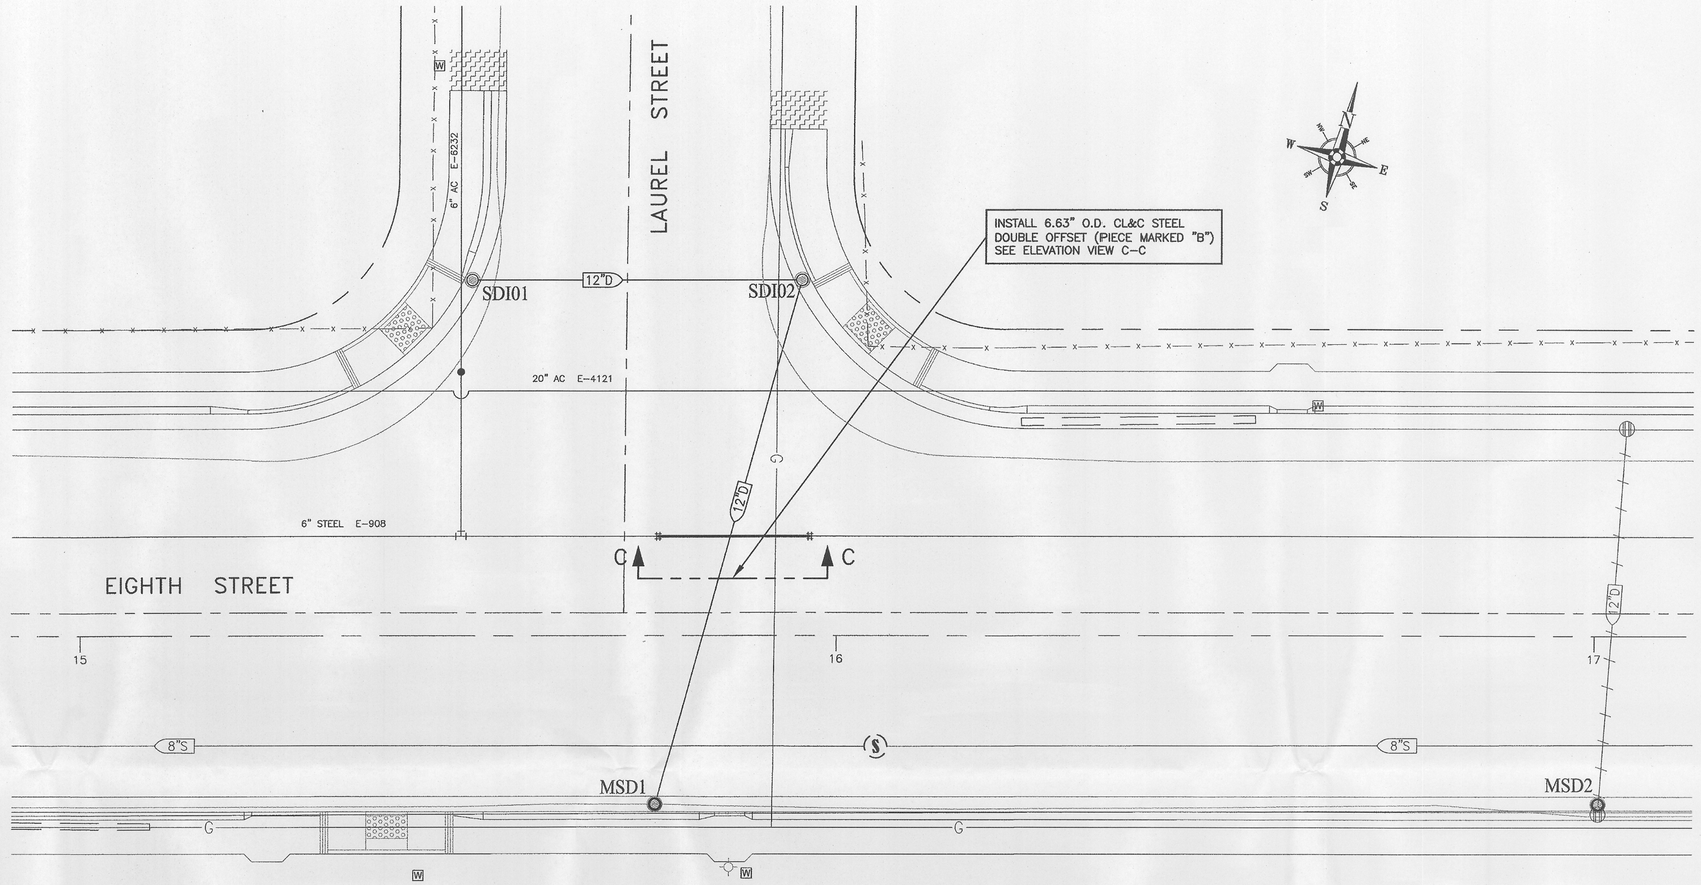

PLAN VIEW
SCALE: 1"= 10'

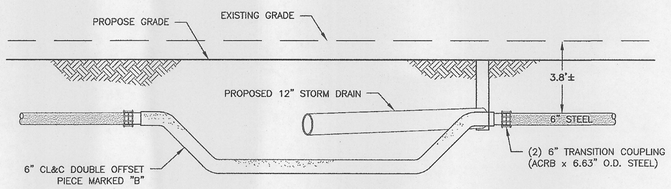

ELEVATION VIEW C-C
SCALE: 1"= 4'

ENGINEERING
CALIFORNIA WATER SERVICE CO.
DEPARTMENT

REVISIONS:

	DATE:	INIT.
DISTRIBUTION MAP		
PLAT SHEET		
SYSTEM SCHEMATIC		
STATION SCHEMATIC		
ZONE MAP		
VALVE RECORD		

PLAT SHEET NO.: STK-36-32
SCALE: AS SHOWN
DRAWN BY: E. JACOBSEN
DESIGNED BY: E. JACOBSEN
CHECKED BY: DATE: 3-20-12
APPROVED BY: DATE: 3/20/12

TITLE: SOUTH STOCKTON SIDEWALKS RELOCATION OF FACILITIES

DISTRICT: STOCKTON
DATE: 3-20-12
PROJECT ID.: 76973
DRAWING NO.: STK-8760
SHT 2 OF 4