TRAFFIC CONTROL PLANS

HENRY ROAD

ESCALON, CALIFORNIA

PM 30852363

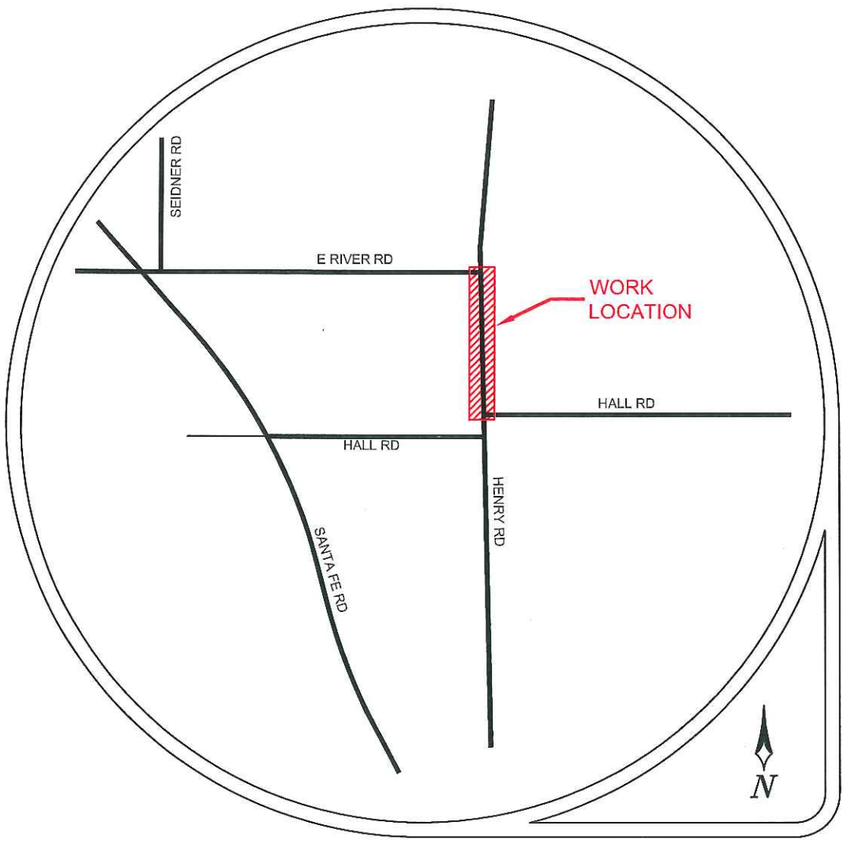

LOCATION MAP

CONTRACTOR

Pacific Gas and Electric Company

CONTACT PAUL KAPLAN
(209) 932-2504
WORK HOURS 800AM-400PM MON-FRI

ALMENDARIZ CONSULTING INC

(888) 306-1211 OFFICE

AMERICAN ALMENDARIZ INC. NO. 00169735 TRAFFIC SAFETY SERVICE

US. Department of Transportation
Federal Highway Administration

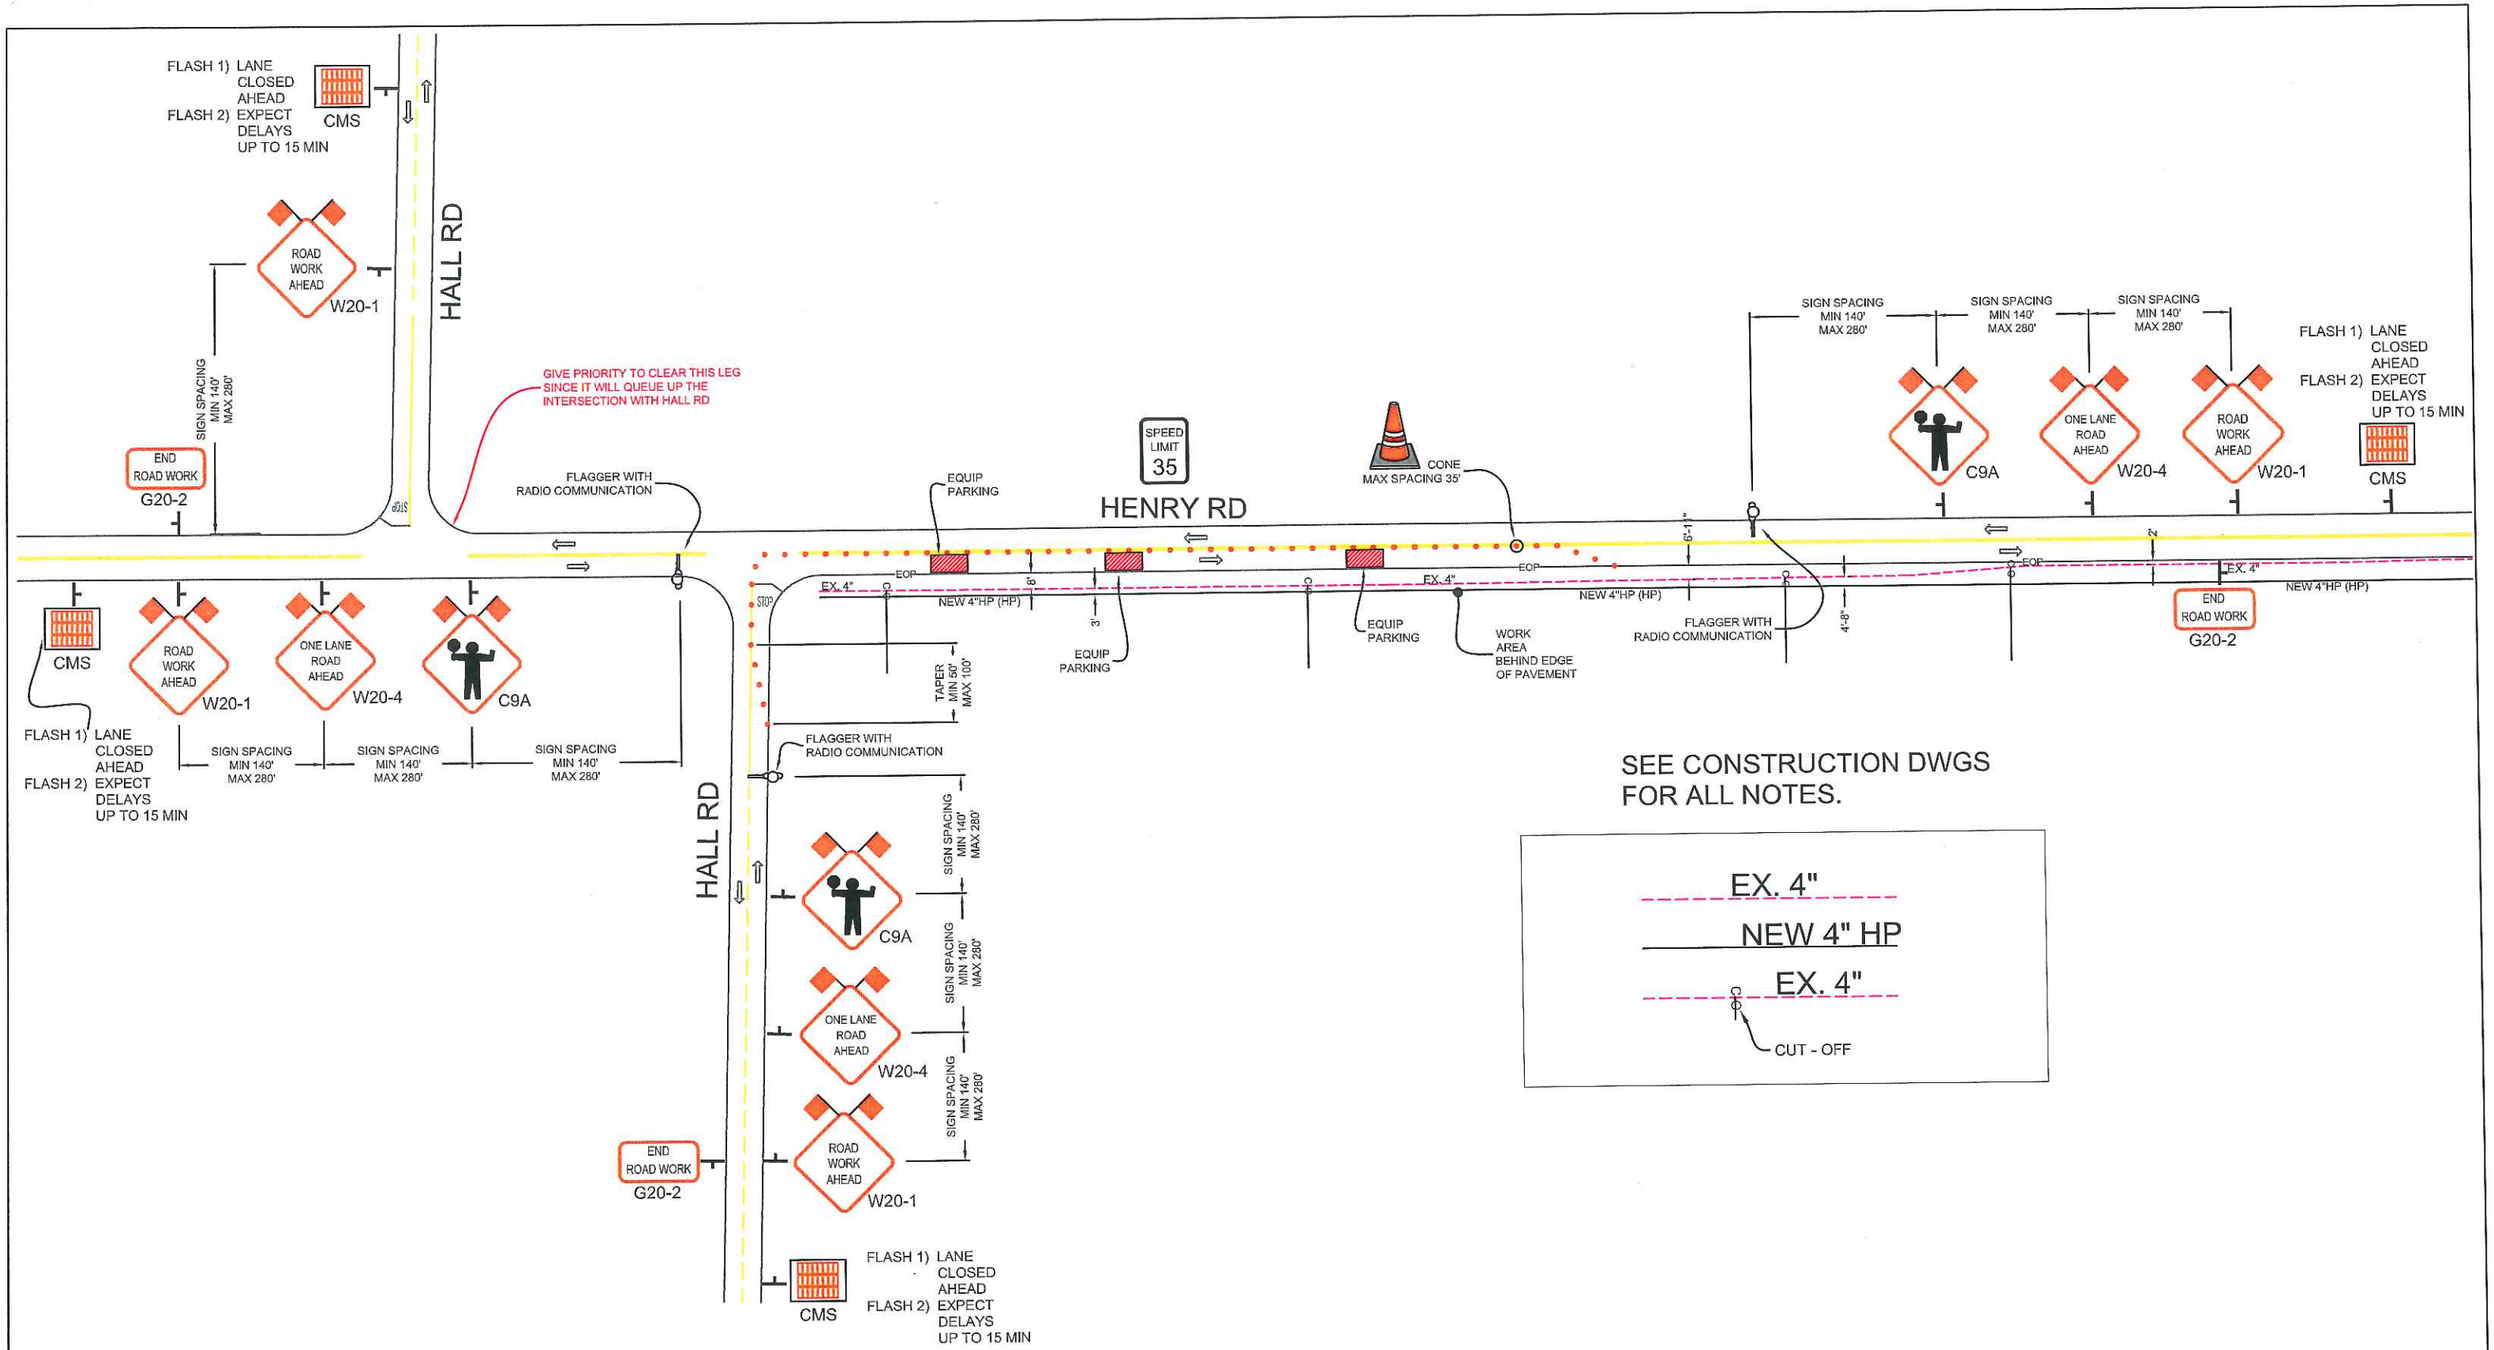

REVISIONS			
REV.	DESCRIPTION	BY	DATE

PM 30852363

US. Department of Transportation
Federal Highway Administration

AMERICAN MARCO ALMENDARIZ JR. TRAFFIC SAFETY SERVICES NO. 00169736

ALMENDARIZ CONSULTING INC

ALMENDARIZ CONSULTING
1144 SUNCAST LN STE 1
EL DORADO HILLS, CA 95762
(916) 306-1211 OFFICE
(916) 768-7022 FAX

LOCATION HENRY RD, ESCALON, CALIFORNIA

Pacific Gas and Electric Company

CONTACT PAUL KAPLAN
PHONE# (209) 932-2504
WORKING HOURS 800AM-400PM MON-FRI

PROJECT NO. 12056
DRAWN CAA
DESIGNED CAA
CHECKED MAA
DATE 2-5-12

SHEET NO. 1 OF 3

SEE CONSTRUCTION DWGS
FOR ALL NOTES.

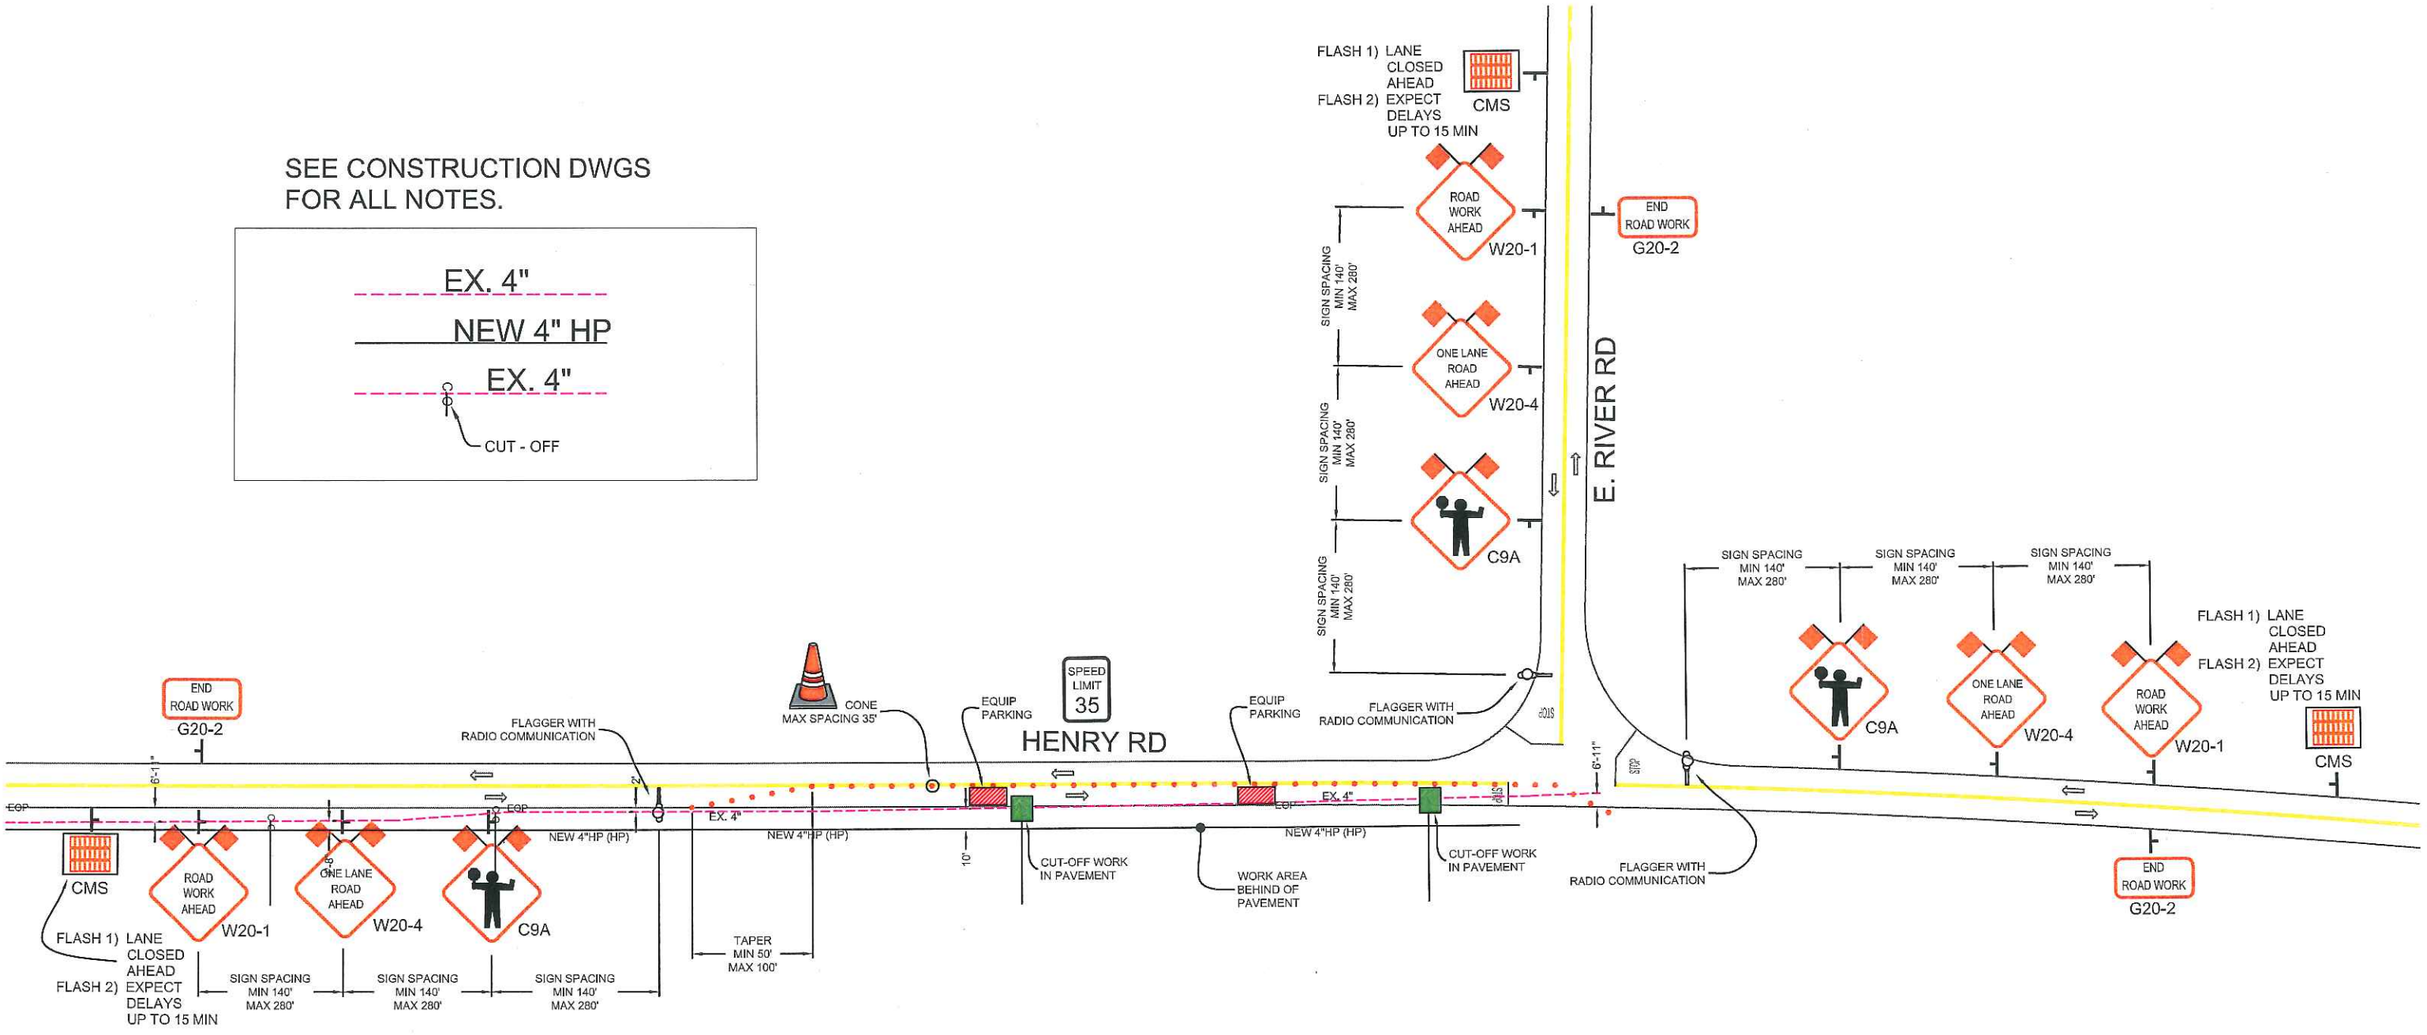

REVISIONS			
REV.	DESCRIPTION	BY	DATE

PM 30852363

US. Department of Transportation
Federal Highway Administration

AMERICAN MATCO ALMENDARIZ ASSOC. TRAFFIC SAFETY SERVICE NO. 00169736

ALMENDARIZ CONSULTING INC

ALMENDARIZ CONSULTING
1144 SUNCAST LN STE 1
EL DORADO HILLS, CA 95762
(888) 306-1211 OFFICE
(888) 768-7022 FAX

LOCATION HENRY RD, ESCALON, CALIFORNIA

PG&E Pacific Gas and Electric Company

CONTACT PAUL KAPLAN
PHONE* (209) 932-2504
WORKING HOURS 800AM-400PM MON-FRI

PROJECT NO. 12056
DRAWN CAA
DESIGNED CAA
CHECKED MAA

DATE
2-5-12

N

SHEET NO. 3 OF 3