EASEMENT/
WORK SPACE

- [ ] PULL BACK TEMPORARY WORKSPACE
- [ ] DRILL RIG FOOTPRINT WORKSPACE
- [ ] TEMPORARY WORKSPACE
- [ ] PERMANENT EASEMENT

ENVIRONMENTAL

- GENERAL
- CLASS LOC
- CULTURAL
- BIOLOGICAL
- WATERBODIES
- EXCLUSIONS

RIGHT OF WAY

TRACT NUMBER
OWNERSHIP/AGENCY

PROPERTY SKETCH NO.
PERMIT DWG. NO

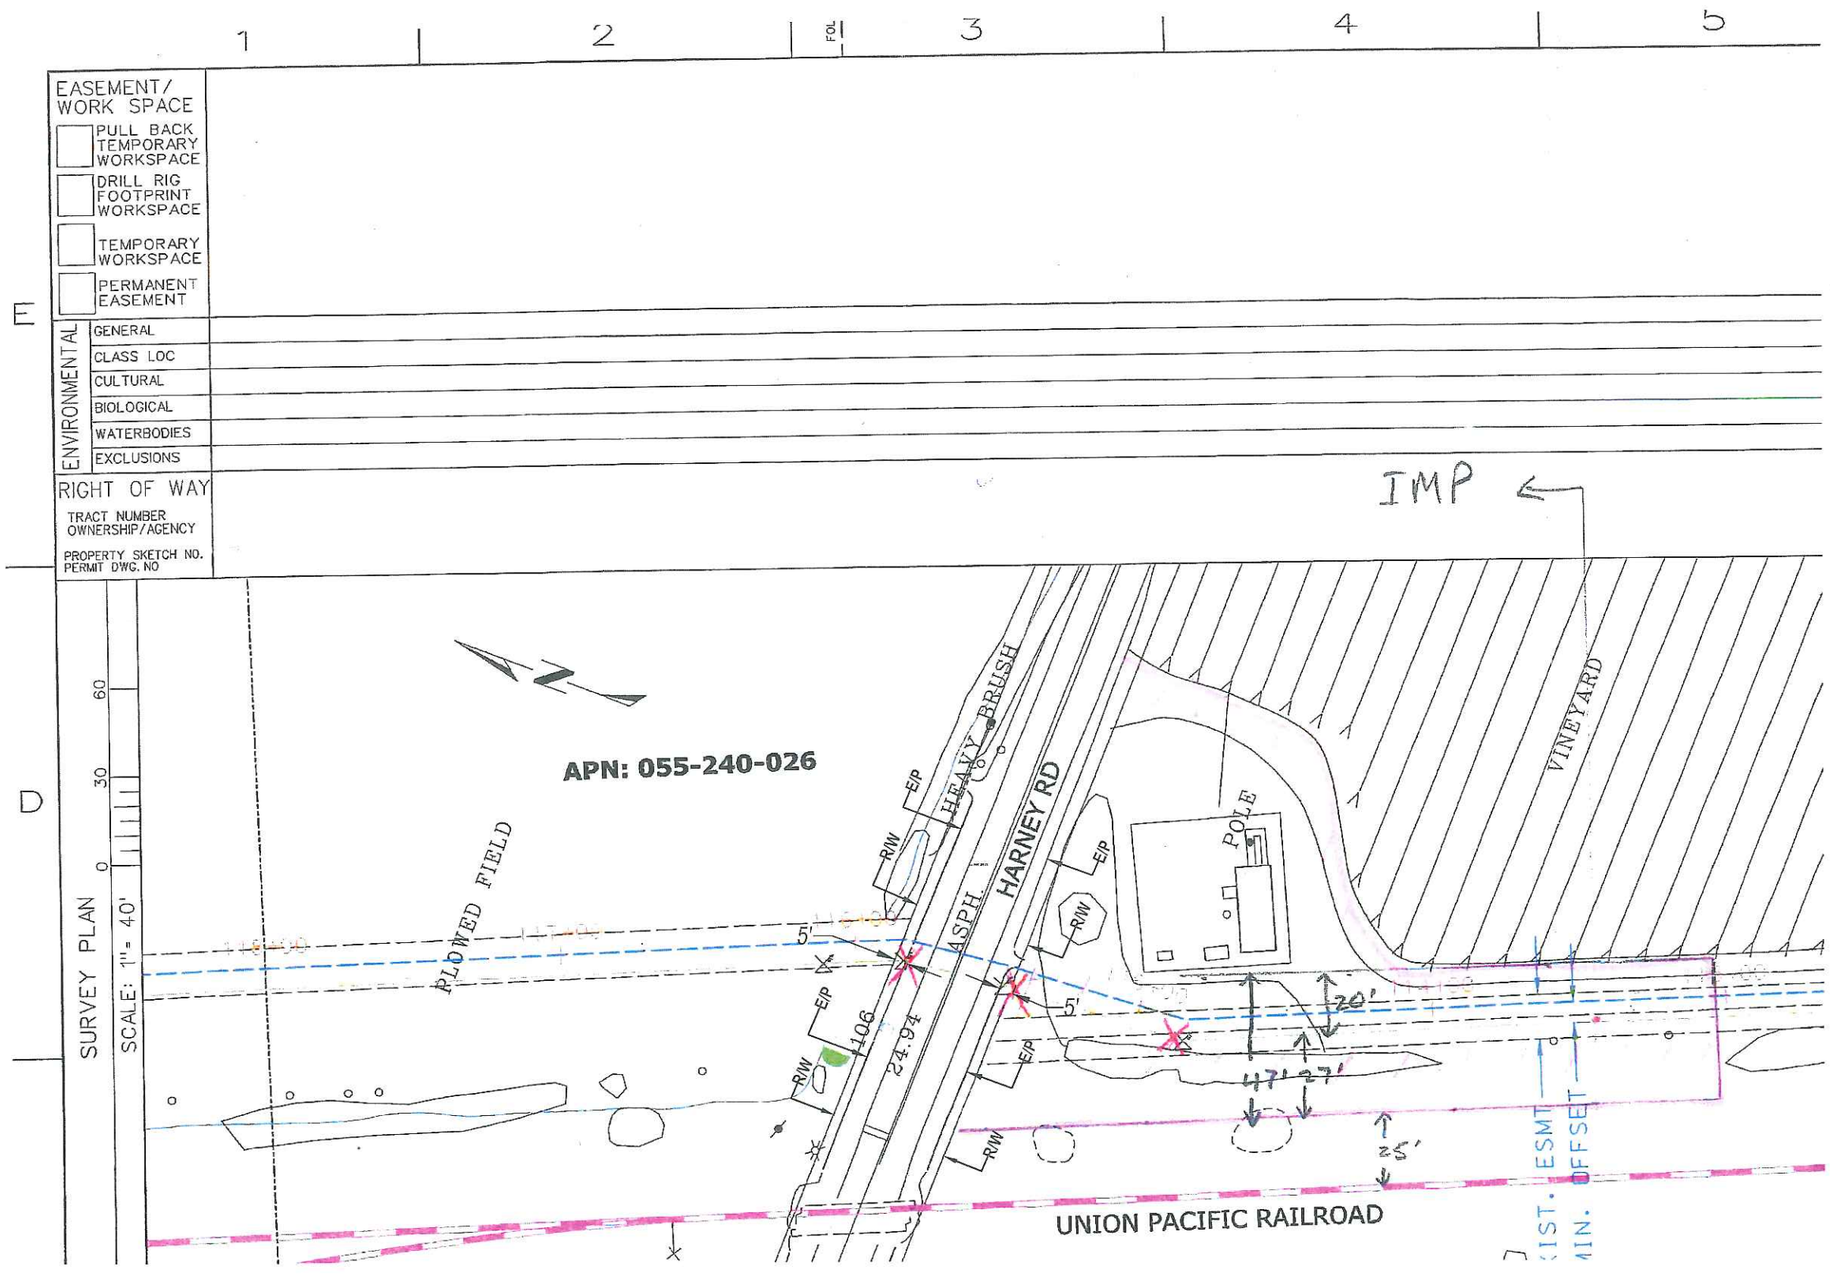

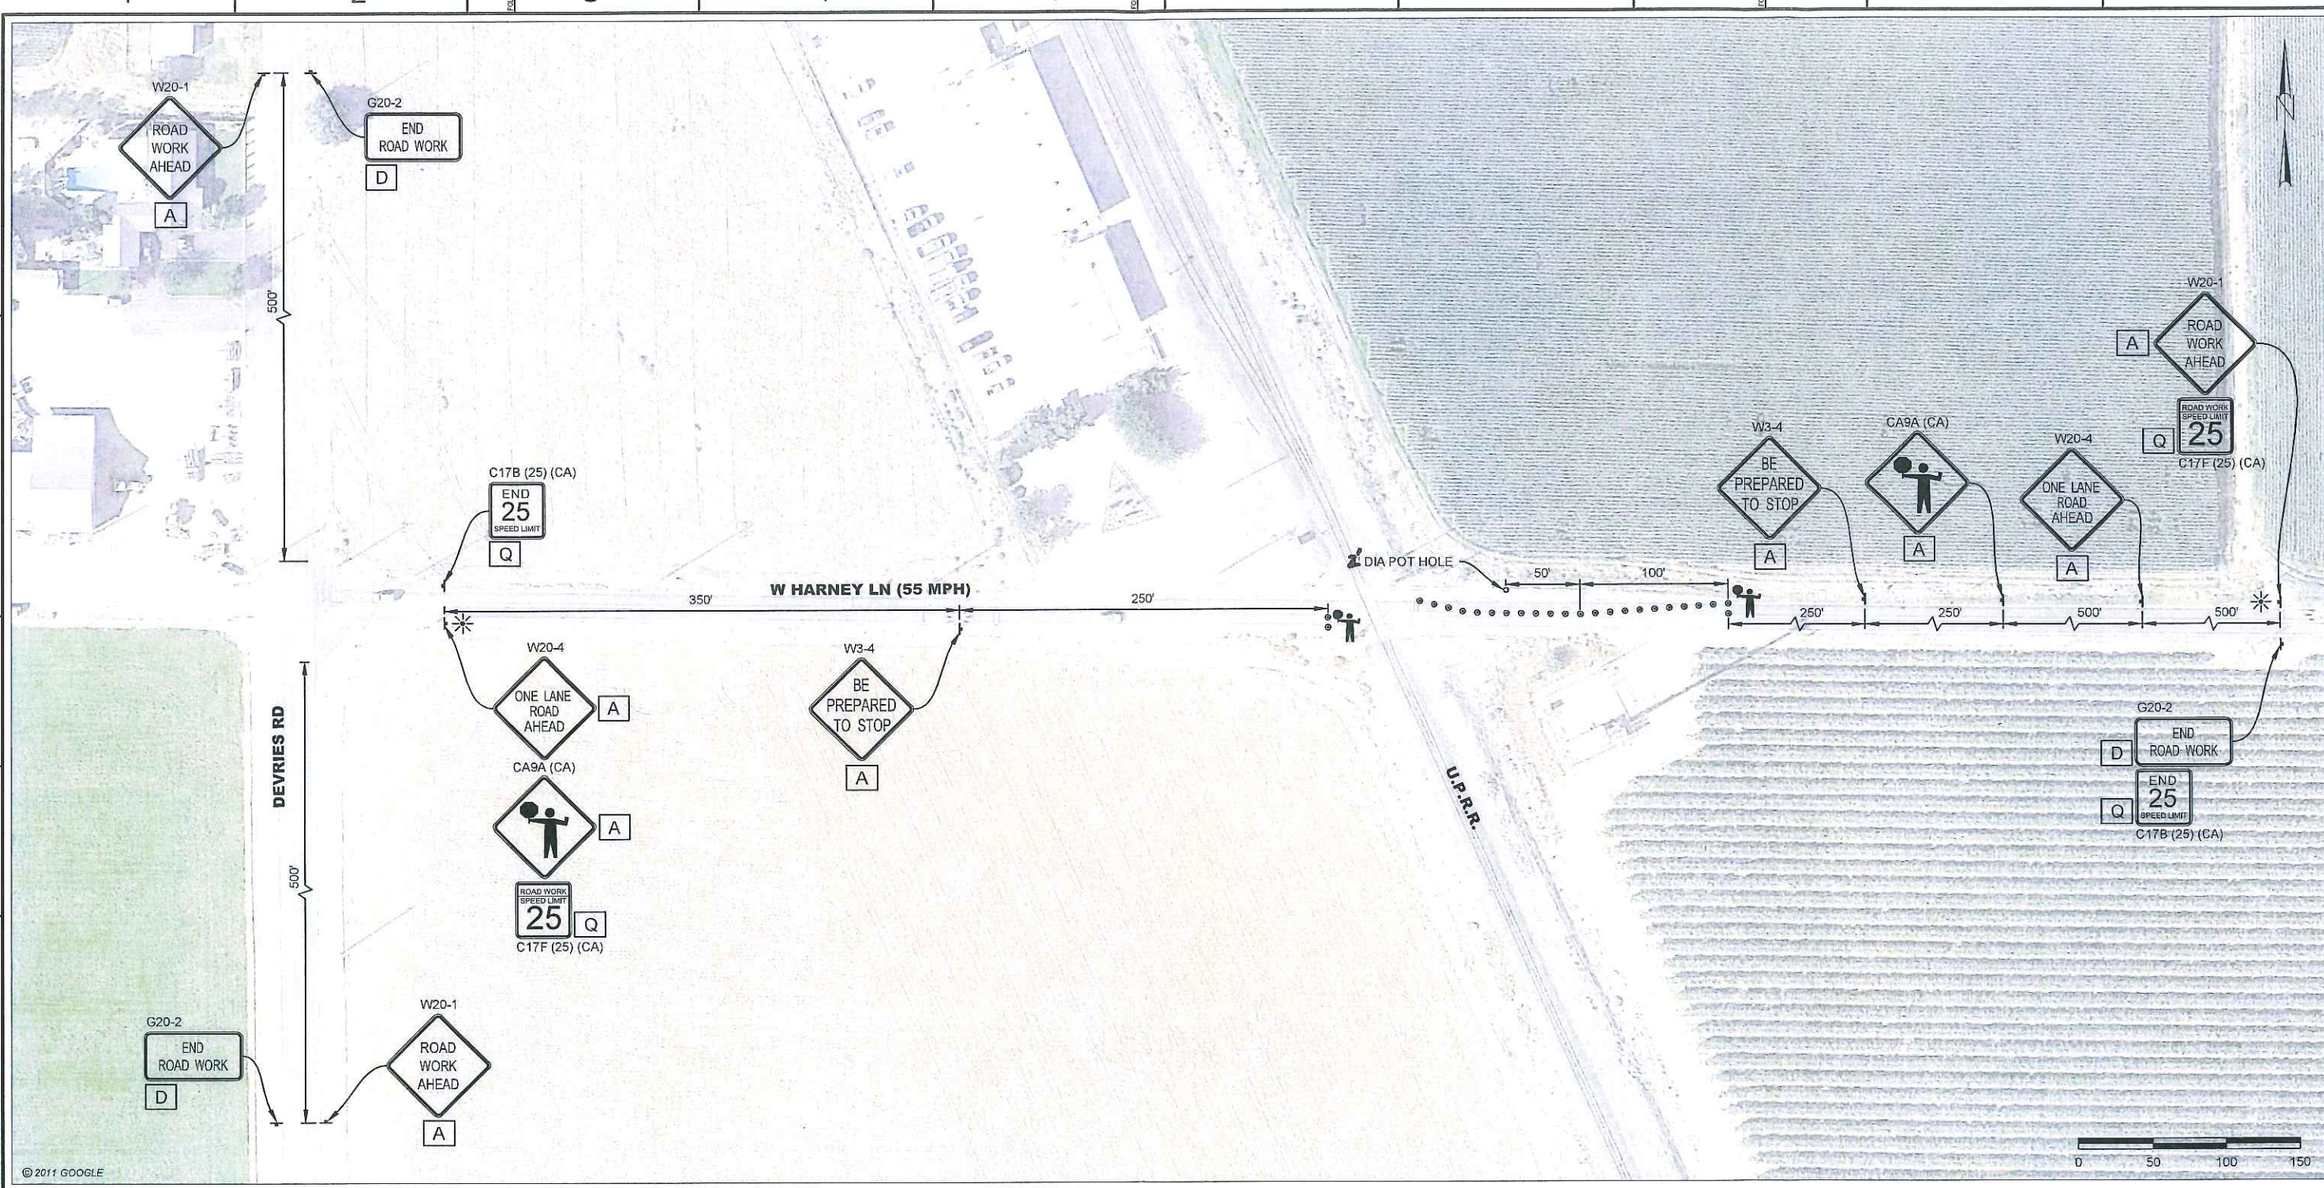

CONTRACTOR NOTES:

1. ALL TRAFFIC CONTROL DEVICES SHALL CONFORM TO THE LATEST EDITION OF CALIFORNIA MANUAL OF UNIFORM TRAFFIC CONTROL DEVICES (MUTCD) AND CALTRANS STANDARD PLANS AND SPECIFICATIONS.
2. THE LOCAL FIRE DEPARTMENT, SHERIFF/POLICE DEPARTMENT, CALIFORNIA HIGHWAY PATROL, LOCAL SCHOOL DISTRICT, TRANSIT SERVICE PROVIDERS AND UNITED STATES POSTAL SERVICE SHALL BE NOTIFIED 72 HOURS IN ADVANCE OF CONSTRUCTION WORK.
3. THE CONTRACTOR IS SOLELY RESPONSBLE FOR THE REPAIR OF ANY DAMAGE TO EXISTING IMPROVEMENTS RESULTING FROM THE CONTRACTOR'S OPERATION. THIS REPAIR SHALL INCLUDE ALL CONSTRUCTION AND MATERIALS TO RESTORE THE SITE TO EXISTING CONDITIONS.
4. EACH ADVANCED WARNING SIGN ON EACH SIDE OF THE ROADWAY SHALL BE EQUIPPED WITH AT LEAST TWO FLAGS. FLASHING BEACONS SHALL BE PLACED AT THE LOCATION INDICATED FOR LANE CLOSURE DURING HOURS OF DARKNESS.
5. ALL WORKERS SHALL BE EQUIPPED WITH A REFLECTIVE VEST AND HARD HAT. ALL FLAGGERS SHALL ALSO BE EQUIPPED WITH A C28 "STOP/SLOW" PADDLE AND SHALL BE TRAINED IN THE PROPER FUNDAMENTALS OF FLAGGING TRAFFIC.
6. NO PARKING SIGNS SHALL BE PLACED 72 HOURS PRIOR TO SET UP. SIGNS SHALL BE POSTED EVERY 20 LINEAR FEET OF OCCUPIED SPACE WITH AT LEAST ONE SIGN AT EACH END OF OCCUPIED SPACE.
7. ANY CONFLICTING SIGNS WILL BE COVERED FOR THE LENGTH OF THE JOB.
8. CONTRACTOR SHALL MAINTAIN EMERGENCY VEHICLE AND DRIVEWAY ACCESS AT ALL TIMES.
9. Y&C TRANSPORTATION CONSULTANTS ASSUMES NO LIABILITY WHEN CONTRACTOR DOES OWN SET UP OR MAKES CHANGES TO THE ORIGINAL TRAFFIC CONTROL PLAN.
10. CITY ENGINEER OR HIS REPRESENTATIVE HAS THE AUTHORITY TO INITIATE FIELD CHANGES TO ASSURE PUBLIC SAFETY.
11. CONTRACTOR SHALL FENCE EXCAVATED AREA AND PROVIDE PROTECTION AGAINST PEDESTRIAN ACCESS DURING NON-WORKING HOURS.

LEGEND

- = PLASTIC TRAFFIC DRUM (10' SPACING O.C.)
- = TEMPORARY SIGN POST
- = PORTABLE FLASHING BEACON

SIGN PANEL SIZE

A	48" X 48"
D	48" X 24"
Q	24" X 24"

PRELIMINARY
NOT
ISSUED FOR CONSTRUCTION

NO.	DATE	DESCRIPTION	GM/SPEC	DWN	CHKD	SUPV	APVD BY
0	05/11/12	ISSUED FOR PERMIT	30843913	DOC	SKL	DKY	

REVISIONS

APPROVED BY GM 30843913
SUPV
DSGN SKL
DWN DOC
CHKD SKL
OK DKY
DATE 05/11/12
SCALES AS SHOWN

L-108_1 REPLACEMENT PROJECT
TRAFFIC CONTROL PLAN
HARNEY ROAD
MP 37.14 – 43.50
SAN JOAQUIN COUNTY, CALIFORNIA
PACIFIC GAS AND ELECTRIC COMPANY
WALNUT CREEK, CALIFORNIA

MICROFILM
BILL OF MATL
DWG LIST
SUPSDS
SUPSD BY
SHEET NO. 1 OF 2 SHEETS
1518-108_1-DC-7002-00 0

C:\Projects\PGandE\TCP Verification\DigiL-108_1\L-108_1_HARNEY-1.dwg, 5/10/2012 6:13:21 PM

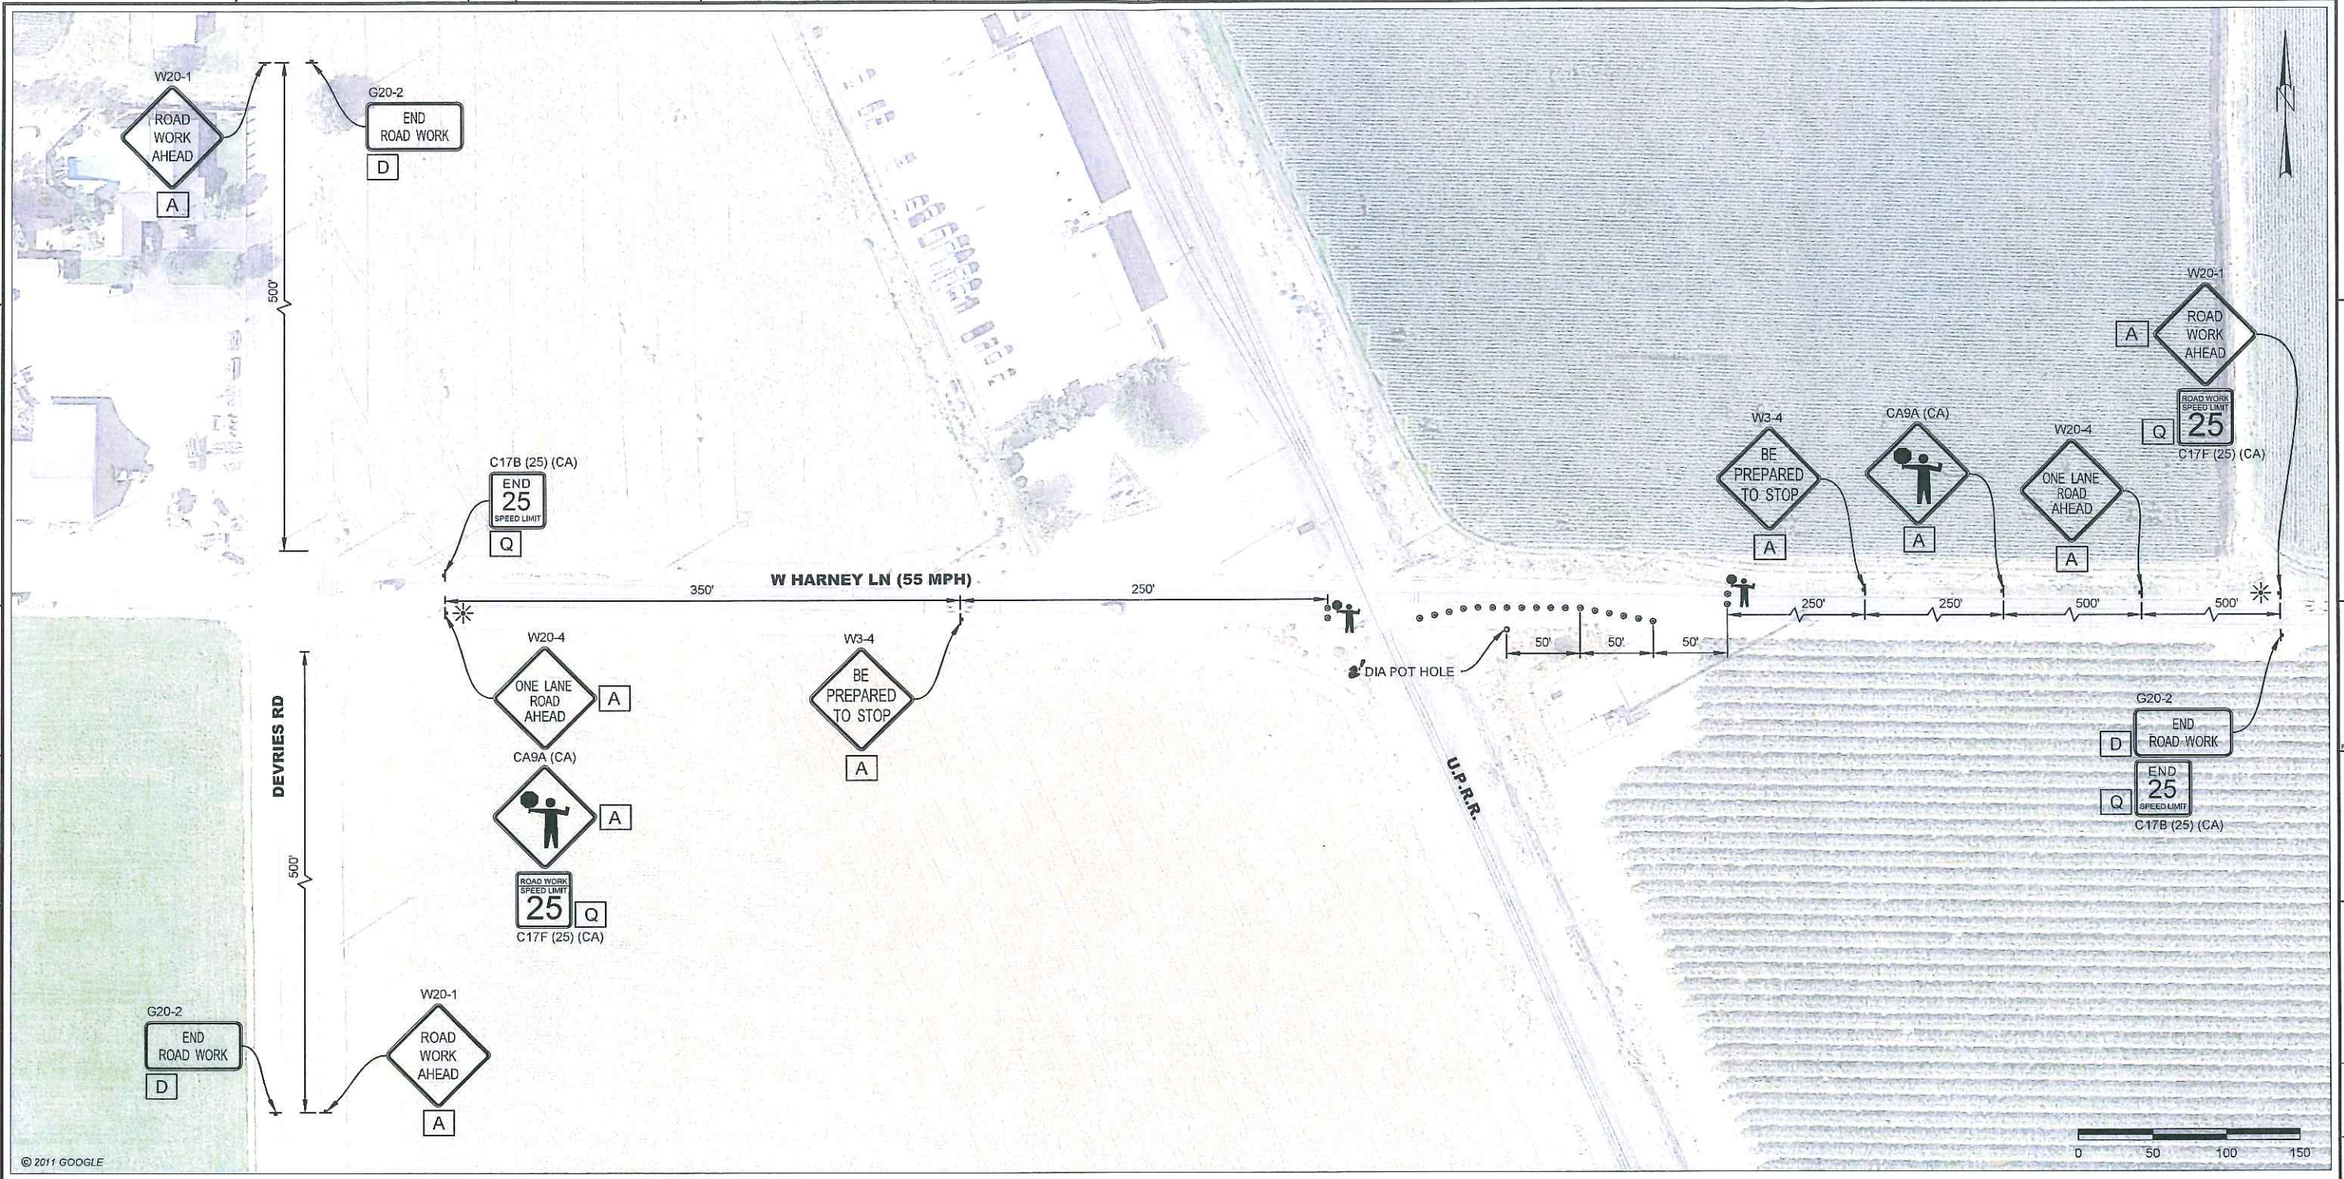

CONTRACTOR NOTES:

1. ALL TRAFFIC CONTROL DEVICES SHALL CONFORM TO THE LATEST EDITION OF CALIFORNIA MANUAL OF UNIFORM TRAFFIC CONTROL DEVICES (MUTCD) AND CALTRANS STANDARD PLANS AND SPECIFICATIONS.
2. THE LOCAL FIRE DEPARTMENT, SHERIFF/POLICE DEPARTMENT, CALIFORNIA HIGHWAY PATROL, LOCAL SCHOOL DISTRICT, TRANSIT SERVICE PROVIDERS AND UNITED STATES POSTAL SERVICE SHALL BE NOTIFIED 72 HOURS IN ADVANCE OF CONSTRUCTION WORK.
3. THE CONTRACTOR IS SOLELY RESPONSBLE FOR THE REPAIR OF ANY DAMAGE TO EXISTING IMPROVEMENTS RESULTING FROM THE CONTRACTOR'S OPERATION. THIS REPAIR SHALL INCLUDE ALL CONSTRUCTION AND MATERIALS TO RESTORE THE SITE TO EXISTING CONDITIONS.
4. EACH ADVANCED WARNING SIGN ON EACH SIDE OF THE ROADWAY SHALL BE EQUIPPED WITH AT LEAST TWO FLAGS. FLASHING BEACONS SHALL BE PLACED AT THE LOCATION INDICATED FOR LANE CLOSURE DURING HOURS OF DARKNESS.
5. ALL WORKERS SHALL BE EQUIPPED WITH A REFLECTIVE VEST AND HARD HAT. ALL FLAGGERS SHALL ALSO BE EQUIPPED WITH A C28 "STOP/SLOW" PADDLE AND SHALL BE TRAINED IN THE PROPER FUNDAMENTALS OF FLAGGING TRAFFIC.
6. NO PARKING SIGNS SHALL BE PLACED 72 HOURS PRIOR TO SET UP. SIGNS SHALL BE POSTED EVERY 20 LINEAR FEET OF OCCUPIED SPACE WITH AT LEAST ONE SIGN AT EACH END OF OCCUPIED SPACE.
7. ANY CONFLICTING SIGNS WILL BE COVERED FOR THE LENGTH OF THE JOB.
8. CONTRACTOR SHALL MAINTAIN EMERGENCY VEHICLE AND DRIVEWAY ACCESS AT ALL TIMES.
9. Y&C TRANSPORTATION CONSULTANTS ASSUMES NO LIABILITY WHEN CONTRACTOR DOES OWN SET UP OR MAKES CHANGES TO THE ORIGINAL TRAFFIC CONTROL PLAN.
10. CITY ENGINEER OR HIS REPRESENTATIVE HAS THE AUTHORITY TO INITIATE FIELD CHANGES TO ASSURE PUBLIC SAFETY.
11. CONTRACTOR SHALL FENCE EXCAVATED AREA AND PROVIDE PROTECTION AGAINST PEDESTRIAN ACCESS DURING NON-WORKING HOURS.

LEGEND

- = PLASTIC TRAFFIC DRUM (10' SPACING O.C.)
- = TEMPORARY SIGN POST
- = PORTABLE FLASHING BEACON

SIGN PANEL SIZE	
A	48" X 48"
D	48" X 24"
Q	24" X 24"

PRELIMINARY
NOT
ISSUED FOR CONSTRUCTION

NO.	DATE	DESCRIPTION	GM/SPEC	DWN	CHKD	SUPV	APVD BY
0	05/11/12	ISSUED FOR PERMIT	30843913	DOC	SKL	DKY	

REVISIONS

APPROVED BY	
GM	30843913
SUPV	
DSGN	SKL
DWN	DOC
CHKD	SKL
OK	DKY
DATE	05/11/12
SCALES	AS SHOWN

L-108_1 REPLACEMENT PROJECT
TRAFFIC CONTROL PLAN
HARNEY ROAD
MP 37.14 – 43.50
SAN JOAQUIN COUNTY, CALIFORNIA
PACIFIC GAS AND ELECTRIC COMPANY
WALNUT CREEK, CALIFORNIA

MICROFILM
BILL OF MATL
DWG LIST
SUPSDS
SUPSD BY
SHEET NO. 2 OF 2 SHEETS
1518-108_1-DG-7002-00 | 0

C:\Projects\PGandE\TCP Verification\Digit-108_1\L-108_1_HARNEY-2.dwg, 5/10/2012 6:16:58 PM