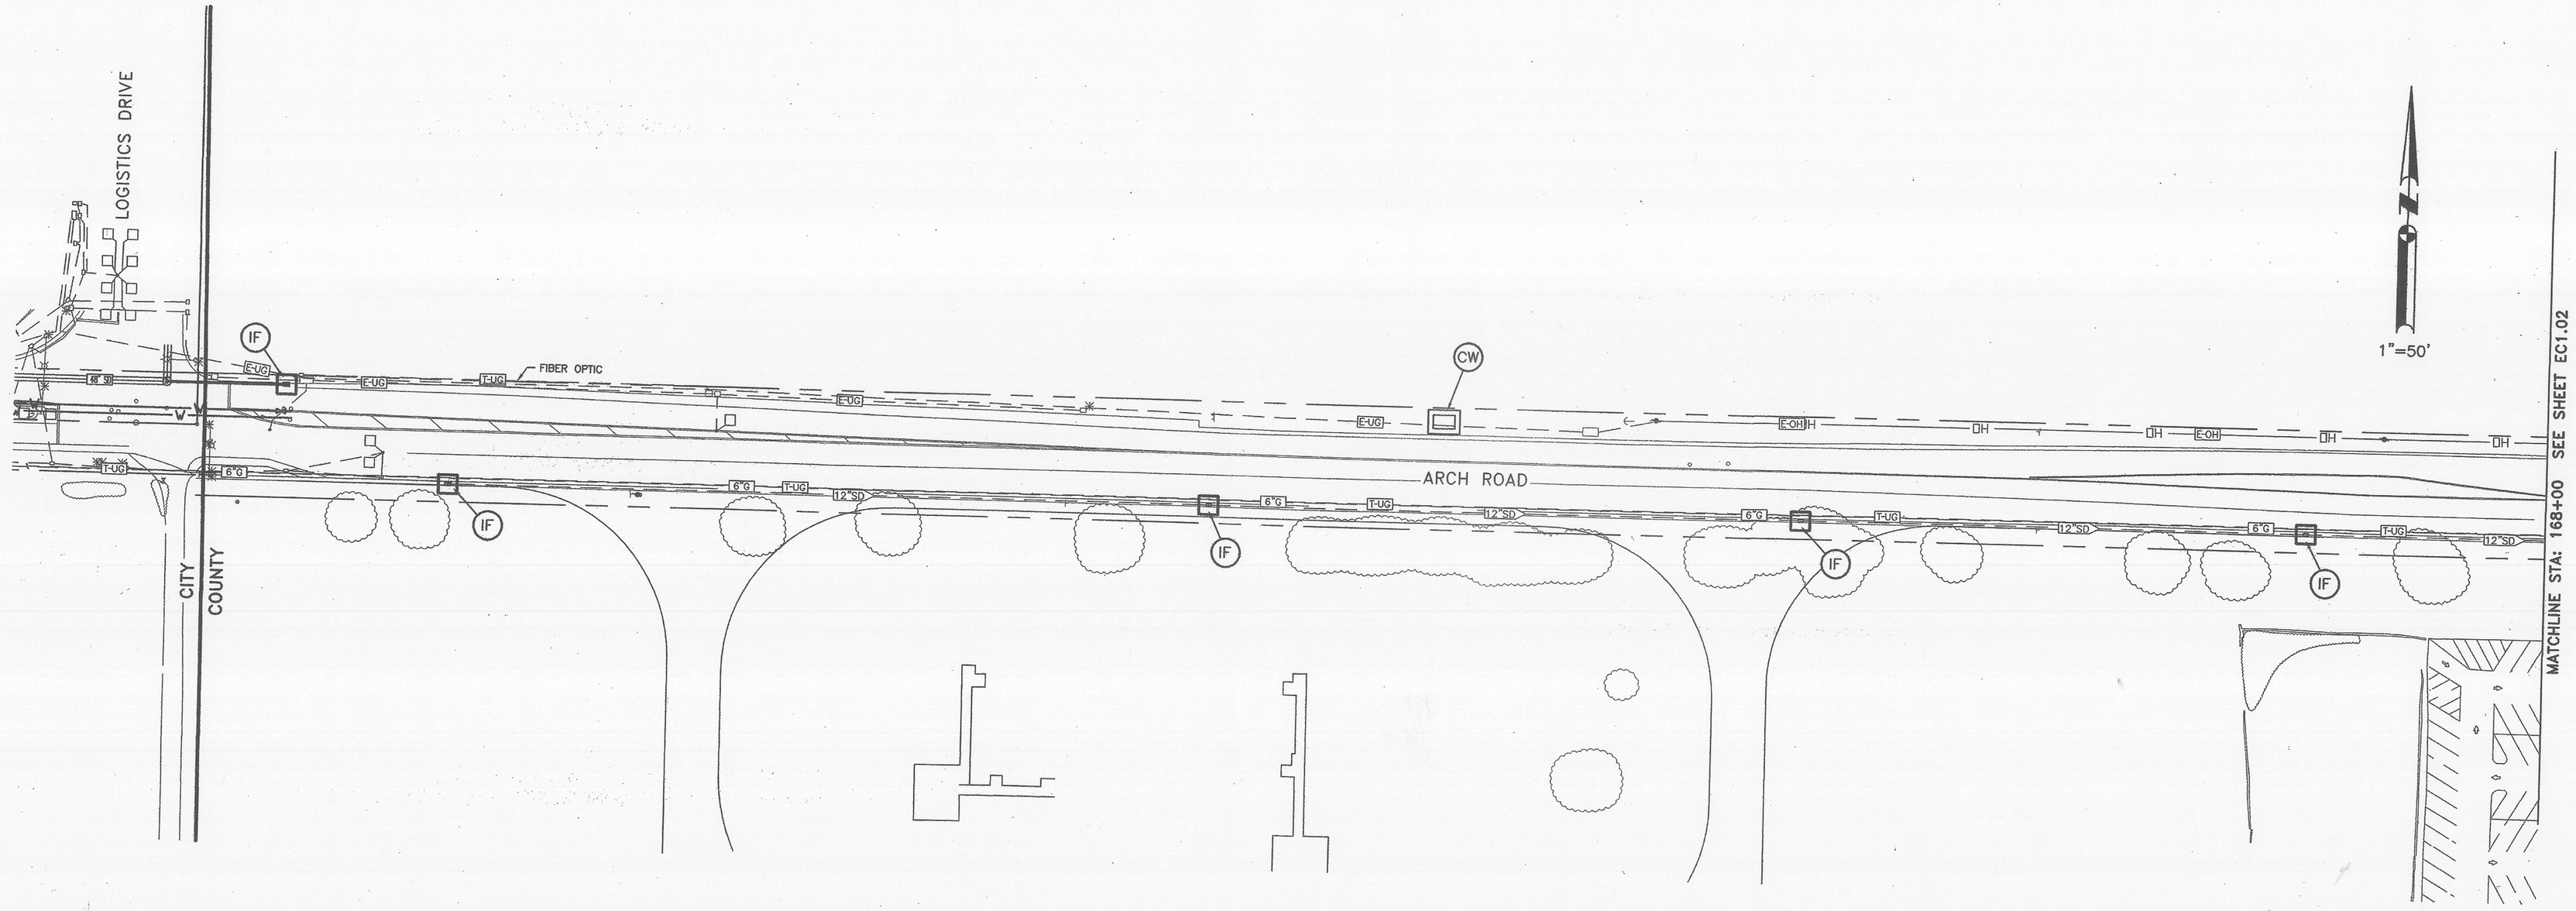

LEGEND

IF	□	TEMPORARY DRAINAGE INLET PROTECTION
FR	—FR—	TEMPORARY FIBER ROLL (AS NEEDED)
CW	▭	TEMPORARY CONCRETE WASHOUT (AS NEEDED)

811/800 227-2600

PROJECT ENGINEER — REGISTERED PROFESSIONAL ENGINEER — MICHAEL R. CARR — NO. 32921 — EXP. 6/30/2012 — CIVIL — STATE OF CALIFORNIA — 11/16/2011

PRINCIPAL ENGINEER — REGISTERED PROFESSIONAL ENGINEER — STEPHEN K. SINNOCK — NO. 32192 — EXP. 12/31/2012 — CIVIL — STATE OF CALIFORNIA — 11/16/2011

KSN INC.
KJELDSEN SINNOCK NEUDECK
Civil Engineers and Land Surveyors
Post Office Box 844
711 N. Pershing Avenue
Stockton, CA 95201-0844
Office: (209) 946-0268
Faxes: (209) 946-0296
E-mail: KSN@ksninc.com

DATE: NOVEMBER 2011

Original Drawing Scale 0 ½" 1"

Revisions				
No.	Description	Date	By	Aprvd. By

EC1.01

CALIFORNIA HEALTH CARE FACILITY
DESIGN BUILD PACKAGE NO. 1
SAN JOAQUIN COUNTY, CALIFORNIA

OFF-SITE IMPROVEMENTS
EROSION CONTROL PLAN
ARCH ROAD: STATION 153+00 TO STATION 168+00

SCALE: 1" = 50'
DESIGNED BY: TCR
DRAWN BY: TCR
CHECKED BY: MRC
RECORD DWG:

SHEET NO. 5 OF 41 SHTS
PROJECT NO. XX

FILE SPEC: P:\2163_CHCF_Design-Build\0010_Unsecured_Facilities_DB-1\05_Civil\SHT05-09_Erosion Control.dwg
PLOT DATE: Nov 16, 2011 - 10:10am

5150.4C