FILE SPEC: P:\2163_CHCF_Design-Build\0010_Unsecured_Facilities_DB-1\05_Civil\SHT29-30_Striping-Arch Rd.dwg
PLOT DATE: Nov 16, 2011 – 11:03am

811/800 227-2600

LEGEND

(24) YELLOW LINE PER CALTRANS STD PLAN A20B DETAIL 24 (MATCH EXISTING)

(27B) WHITE EDGE LINE PER CALTRANS STD PLAN A20B DETAIL 27B

(29) DOUBLE YELLOW LINE W/ MARKERS PER CALTRANS STD PLAN A20B DETAIL 29

(38) WHITE CHANNELIZING LINE PER CALTRANS STD PLAN A20D DETAIL 38

LEGEND

(##) CALTRANS STANDARD STRIPING DETAIL

◆ INSTALL BLUE REFLECTOR PAVEMENT MARKER OPPOSITE FIRE HYDRANT 6" FROM ℄ STRIPE TOWARD FIRE HYDRANT PER CALIFORNIA MUTCD 2010, SECTION 3B.11 & FIGURE 3B-102(CA)

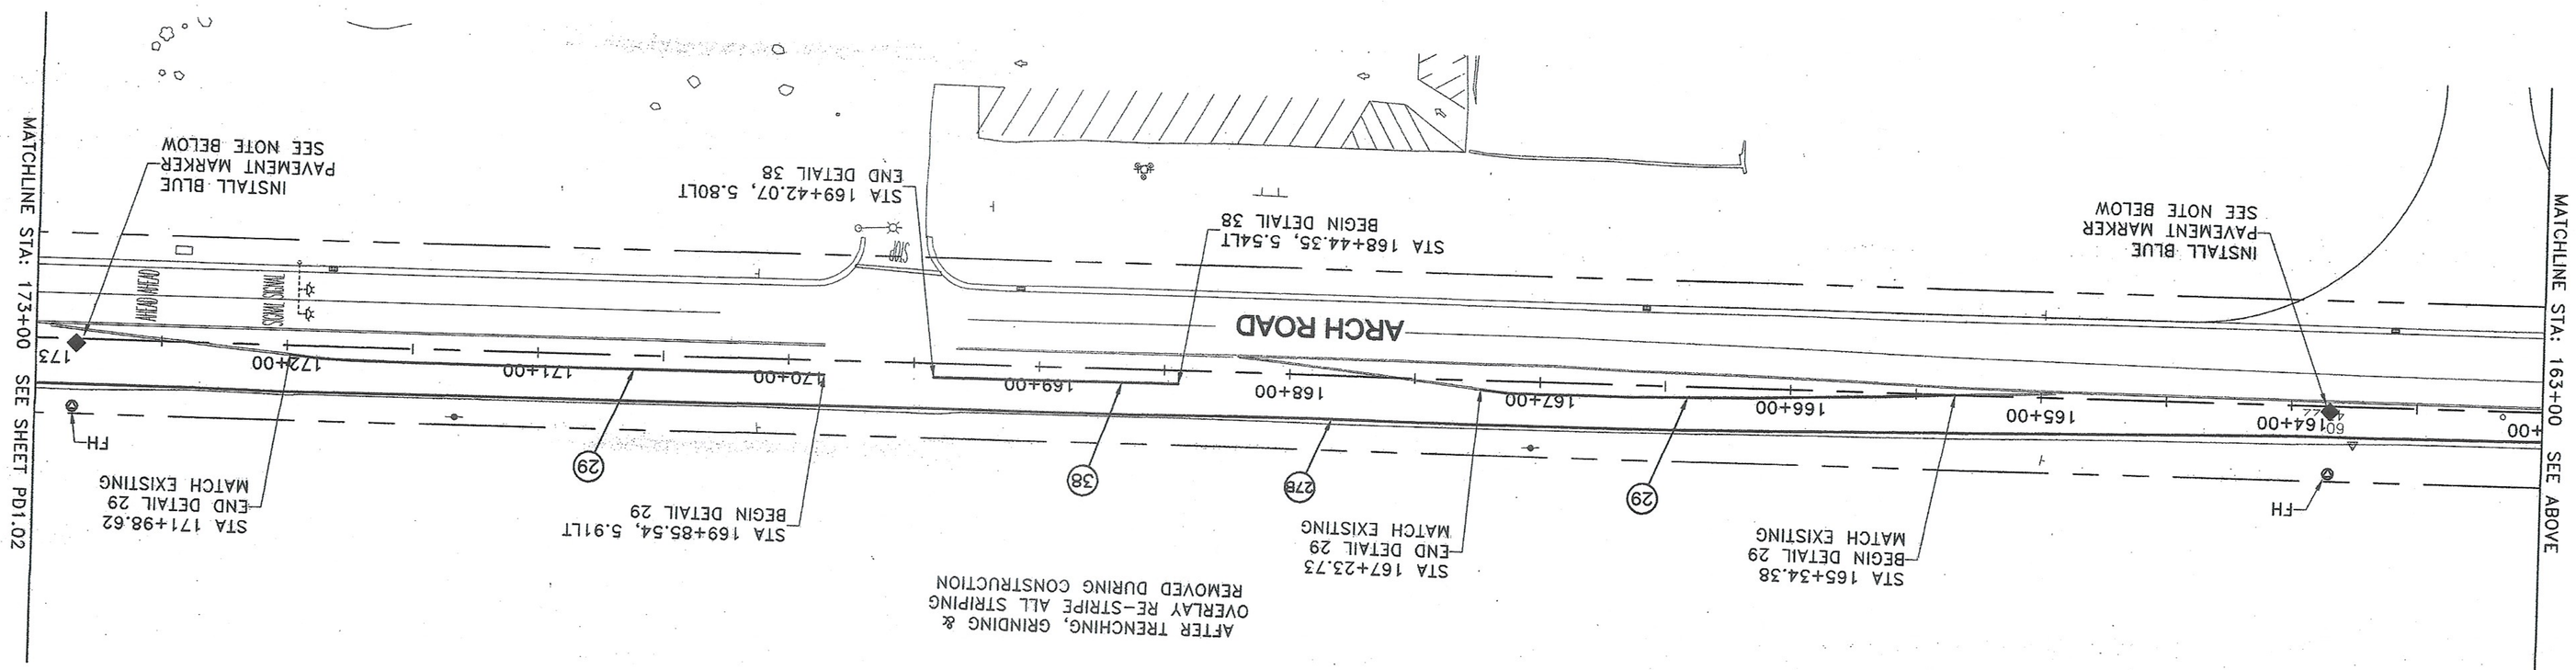

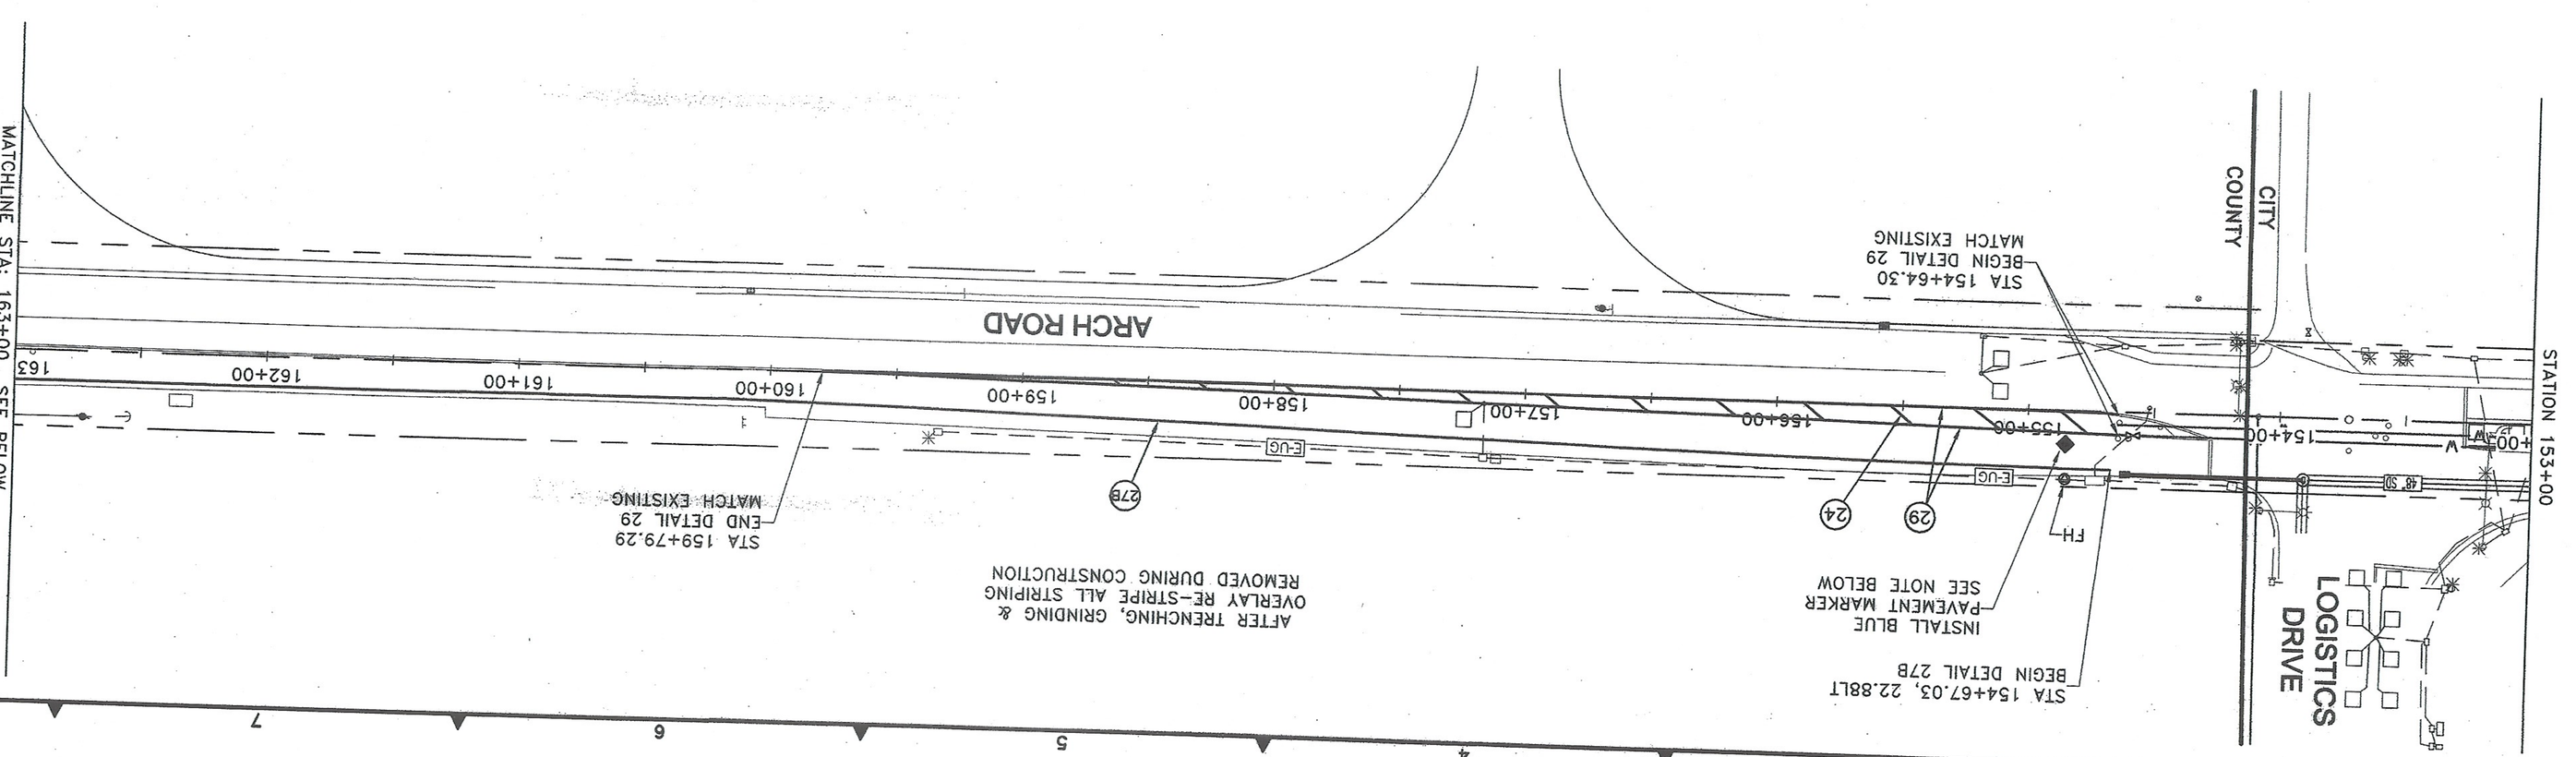

PROJECT ENGINEER
REGISTERED PROFESSIONAL ENGINEER
CIVIL
No. 32221
Exp. 6/30/2012
STATE OF CALIFORNIA
11/16/2011

PRINCIPAL ENGINEER
REGISTERED PROFESSIONAL ENGINEER
CIVIL
No. 32192
Exp. 12/31/2012
STATE OF CALIFORNIA
11/16/2011

KSN INC.
KJELDSEN SINNOCK NEUDECK
Civil Engineers and Land Surveyors
Post Office Box 844
711 N. Pershing Avenue
Stockton, CA 95201-0844
Office: (209) 946-0268
Faxes: (209) 946-0296
E-mail: KSN@ksninc.com

DATE: NOVEMBER 2011

Original Drawing Scale
0 ½" 1"

No.	Description	Date	By	Apprvd. By
	Revisions			

SCALE: 1" = 40'
DESIGNED BY: MRC
DRAWN BY: TCR
CHECKED BY: MRC
RECORD DWG:

SHEET NO. 29
OF 41 SHTS
PROJECT NO. XX

CALIFORNIA HEALTH CARE FACILITY
DESIGN BUILD PACKAGE NO. 1
SAN JOAQUIN COUNTY, CALIFORNIA
OFF-SITE IMPROVEMENTS
STRIPING PLAN
ARCH ROAD STA: 153+00 TO STA: 173+00

PD1.01

5150.28C