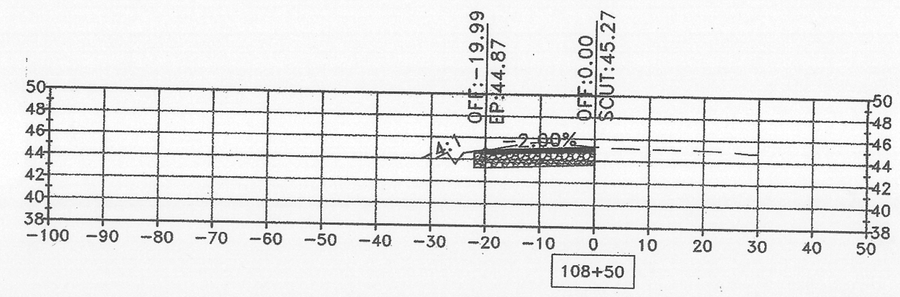

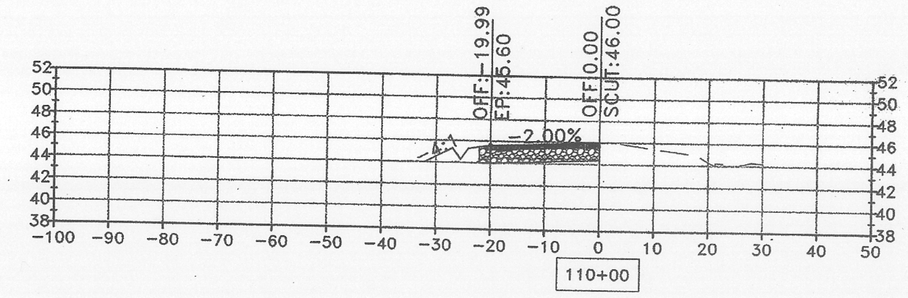

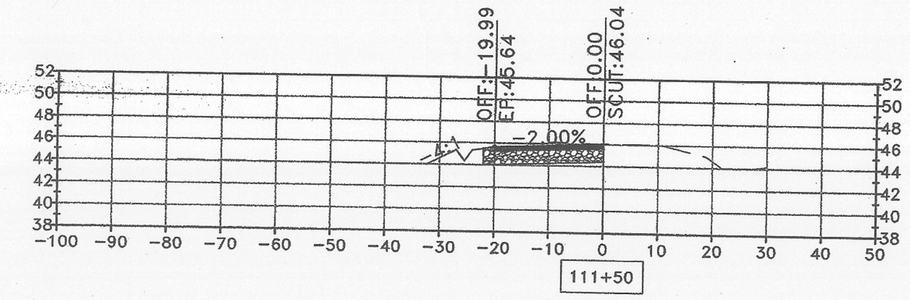

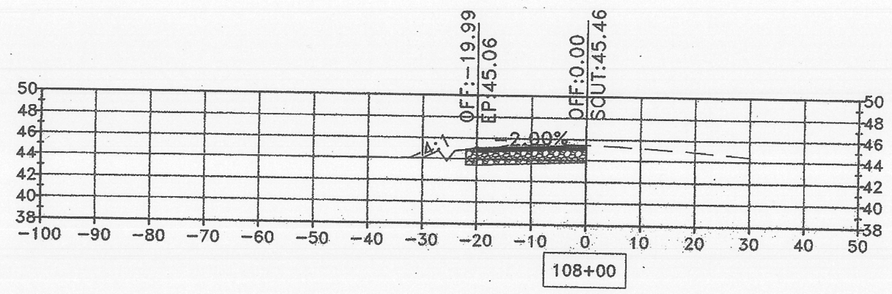

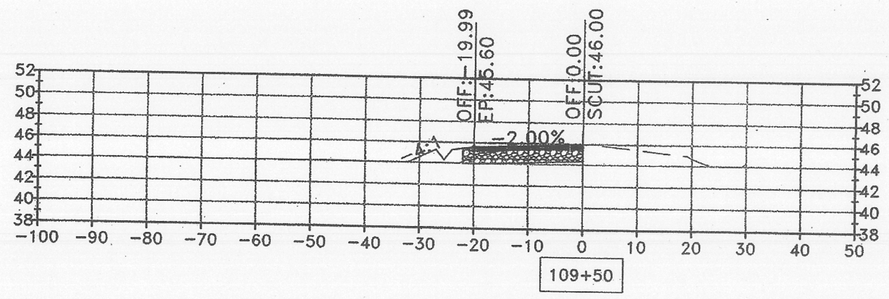

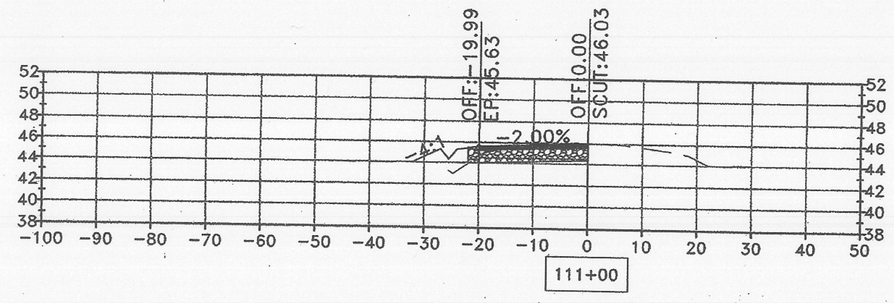

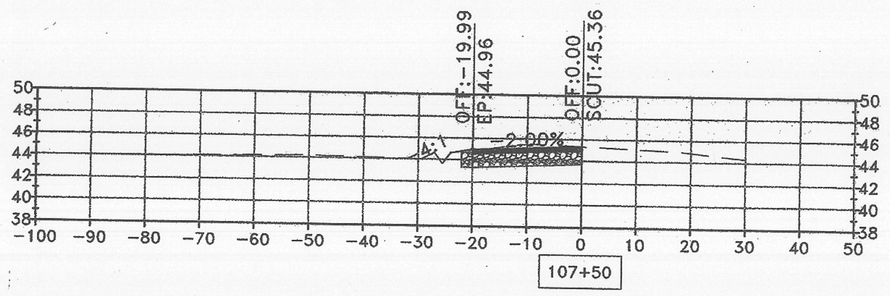

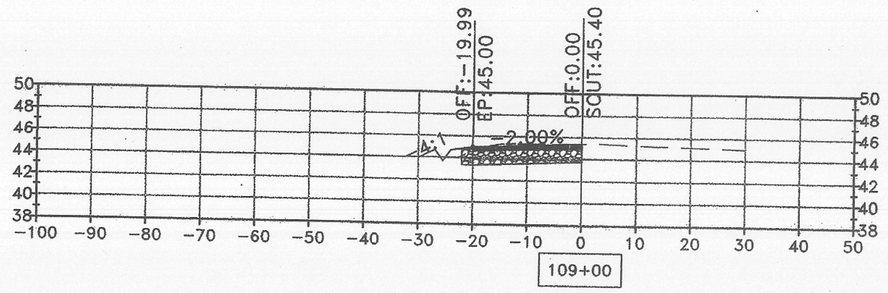

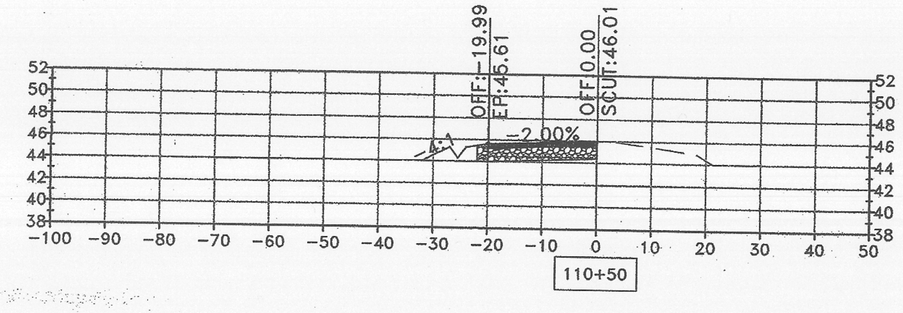

SCALE
HORIZONTAL: 1"=20'
VERTICAL: 1"=10'

X1.08

CALIFORNIA HEALTH CARE FACILITY
DESIGN BUILD PACKAGE NO. 1
SAN JOAQUIN COUNTY, CALIFORNIA

OFF-SITE IMPROVEMENTS
CROSS SECTIONS
AUSTIN ROAD STA: 107+50 TO STA: 111+50

811/800 227-2600

PROJECT ENGINEER — REGISTERED PROFESSIONAL ENGINEER — MICHAEL R. CRAMER — NO. 32921 EXP. 6/30/2012 — CIVIL — STATE OF CALIFORNIA — 11/16/2011

PRINCIPAL ENGINEER — REGISTERED PROFESSIONAL ENGINEER — STEPHEN K. STINNOCK — NO. 32192 EXP. 12/31/2012 — CIVIL — STATE OF CALIFORNIA — 11/16/2011

KSN INC.
KJELDSEN SINNOCK NEUDECK
Civil Engineers and Land Surveyors
Post Office Box 844
711 N. Pershing Avenue
Stockton, CA 95201-0844
Office: (209) 946-0268
Faxes: (209) 946-0296
E-mail: KSN@ksninc.com

DATE: NOVEMBER 2011

Original Drawing Scale 0 ½" 1"

Revisions				
No.	Description	Date	By	Aprvd. By

SCALE: AS SHOWN
DESIGNED BY: MRC
DRAWN BY: MRC
CHECKED BY: MRC
RECORD DWG:

SHEET NO. 40 OF 41 SHTS
PROJECT NO. XX

FILE SPEC: P:\2163_CHCF_Design-Build\0010_Unsecured_Facilities_DB-1\05_Civil\SHT33-41_Cross Sections.dwg
PLOT DATE: Nov 16, 2011 - 11:27am

5150.39C