RIGHT LANE CLOSURE PLAN

GENERAL NOTES:

1. RIGHT EAST BOUND LANE ON MAIN STREET TO BE CLOSED DURING SEWER TIE IN.
2. ADVANCE WARNING SIGNS SHALL BE IN PLACE AND SHALL BE SPACED 250'.
3. TRAFFIC CONES SHALL BE IN PLACE TO BLOCK OF THE WORK ZONE AND SHALL BE SPACED 35' MAX.
4. A FLASHING ARROW BOARD SHALL IN PLACE AS INDICATED ON THE TCP AND SHALL DIRECT TRAFFIC TO THE NEXT AVAILABLE LANE.
5. ALL CONTROLS SHALL ADHERE TO CA MUTCD 2012, PART 6.

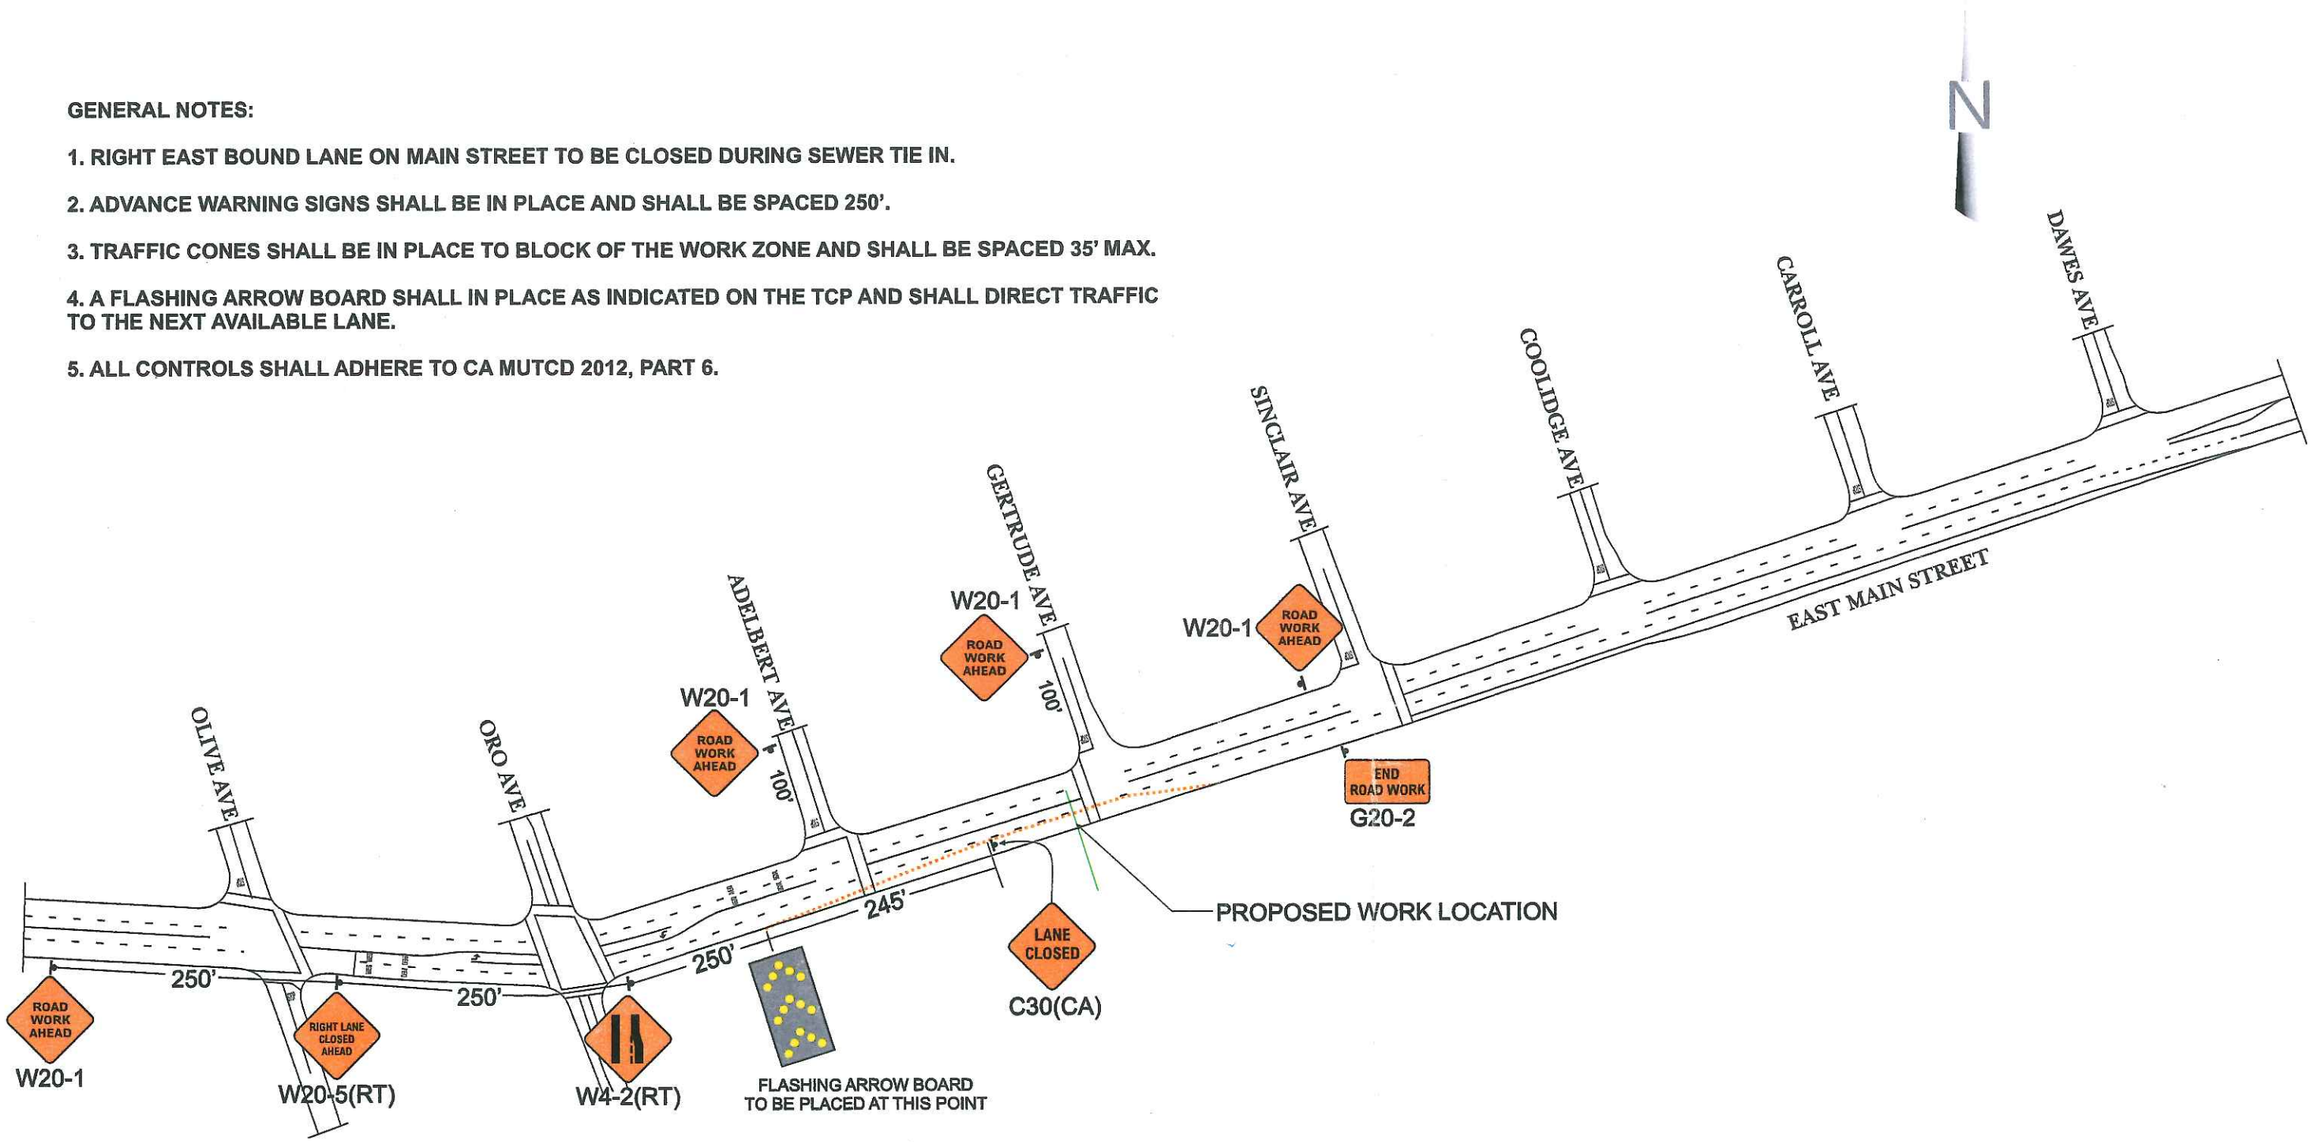

SIGN LEGEND

W20-1 ---------- ROAD WORK AHEAD
W20-5 ---------- RIGHT LANE CLOSED AHEAD
C30(CA) ---------- LANE CLOSED
W4-2(RT) ---------- RIGHT LANE ENDS SYMBOL
G20-2 ---------- END ROAD WORK

SIGN PLACEMENT

PROPOSED SEWER TIE IN

TRAFFIC CONES

PS-1201217

TYPE OF TRAFFIC CONTROL:	RIGHT LANE CLOSURE
PROPOSED WORK SCHEDULE	TO BE DETERMINED
PLAN DRAWN BY:	ALBERTO DELGADO TRAFFIC CONTROL SUPERVISOR 1-800-851-6262 209-522-8913
PLAN PROVIDED BY:	SAFETLITE www.safetlite.com Construction, Engineering, Safety Supplies & Signs Sales Rentals Service 1051 N. EMERALD AVE. MODESTO, CA 95351 C31 LICENSED CONTRACTOR LICENSE NO. 788082
TRAFFIC CONTROL PLAN FOR:	SEWER STREET CONNECTION 4232 E. MAIN ST STOCKTON, CA. DOLLAR GENERAL MARKET
CONTRACTOR:	DIRT MOVERS 1930 WEST FREMONT STREET STOCKTON CA, 95203
CONTACT:	BOB PETERSON (209)461-7111
PLAN SHEET#	TCP 1

LEFT LANE CLOSURE PLAN

GENERAL NOTES:

1. LEFT EAST BOUND AND WEST BOUND LANES ON MAIN STREET TO BE CLOSED DURING SEWER TIE IN.
2. ADVANCE WARNING SIGNS SHALL BE IN PLACE AND SHALL BE SPACED 250'.
3. TRAFFIC CONES SHALL BE IN PLACE TO BLOCK OF THE WORK ZONE AND SHALL BE SPACED 35' MAX.
4. A FLASHING ARROW BOARD SHALL IN PLACE AS INDICATED ON THE TCP AND SHALL DIRECT TRAFFIC TO THE NEXT AVAILABLE LANE.
5. ALL CONTROLS SHALL ADHERE TO CA MUTCD 2012, PART 6.

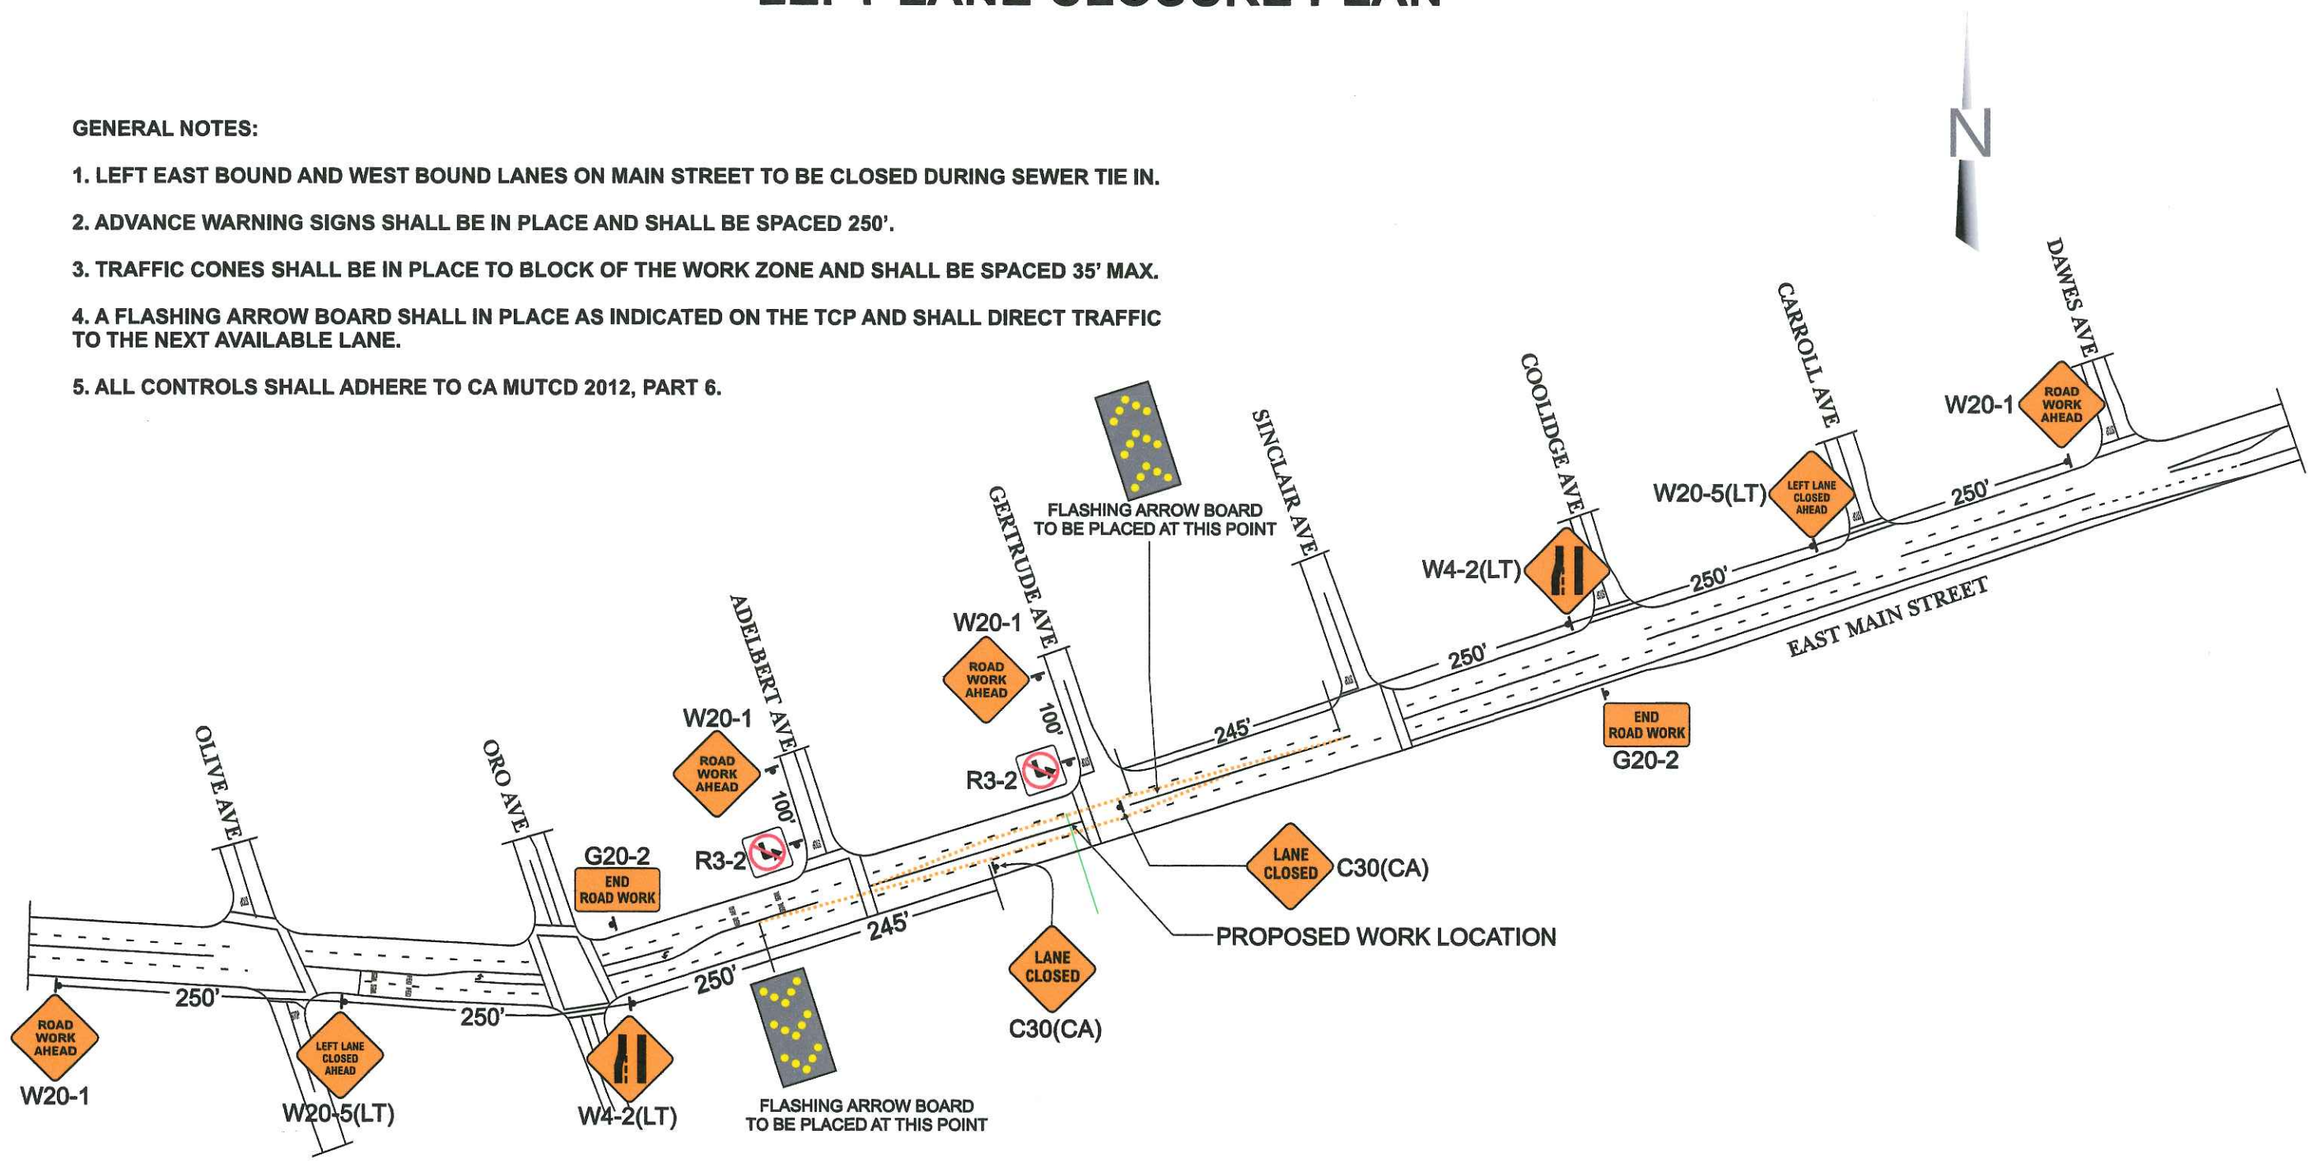

SIGN LEGEND

W20-1 ---------- ROAD WORK AHEAD
W20-5 ---------- RIGHT LANE CLOSED AHEAD
C30(CA) ---------- LANE CLOSED
W4-2(RT) ---------- RIGHT LANE ENDS SYMBOL
G20-2 ---------- END ROAD WORK
R3-2 ---------- NO LEFT TURN SYMBOL

PS- 1201217

SIGN PLACEMENT

PROPOSED SEWER TIE IN

TRAFFIC CONES

TYPE OF TRAFFIC CONTROL: RIGHT LANE CLOSURE

PROPOSED WORK SCHEDULE: TO BE DETERMINED

PLAN DRAWN BY: ALBERTO DELGADO TRAFFIC CONTROL SUPERVISOR 1-800-851-6262 209-522-8913

PLAN PROVIDED BY: SAFETLITE www.safetlite.com Construction, Engineering, Safety Supplies & Signs Sales Rentals Service 1051 N. EMERALD AVE, MODESTO, CA 95351 C31 LICENSED CONTRACTOR LICENSE NO. 788082

TRAFFIC CONTROL PLAN FOR: SEWER STREET CONNECTION 4232 E. MAIN ST STOCKTON, CA. DOLLAR GENERAL MARKET

CONTRACTOR: DIRT MOVERS 1930 WEST FREMONT STREET STOCKTON CA. 95203

CONTACT: BOB PETERSON (209)461-7111

PLAN SHEET# TCP 2

RIGHT LANE CLOSURE WITH DETOUR PLAN

GENERAL NOTES:

1. RIGHT WEST BOUND LANE ON MAIN STREET TO BE CLOSED AS LONG AS THE SEWER BYPASS IS IN PLACE.
2. ADVANCE WARNING SIGNS SHALL BE IN PLACE AND SHALL BE SPACED 250'.
3. TRAFFIC CONES SHALL BE IN PLACE TO BLOCK OF THE WORK ZONE AND SHALL BE SPACED 35' MAX.
4. A FLASHING ARROW BOARD SHALL IN PLACE AS INDICATED ON THE TCP AND SHALL DIRECT TRAFFIC TO THE NEXT AVAILABLE LANE.
5. GERTRUDE AVE SHALL BE CLOSED FOR THE DURATION AND A DETOUR SHALL BE IN PLACE PRIOR TO THE CLOSURE.
6. ALL SIGNS CONES AND BARRICADES SHALL BE REFLECTIVE IN TYPE.
7. ALL BARRICADES AND SIGNS SHALL HAVE FLASHING LIGHTS.
8. ALL CONTROLS SHALL ADHERE TO CA MUTCD 2012, PART 6.
9. TIE ONLY SHALL BE PERFORMED DURING NIGHT HOURS ONLY. WORK HOURS 11:00P.M. TO 5:00A.M.
10. POT HOLING WILL BE PERFORMED DURING DAYLIGHT HOURS TO OFFSET NOISE IN THE EVENING HOURS.

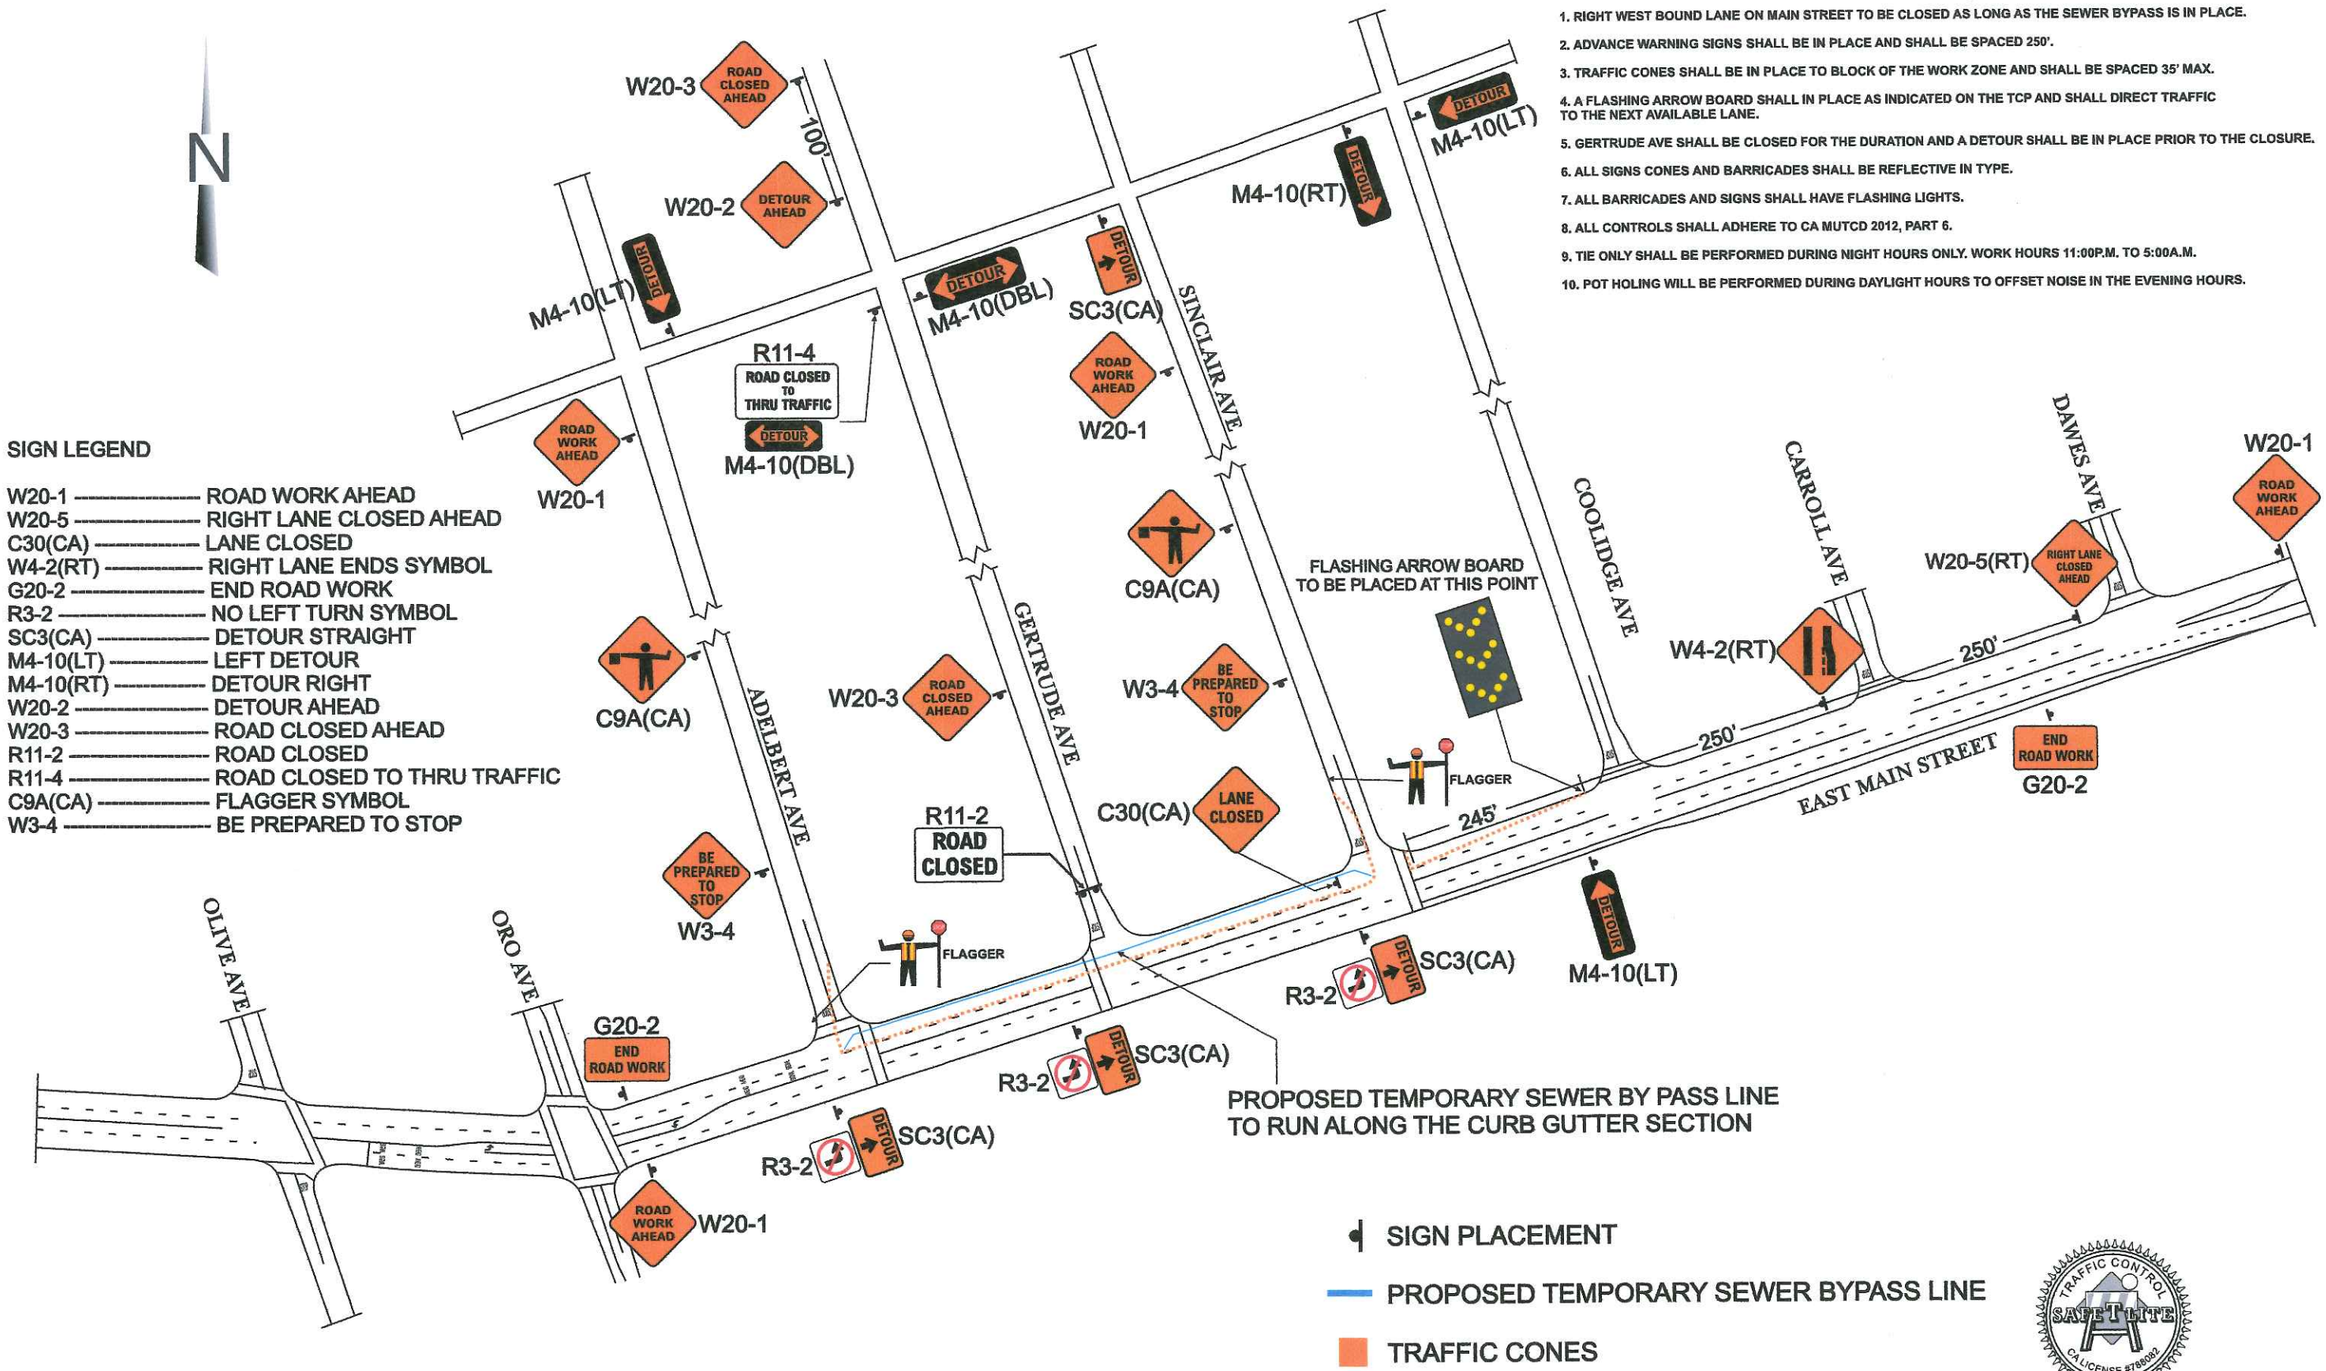

SIGN LEGEND

W20-1 ---------- ROAD WORK AHEAD
W20-5 ---------- RIGHT LANE CLOSED AHEAD
C30(CA) ---------- LANE CLOSED
W4-2(RT) ---------- RIGHT LANE ENDS SYMBOL
G20-2 ---------- END ROAD WORK
R3-2 ---------- NO LEFT TURN SYMBOL
SC3(CA) ---------- DETOUR STRAIGHT
M4-10(LT) ---------- LEFT DETOUR
M4-10(RT) ---------- DETOUR RIGHT
W20-2 ---------- DETOUR AHEAD
W20-3 ---------- ROAD CLOSED AHEAD
R11-2 ---------- ROAD CLOSED
R11-4 ---------- ROAD CLOSED TO THRU TRAFFIC
C9A(CA) ---------- FLAGGER SYMBOL
W3-4 ---------- BE PREPARED TO STOP

TYPE OF TRAFFIC CONTROL:	RIGHT LANE CLOSURE ROAD CLOSURE
PROPOSED WORK SCHEDULE	TO BE DETERMINED
PLAN DRAWN BY:	ALBERTO DELGADO TRAFFIC CONTROL SUPERVISOR 1-800-851-6262 209-522-8913
PLAN PROVIDED BY:	SAFE T LITE Construction, Engineering, Safety Supplies & Signs www.safetlite.com Sales Rentals Service 1051 N. EMERALD AVE. MODESTO, CA 95351 C31 LICENSED CONTRACTOR LICENSE NO. 788082
TRAFFIC CONTROL PLAN FOR:	SEWER STREET CONNECTION 4232 E. MAIN ST STOCKTON, CA. DOLLAR GENERAL MARKET
CONTRACTOR:	DIRT MOVERS 1930 WEST FREMONT STREET STOCKTON CA, 95203
CONTACT:	BOB PETERSON (209)461-7111
PLAN SHEET#	TCP 3

PS-120217