SEWER CONNECTION IMPROVEMENT PLANS

FOR

DOLLAR GENERAL MARKET

4232 E. MAIN STREET
STOCKTON, CA

BAR SCALE

30 0 15 30 60

(IN FEET)
1 inch = 30 feet

S. GERTRUDE AVE.

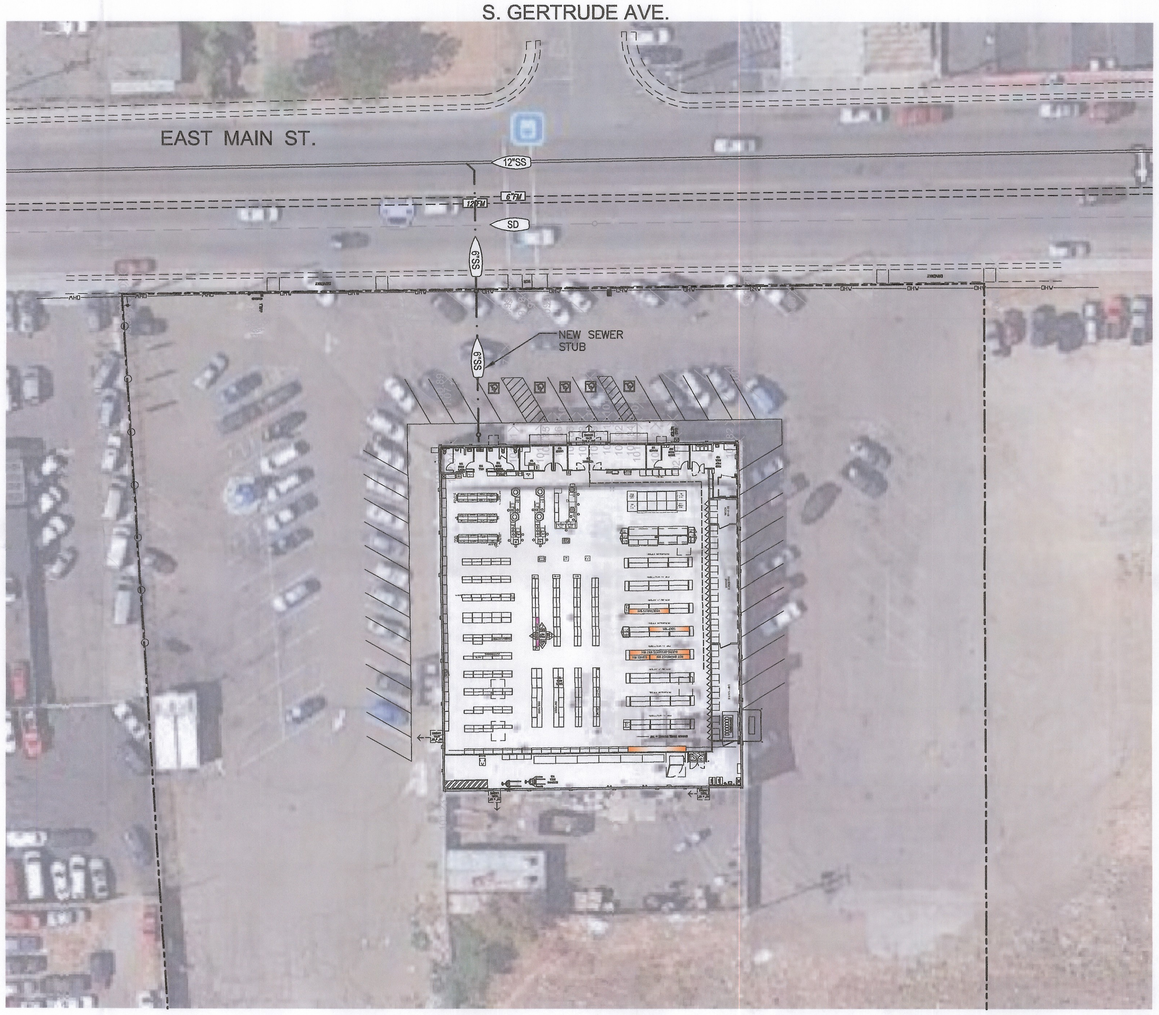

SITE PLAN

SCALE: 1"=30'

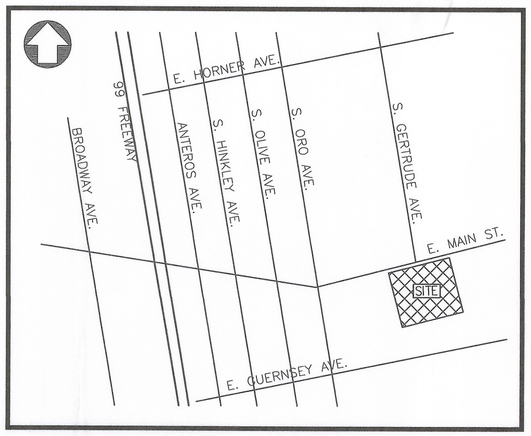

VICINITY MAP

NOT TO SCALE

UTILITY REPRESENTATIVES		
UTILITY	REPRESENTATIVE	TELEPHONE
GAS PG&E	MIKE WILLIAMS	(916) 386-5013
ELECTRICITY S.M.U.D.	RICHARD RAMIREZ	(916) 732-5758
TELEPHONE SBC	SCOTT ROBINSON	(916) 453-7138
WATER CITY OF SACRAMENTO	MARK DILLEY	(916) 808-7492
SEWER CITY OF SACRAMENTO	MARK DILLEY	(916) 808-7492
DRAINAGE CITY OF SACRAMENTO	MARK DILLEY	(916) 808-7492
CABLE AT&T BROADBAND	ANDREW KOTZ	(916) 648-8350
FIRE CITY OF SACRAMENTO FIRE	GREG LEDESMA	(916) 808-5936
U.S.A.		(800) 227-2600

SHEET INDEX

C1 TITLE SHEET
C2 NOTES AND DETAILS
C3 SEWER STUB CONSTRUCTION PLAN

ABBREVIATIONS

GR GRATE
A.C. ASPHALTIC CONCRETE
A.B. AGGREGATE BASE
FOC FACE OF CURB (FL OF CURB W/ NO GUTTER PAN)
F.F. FINISH FLOOR ELEVATION
T.C. TOP OF CURB
P PAVEMENT GRADE
S.S. SANITARY SEWER
S.D. STORM DRAIN
W.S. WATER SERVICE
N.T.S. NOT TO SCALE
SDMH DRAIN MANHOLE
SSMH SEWER MANHOLE
C.O.T.G. CLEANOUT TO GRADE
P.U.E. PUBLIC UTILITIES EASEMENT
F.D.C. FIRE DEPARTMENT CONNECTION

PS-1201217 1/3

REGISTERED PROFESSIONAL ENGINEER ROSS E. PEABODY No. C51090 Exp. 9-30-13 CIVIL STATE OF CALIFORNIA

4232 E. MAIN STREET
DOLLAR GENERAL MARKET

DEPARTMENT OF PUBLIC WORKS
CITY OF STOCKTON, CALIFORNIA

DRAWN BY: JAV	DATE	SHEET NO. C1 OF C3
DESIGNED BY: JAV	APPROVED BY:	
CHECKED BY: JAV		
SCALE: 1"=30'	CITY ENGINEER STOCKTON, CALIF.	JOB NO.:0800.005
DATE: 1/27/2012		

Peabody Engineering
1700 Alhambra Blvd., Suite 102
Sacramento, CA. 95816
(916) 731-8088 office (916) 731-8089 fax

CITY APPROVAL		
No.	Description	Engr Init	By	Date

4232 E. MAIN STREET
SEWER CONNECTION PLANS
DOLLAR GENERAL MARKET

TITLE SHEET

G:\2410.001 - Dollar General\Sheet01.dwg 1/31/12 8:51am Ross