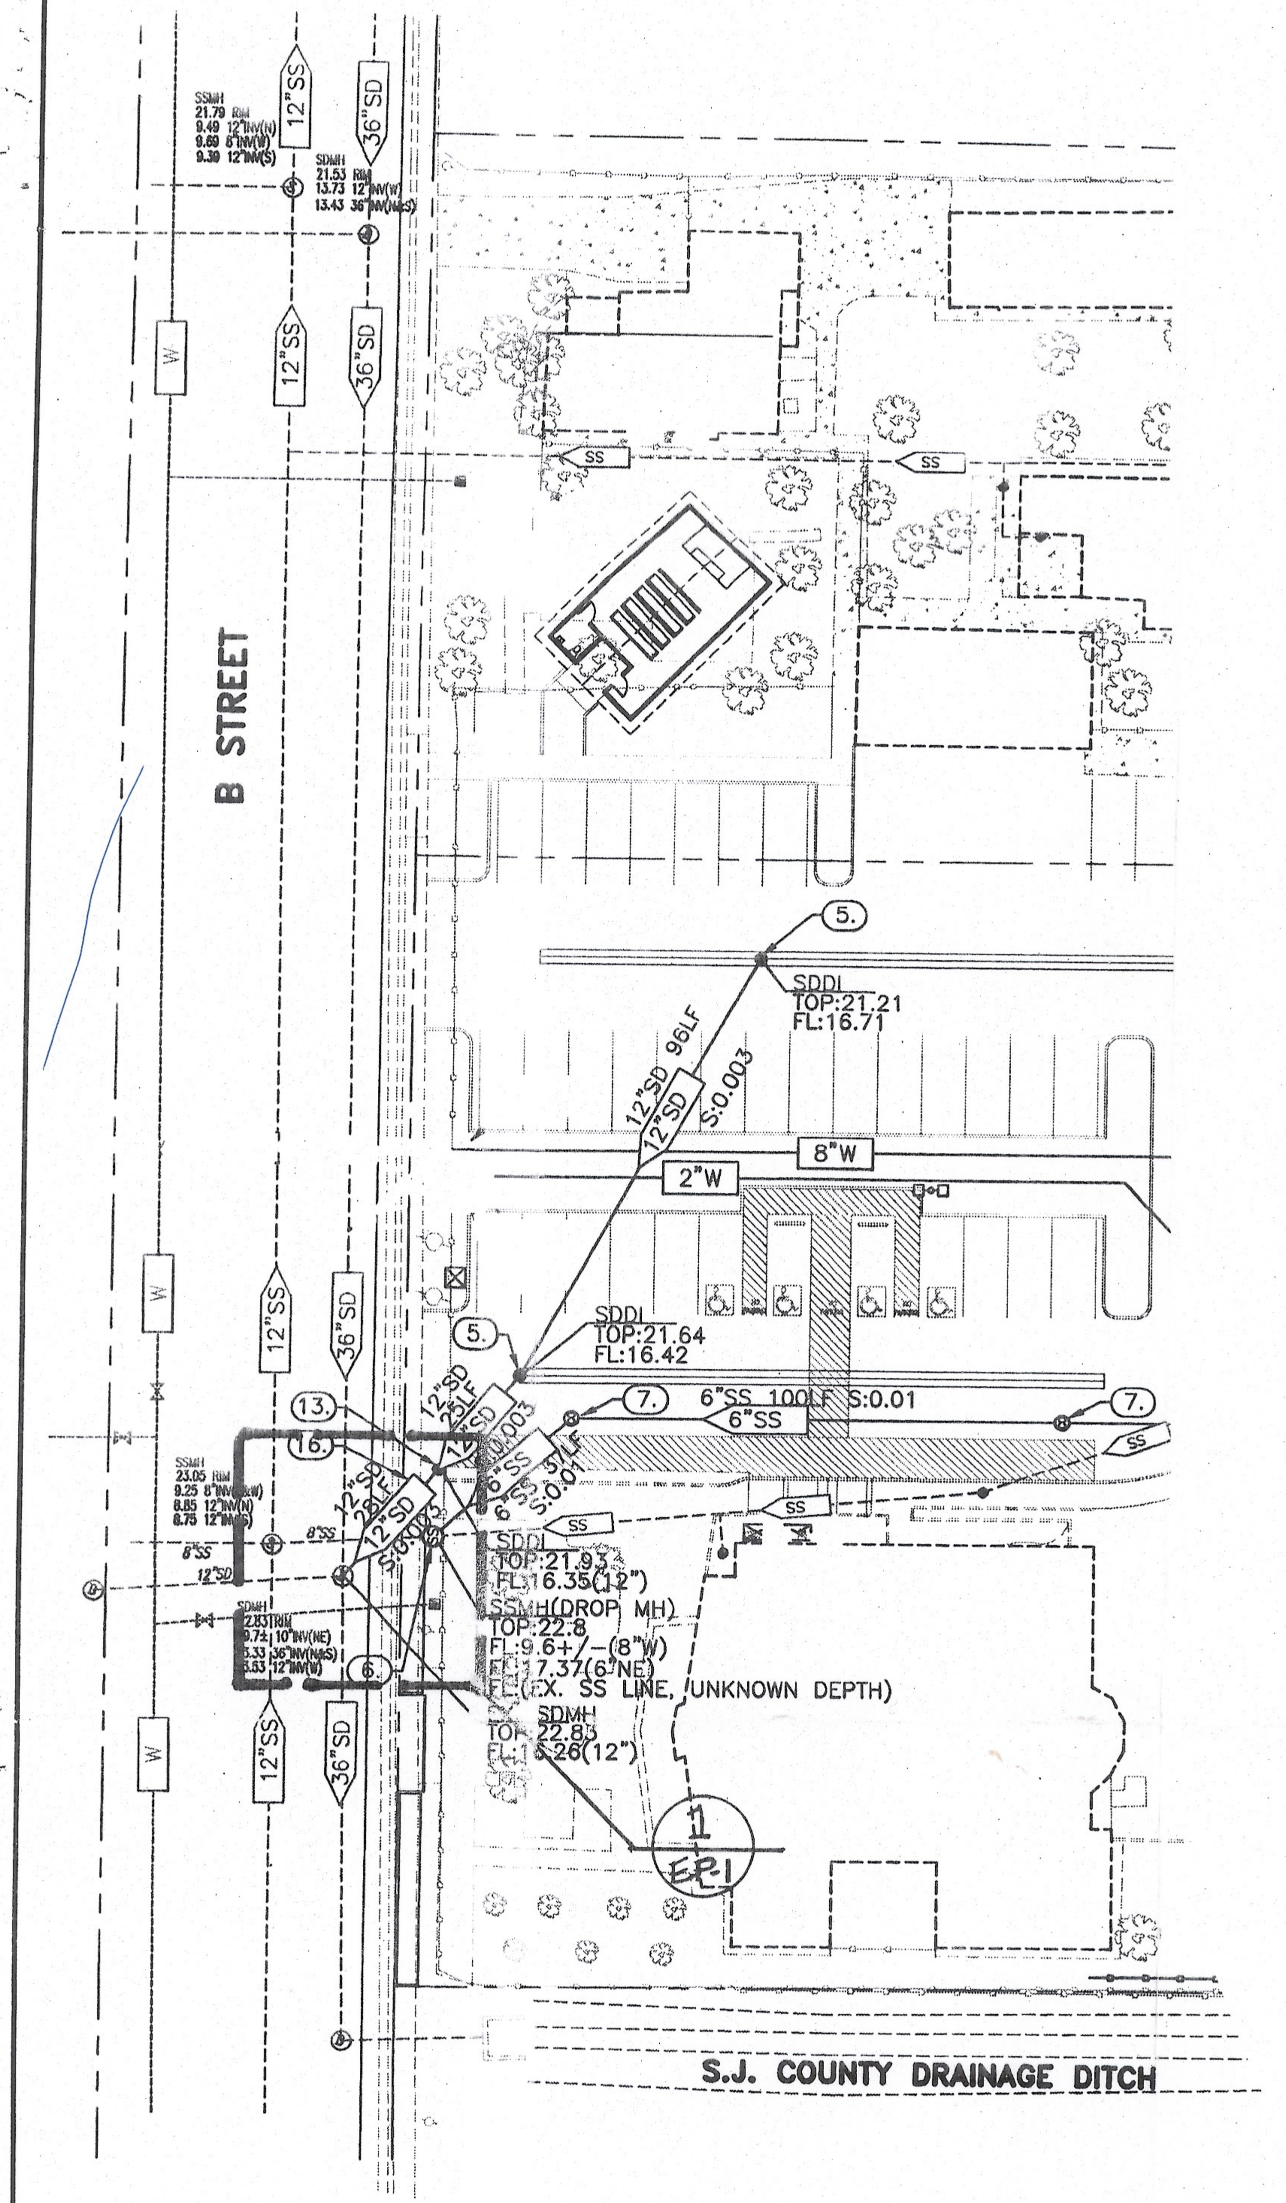

STORM DRAIN SITE PLAN

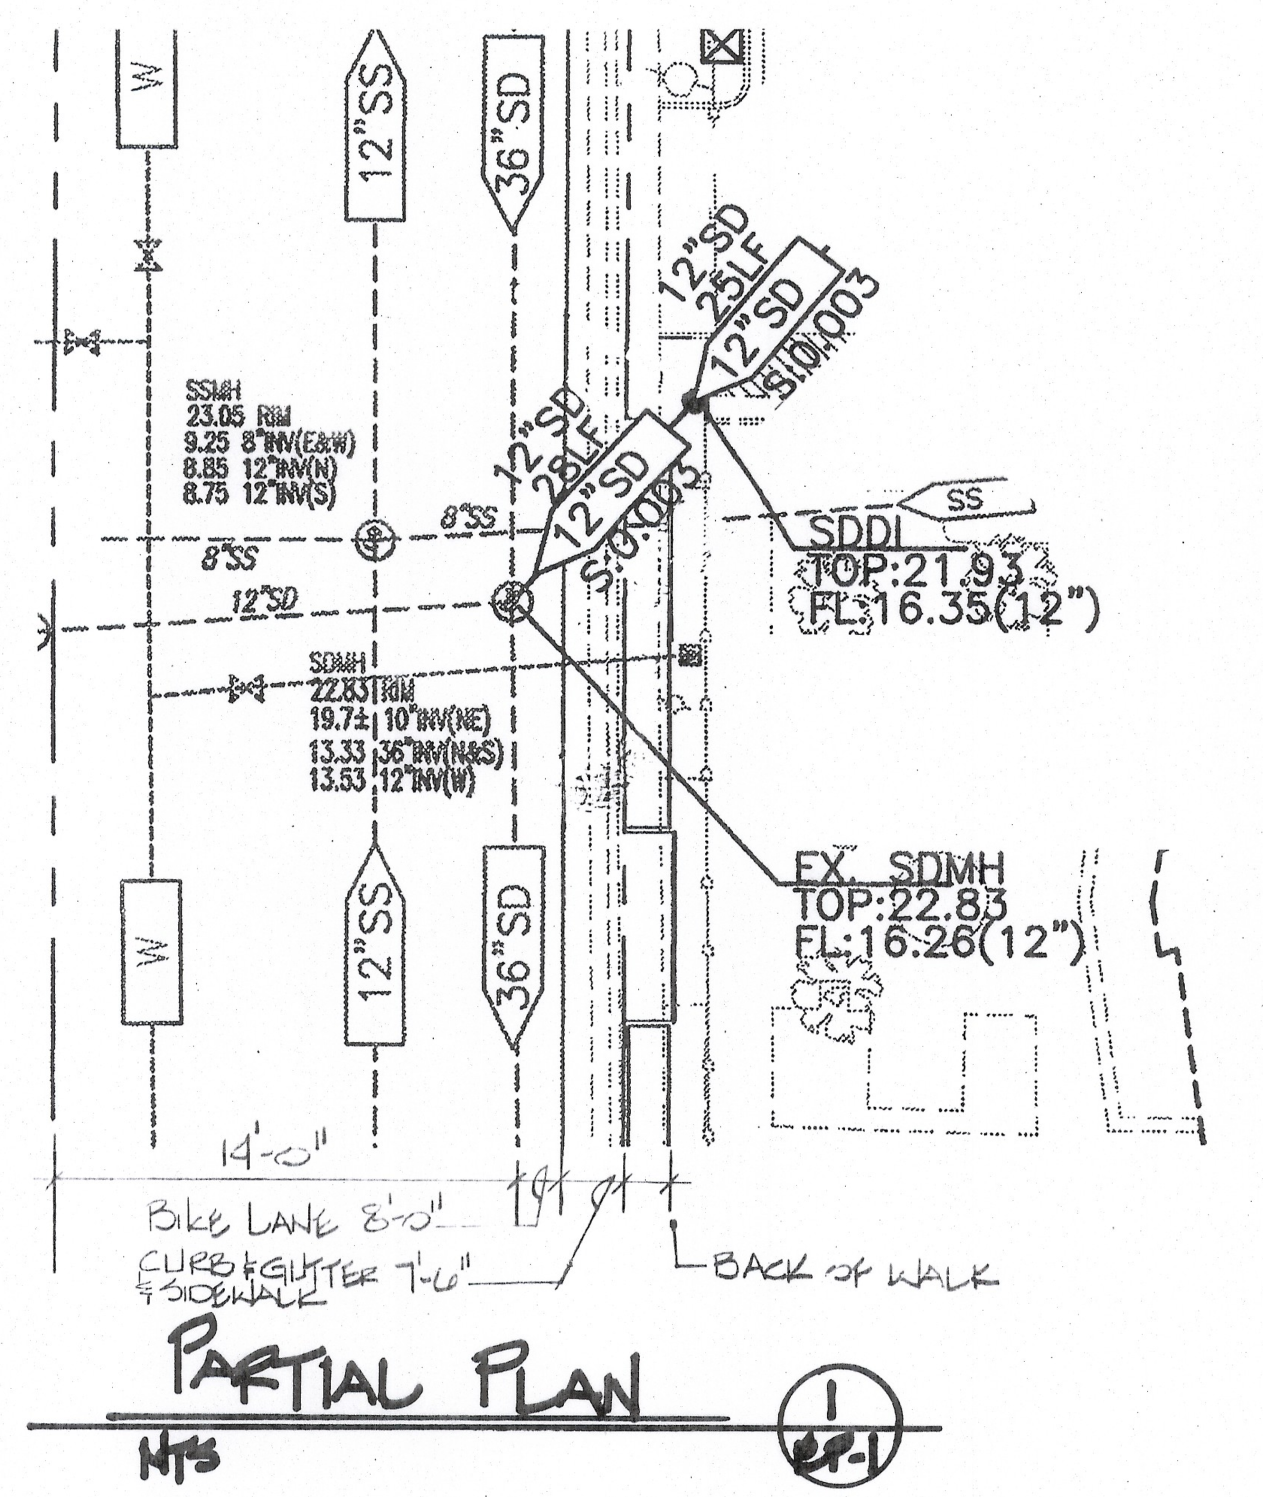

PARTIAL PLAN
NTS

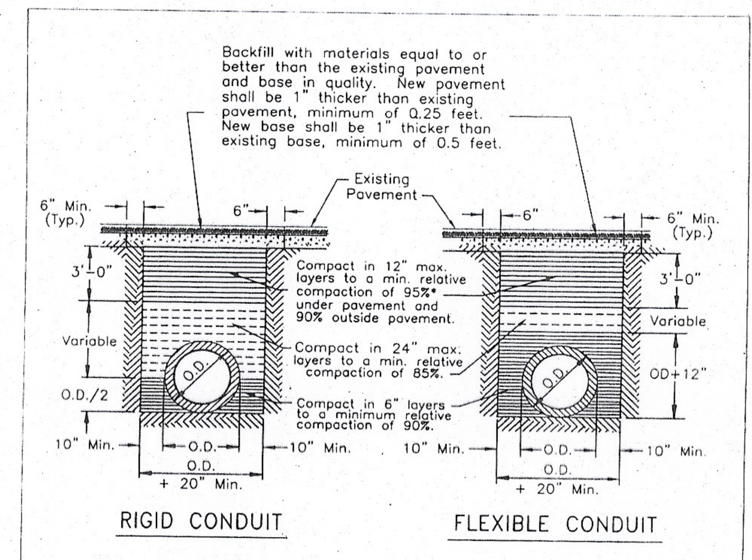

NOTES:

1. Relative compaction of materials shall be tested in accordance with the State of California, Dept. of Transportation Testing Manuals, test method No. California 216 or 231.
2. All existing pavement shall be neatly cut to line prior to trench excavation.
3. Jetting or ponding will be permitted within the street Right of Way with a 3 year bond.
4. When shown by soil composition and compactability, ninety percent (90%) compaction may be used, when approved by the Director of Public Works.
5. Special bedding requirements may be shown on the plans or specified in special provisions.
6. Shoulders shall be as shown on the plans or specified in the special provisions but in no case shall the shoulder be less than three feet wide as measured from the edge of pavement.

No.	Revised	By		Approved by
1	Feb. 1996	PD	TYPICAL TRENCH BACKFILL	Director of Public Works
Drawn by	JLD			
Checked by			COUNTY OF SAN JOAQUIN DEPARTMENT OF PUBLIC WORKS	Date JUNE 1997
Scale	NONE			Drawing No. R-29

GENERAL NOTES:

1. SHOULDER WORK TO BE PERFORMED ALONG B ST.
2. ADVANCE WARNING SIGNS SHALL BE IN PLACE AND SHALL BE SPACED 100'.
3. TRAFFIC CONES SHALL BE IN PLACE TO BLOCK OFF WORK ZONE.
4. CONES TO BE SPACED 25' MAX.
5. ALL CONTROLS SHALL BE REMOVED AT THE END OF EACH WORK DAY AND SHALL BE RE INSTALLED AT THE BEGINNING OF EACH WORK DAY.
6. ALL CONTROLS SHALL BE IMMEDIATELY REMOVED UPON COMPLETION OF ALL WORK.

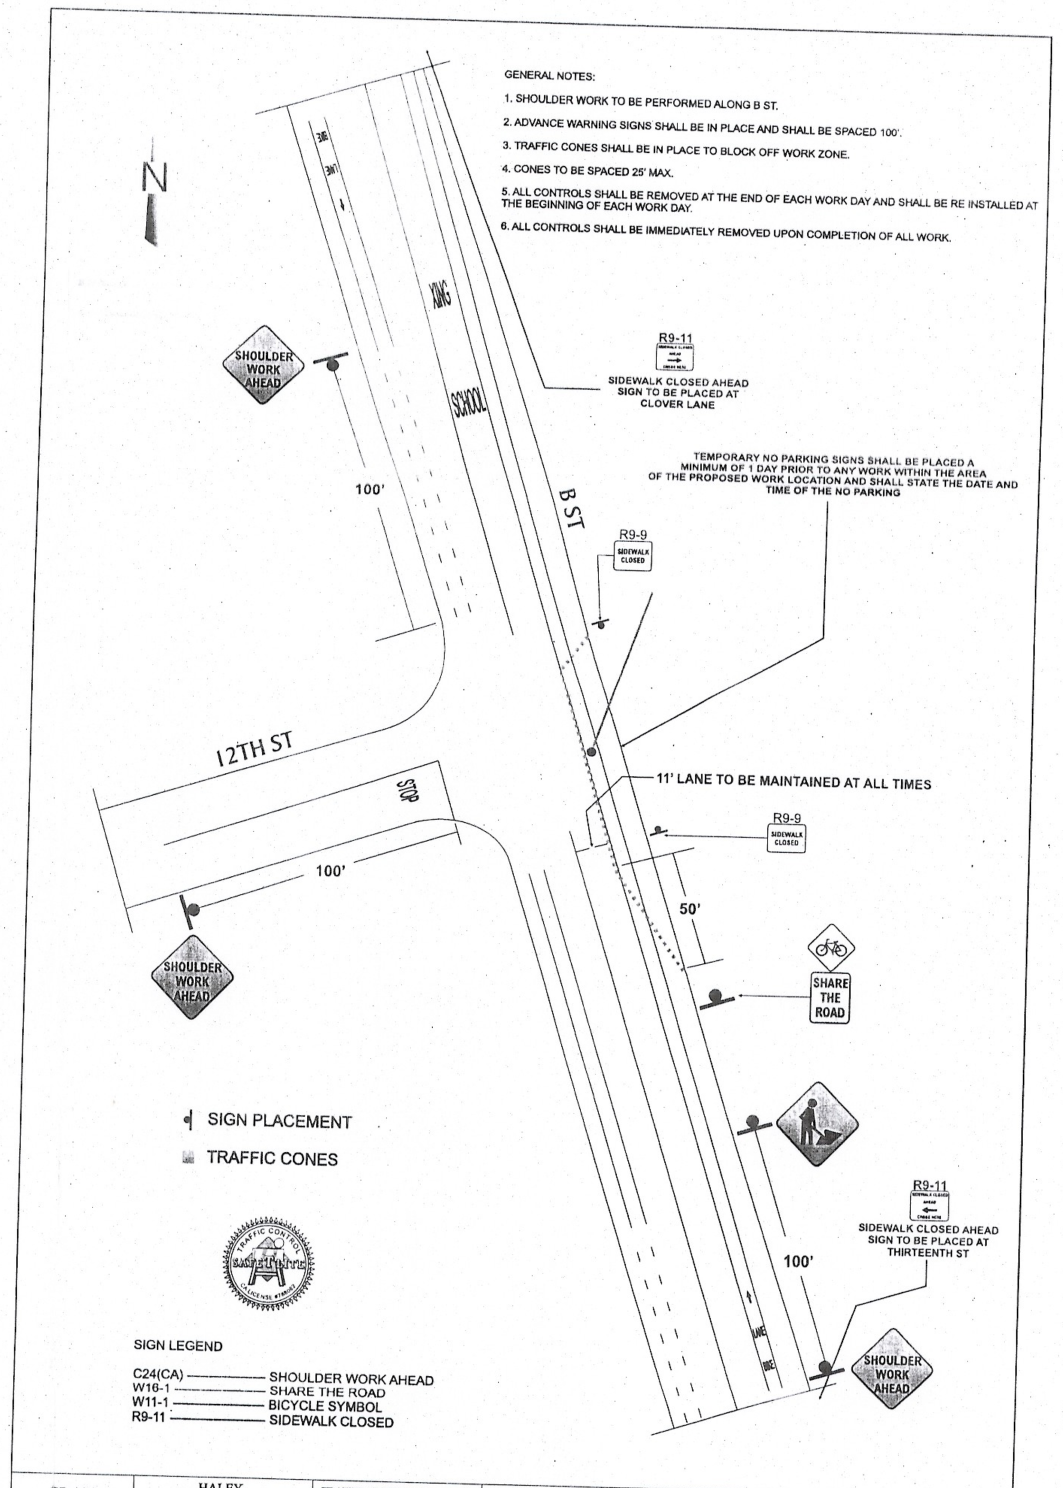

PLAN SHEET#	HALEY CONTRACTING	TRAFFIC CONTROL PLAN FOR:	PLAN PROVIDED BY:	PLAN DRAWN BY:	PROPOSED WORK SCHEDULE	TYPE OF TRAFFIC CONTROL
TCP 1	4228 NEWTON ROAD STOCKTON, CA 95205 CONTACT JIM HALEY (209)463-2517	ST LINUS CHURCH STORM DRAIN TIE IN 2620 B ST STOCKTON, CA	SAFETYLITE	ALBERTO DELGADO TRAFFIC CONTROL SUPERVISOR	TO BE DETERMINED	SHOULDER WORK

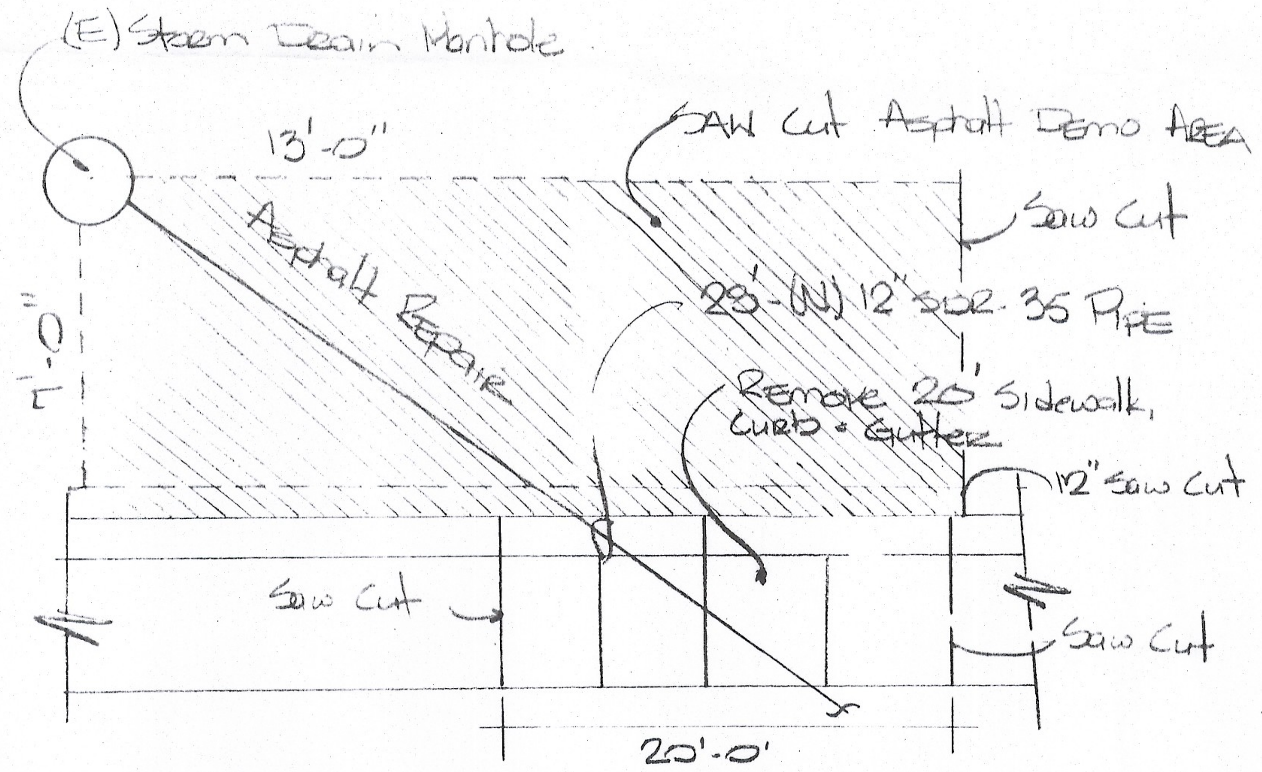

DEMO PLAN

Off Site Storm Drain Notes:

1) All work to comply with the San Joaquin County Plans and Specifications.

2) This Permit is for the Storm Drain Connection to the Existing Manhole in B Street only.

[redacted]

HALEY CONTRACTING
4228 Newton Road, Stockton, CA 95205
209-463-2517 Fax 209-463-2254
jim@haleycontracting.com
License # 580907 A,B,C-16 & C-36
Expires 11/30/2013
[signature] 5-27-12
Jim Haley

CALL BEFORE YOU DIG
USA
800-227-2600
811

REVISIONS			
NO.	DESCRIPTIONS	DATE	APPROVED

ST. LINUS CHURCH
2620 B STREET
STOCKTON, CA 95

OFF SITE
STORM DRAIN WORK

JOB NO.
DATE 5-22-2012
SCALE As Noted
DR. BY Jim H
CK. BY Jim H.
FILE:

SHEET NUMBER
EP-1
OF 1

PS-1201220