ISSUE / DATE	
#1	6-12

UE29

LODICA01

ENG: JK2473 TEL: 209-474-4254

PERMIT REQUEST SJ COUNTY

JOB # 8695139 REV# 0

AERIAL VIEW

PS-1201483

WORK ACTIVITY:
REQUIRES DIGGING AND EXPOSING EXISTING CONDUIT AT 1 LOCATION DESIGNATED AS

PLACING A 3"X5'X48" VAULT LOCATION (1)
EXCAVATION WILL REQUIRE A 4'X6'X4' PIT

TRENCH 62' AND PLACE ONE 4" PTS-77 TYPE C CONDUIT FROM THE NEW VAULT TO A FUTURE POLE. (1) (2)

RESTORING THE AREA TO AS GOOD OR BETTER THAN PRIOR TO START.

18630

N THORNTON RD

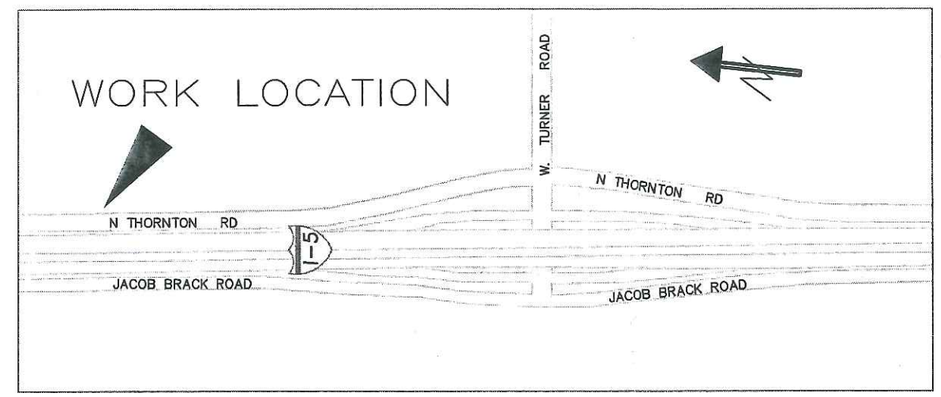

A.P.N. 011-150-09

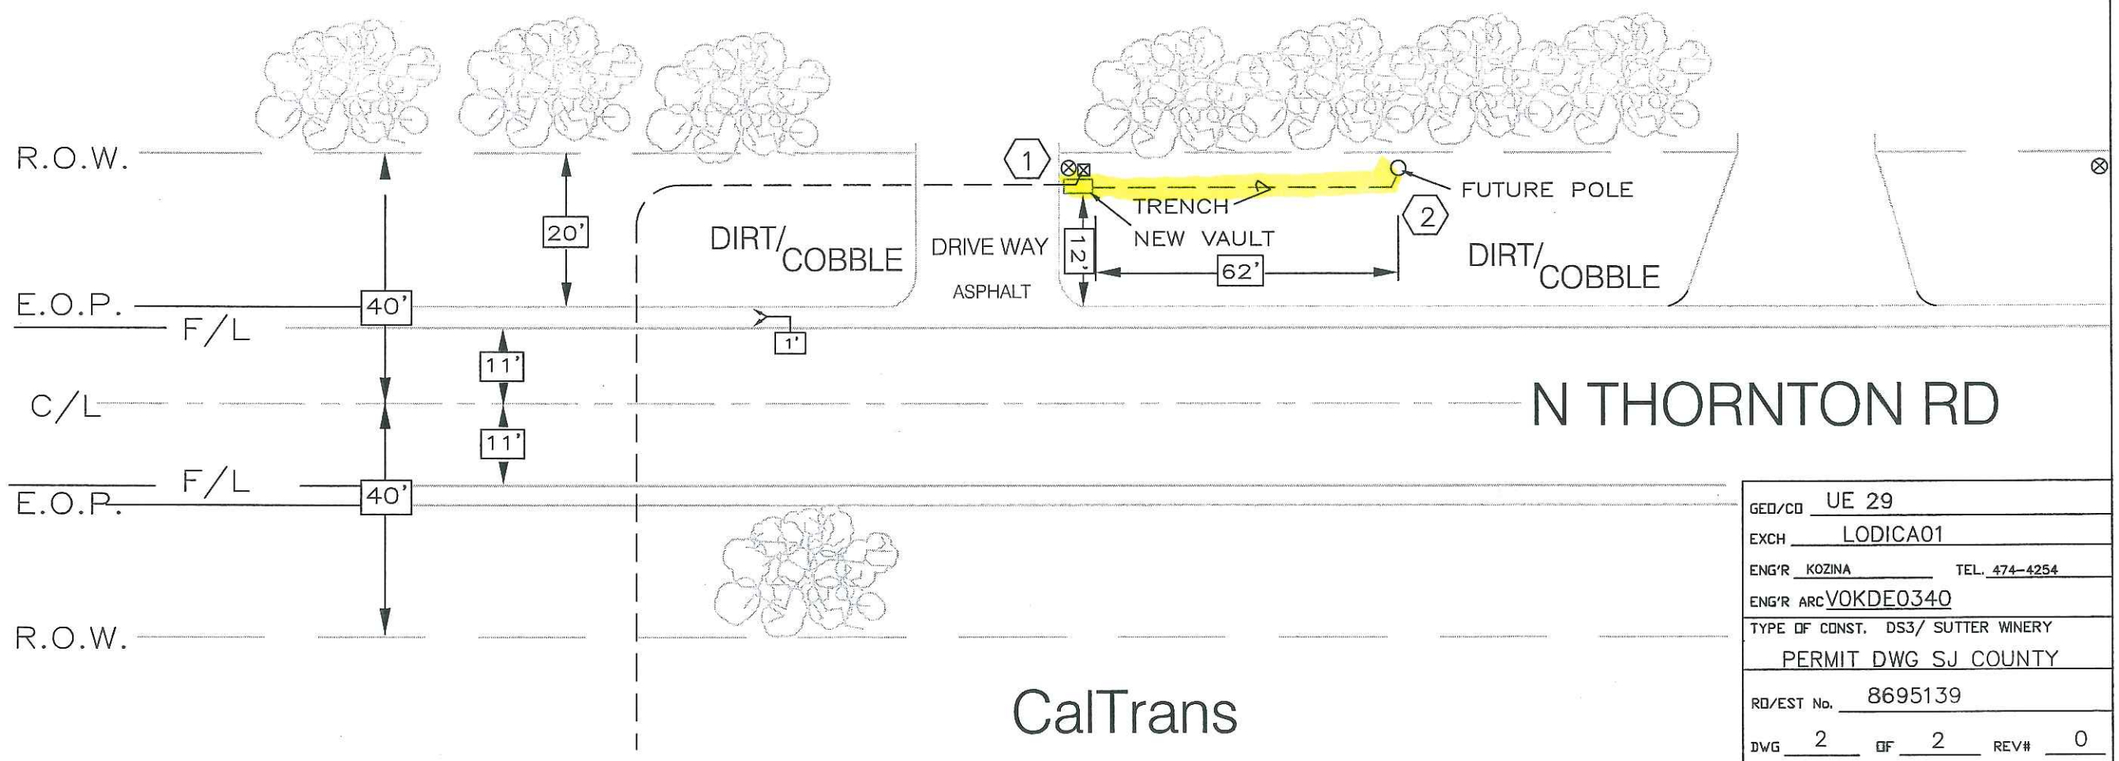

TYPICAL AT&T
SOLE
TRENCH DETAIL

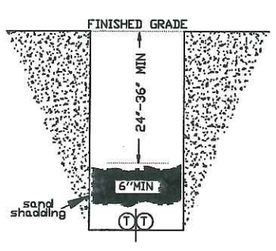

GEO/CO	UE 29
EXCH	LODICA01
ENG'R	KOZINA TEL. 474-4254
ENG'R ARC	VOKDE0340
TYPE OF CONST.	DS3/ SUTTER WINERY
	PERMIT DWG SJ COUNTY
RO/EST No.	8695139
DWG	2 OF 2 REV# 0

PS-1201483

WORK ACTIVITY:
REQUIRES DIGGING AND EXPOSING EXISTING CONDUIT AT THE 2 LOCATIONS DESIGNATED. (3) (4)

PLACING A 3"X5'X48" VAULT AT EACH LOCATION EXCAVATION WILL REQUIRE A 4'X6'X4' PIT (3) (4)

TRENCHING 1 FOOT EXTENDING 1-4" CONDUIT 2' TO POLE (4)

RESTORING THE AREA TO AS GOOD OR BETTER THAN PRIOR TO START.

CALL BEFORE YOU DIG
USA
800-227-2600

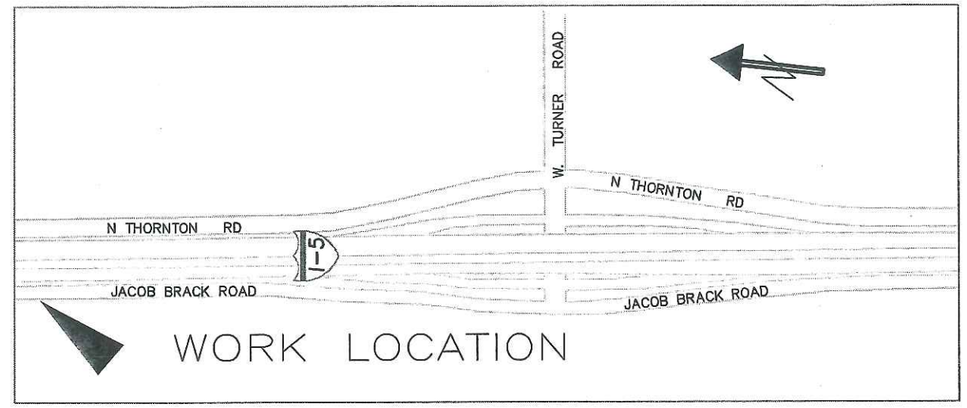

at&t

TYPICAL AT&T
SOLE
TRENCH DETAIL

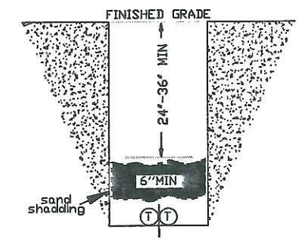

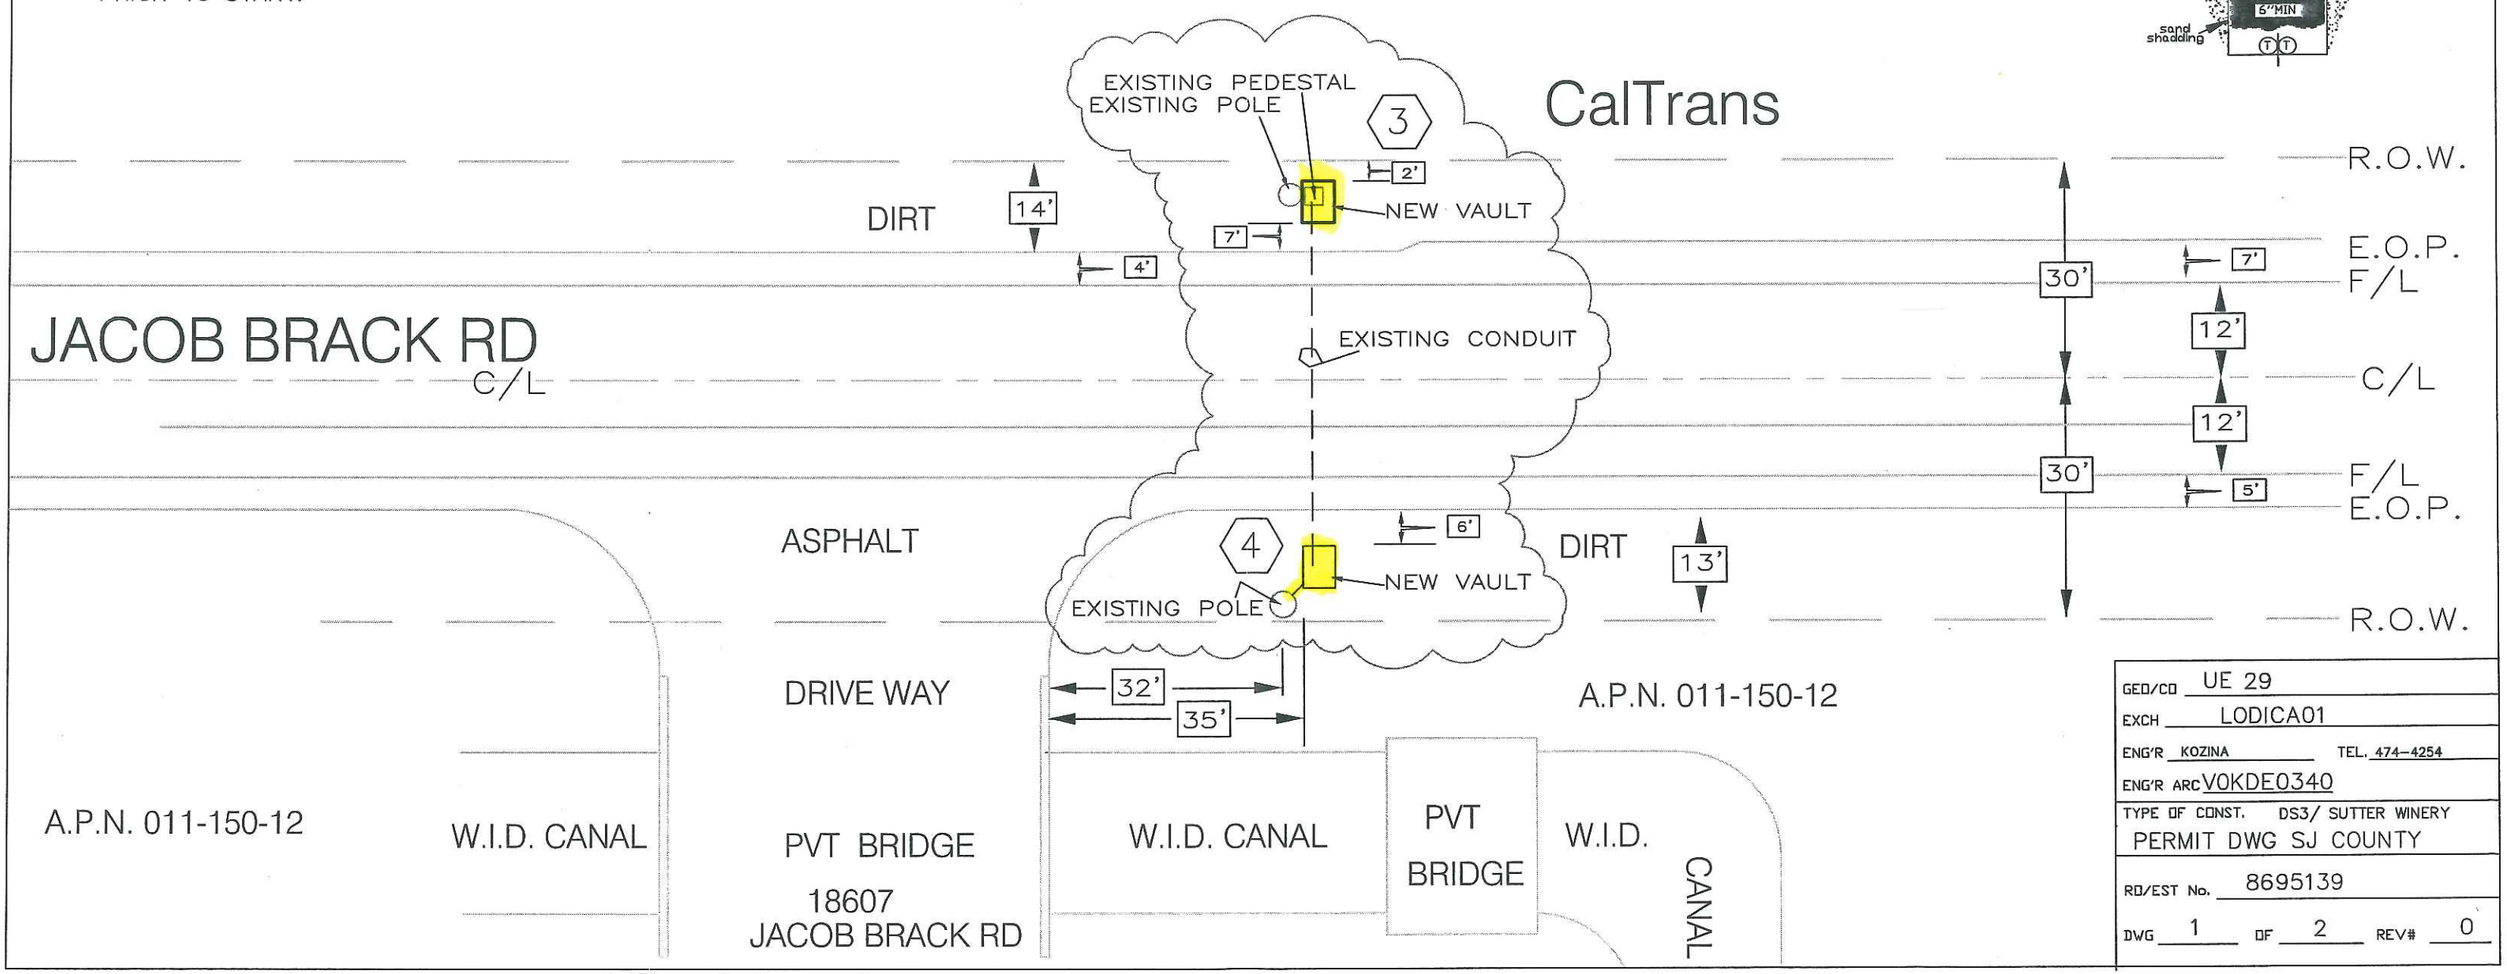

GEO/CO	UE 29
EXCH	LODICA01
ENG'R	KOZINA TEL. 474-4254
ENG'R ARC	V0KDE0340
TYPE OF CONST.	DS3/ SUTTER WINERY PERMIT DWG SJ COUNTY
RD/EST No.	8695139
DWG	1 OF 2 REV# 0

PS-1201483