PS-1201629

BTU AREA • X-05
CP AREA • T108C0
WALL MAP 2869
PLAT J2
SAN JOAQUIN COUNTY

L–108 MP 38.17 MLV AND BRIDLE SET

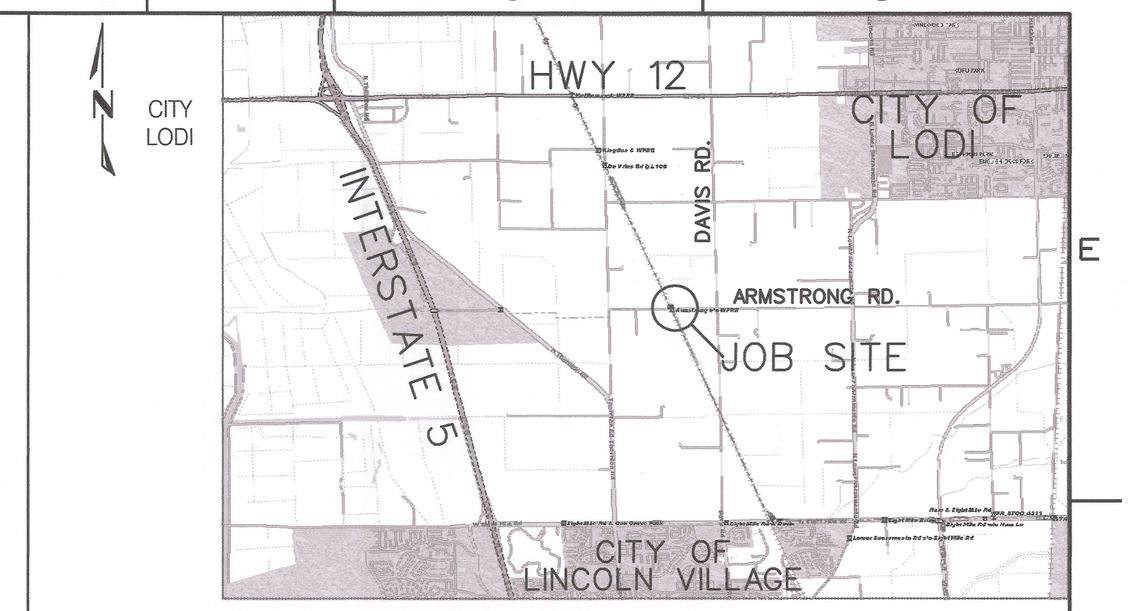

VICINITY MAP
NOT TO SCALE

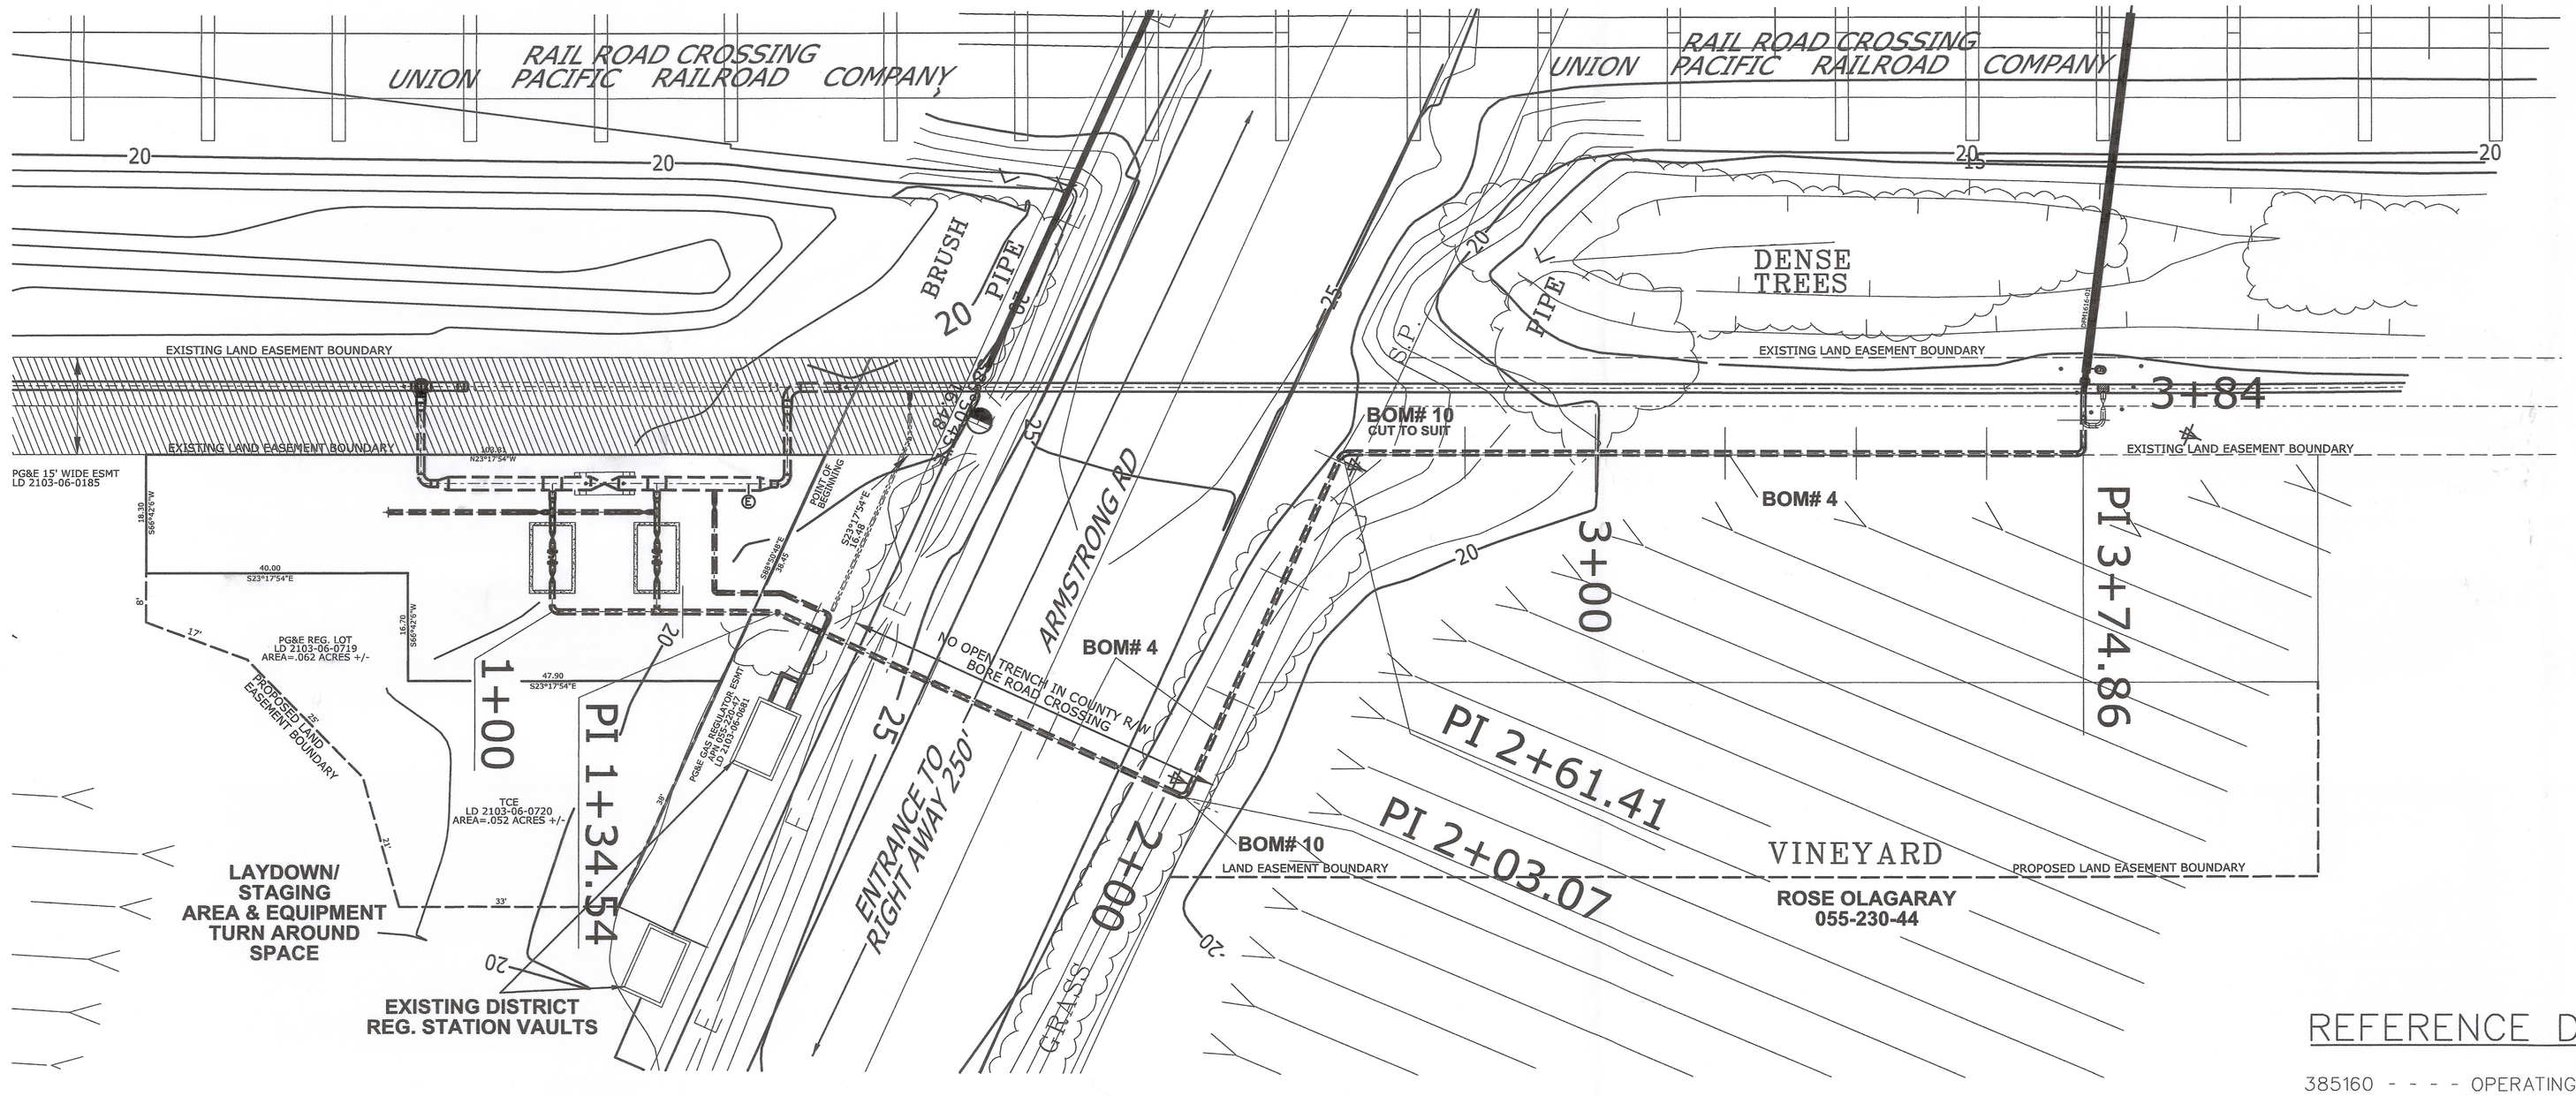

SCHEDULE OF SHEETS

SHEET 1 -- PIPING COVER SHEET
SHEET 2 -- PIPING CONSTRUCTION NOTES
SHEET 3 -- PIPELINE CONSTRUCTION DRAWINGS (PLAN AND PROFILE)
SHEET 4-9 -- PIPING-SECTIONS & DETAILS
SHEET 10 -- PIPING - GENERAL DATA (BOM)

REFERENCE DRAWINGS:

385160 - - - - OPERATING MAP
381330 SHT 22 - - - - VERNALIS - SACRAMENTO, 16" H.P. GAS MAIN LINE NO 108.
0731G45880 - - - - NCPA GAS LINE INSTALL 13,500' OF 8" TP STEEL MAIN OFF LINE 108 AT ARMSTRONG ROAD
30919862 - - - - R-BUILD LOHP-77 REGULATOR STATION W. ARMSTRON ROAD E/O UPRR TRACKS LODI UNINC

SAFETY

SAFETY PLEDGE

I ALWAYS PUT SAFETY FIRST.
I LOOK FOR AND ACT TO
RESOLVE UNSAFE SITUATIONS.
I HELP AND ENCOURAGE
OTHERS TO ACT SAFELY.

REGISTERED PROFESSIONAL ENGINEER
GEORGE TASSO MARKAKIS
No. M27357
EXP.
MECHANICAL
STATE OF CALIFORNIA

PSRS* 27156

NO.	DATE	DESCRIPTION	GM/SPEC	DWN	CHKD	SUPV	APVD BY
	- -						
0	- -	ISSUE FOR CONSTRUCTION	30919862	D5BZ	SEW6		

REVISIONS

APPROVED BY	
JN	30919862
SUPV	
DSGN	D. BREWER
DWN	D BREWER
CHKD	S. WATERS
OK	
DATE	05/30/12
SCALES	AS SHOWN

PIPING - COVER SHEET
INSTALL MLV 38.17 AND BRIDLE SET
ON L-108 AND 385' OF 8" PIPE TO
DFM 1616-01.
LODI, SAN JOAQUIN COUNTY
PACIFIC GAS AND ELECTRIC COMPANY
WALNUT CREEK , CALIFORNIA

MICROFILM	
BILL OF MATL	SHT 10
DWG LIST	
SUPSDS	
SUPSD BY	
SHEET NO.	1 OF 10 SHEETS

30919862 0

NTBDB
30919862-FINAL.dgn
7/11/2012
3:14:07 PM
Date-Name_Stamp.tbl
d5bz