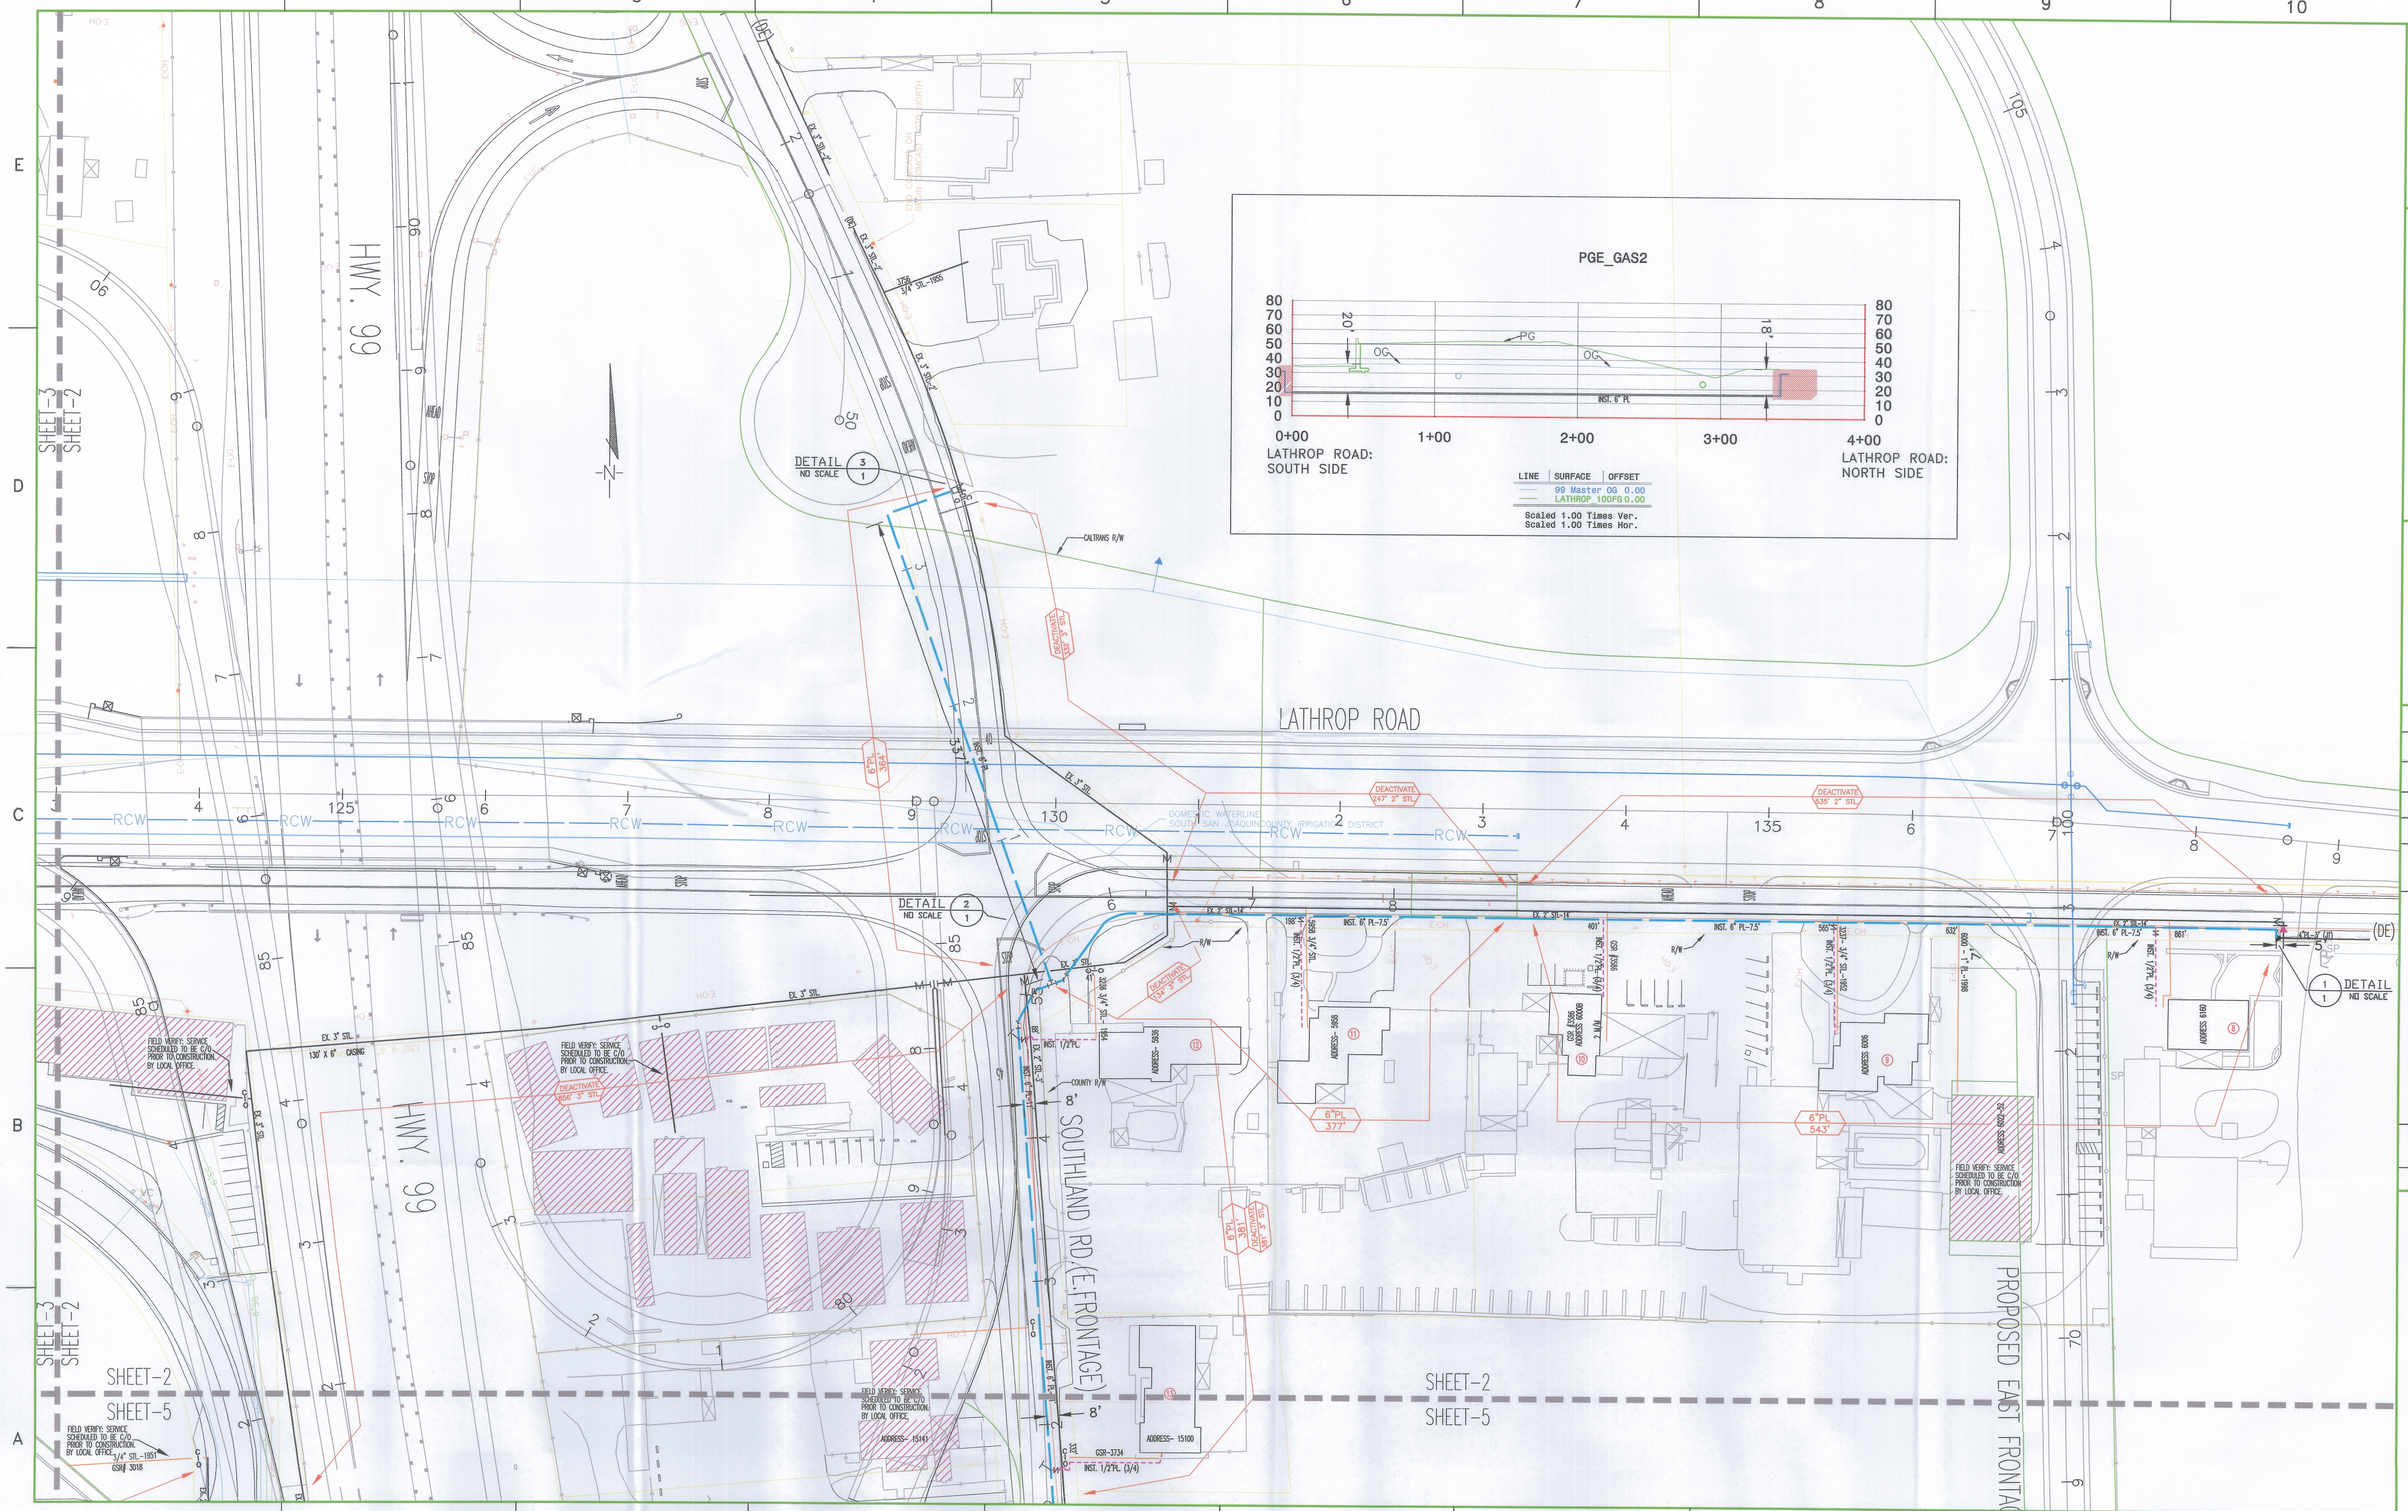


CO:
SD:
NOTIF.: 105376962
Other:
SHT: 2 of 7 SHEETS
PM: 30865680 REV.

ENGINEERING AND PLANNING DEPT.
850 STILLWATER ROAD
WEST SACRAMENTO, CA 95605
PHONE #: FAX #:
PACIFIC GAS AND ELECTRIC COMPANY

EST: W. TIPTON 916-760-1988
ADE: P. STORMENT 916-760-1962
SUPV: B. RICE 916-760-1957
REP: D. HELLIER 916-408-3265
PLNR: D. RYMERS 209-942-1626
SCALE: 1"=50' DATE: 02-27-2012 PC-E

| NO. | DATE | DESCRIPTION | ORDER # | DWN | CHKD | SUPV | APV'D | BY |
|---|---|---|---|---|---|---|---|---|

REVISIONS

# HWY. 99 @ LATHROP ROAD

MANTECA, CA
INSTALL 7800' OF 6" PL. GAS MAIN
AND 461' OF 2" PL. GAS MAIN

PS-1201974 2-7