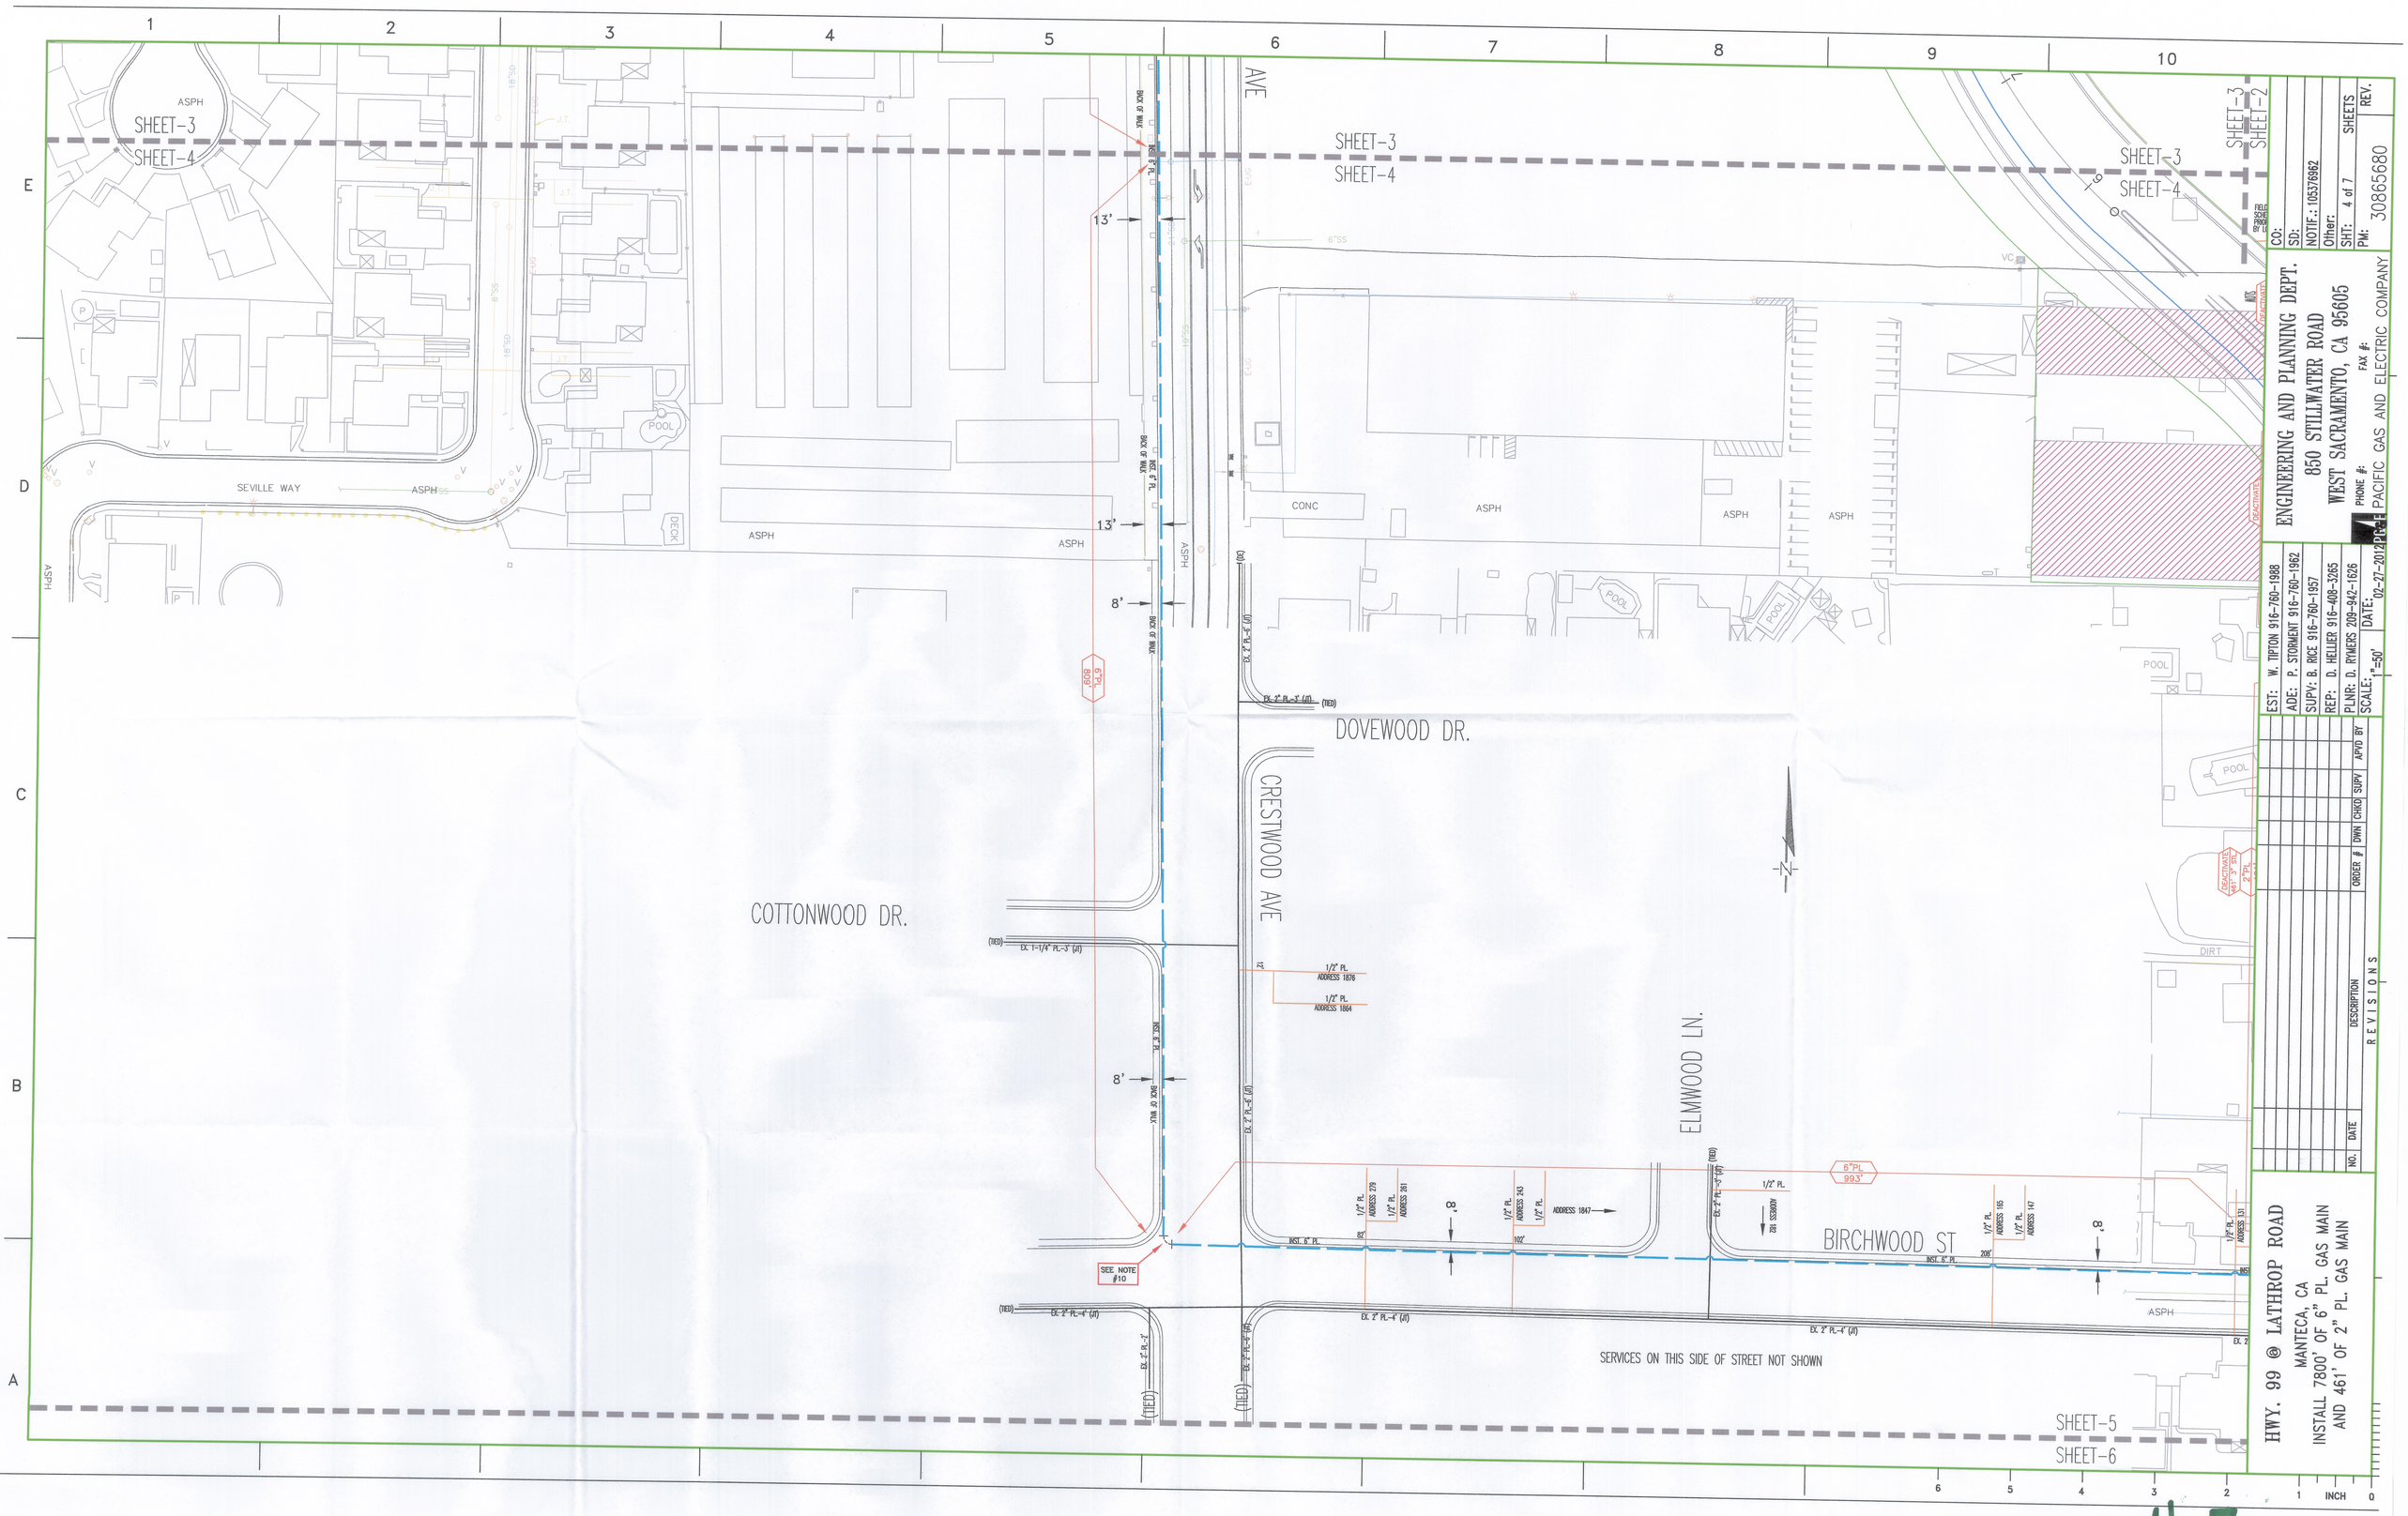
SHEET-3
SHEET-4
SEVILLE WAY
ASPH
POOL
DECK
CONC
DOVEWOOD DR.
CRESTWOOD AVE
COTTONWOOD DR.
ELMWOOD LN.
BIRCHWOOD ST
SEE NOTE #10
SERVICES ON THIS SIDE OF STREET NOT SHOWN
SHEET-5
SHEET-6
DIRT
ENGINEERING AND PLANNING DEPT.
850 STILLWATER ROAD
WEST SACRAMENTO, CA 95605
PACIFIC GAS AND ELECTRIC COMPANY
HWY. 99 @ LATHROP ROAD
MANTECA, CA
INSTALL 7800' OF 6" PL. GAS MAIN
AND 461' OF 2" PL. GAS MAIN
EST: W. TIPTON 916-760-1988
ADE: P. STORMENT 916-760-1962
SUPV: B. RICE 916-760-1957
REP: D. HELLER 916-408-3265
PLNR: D. RYMERS 209-942-1628
SCALE: 1"=50'
DATE: 02-27-2012
PS-1201974 4-7