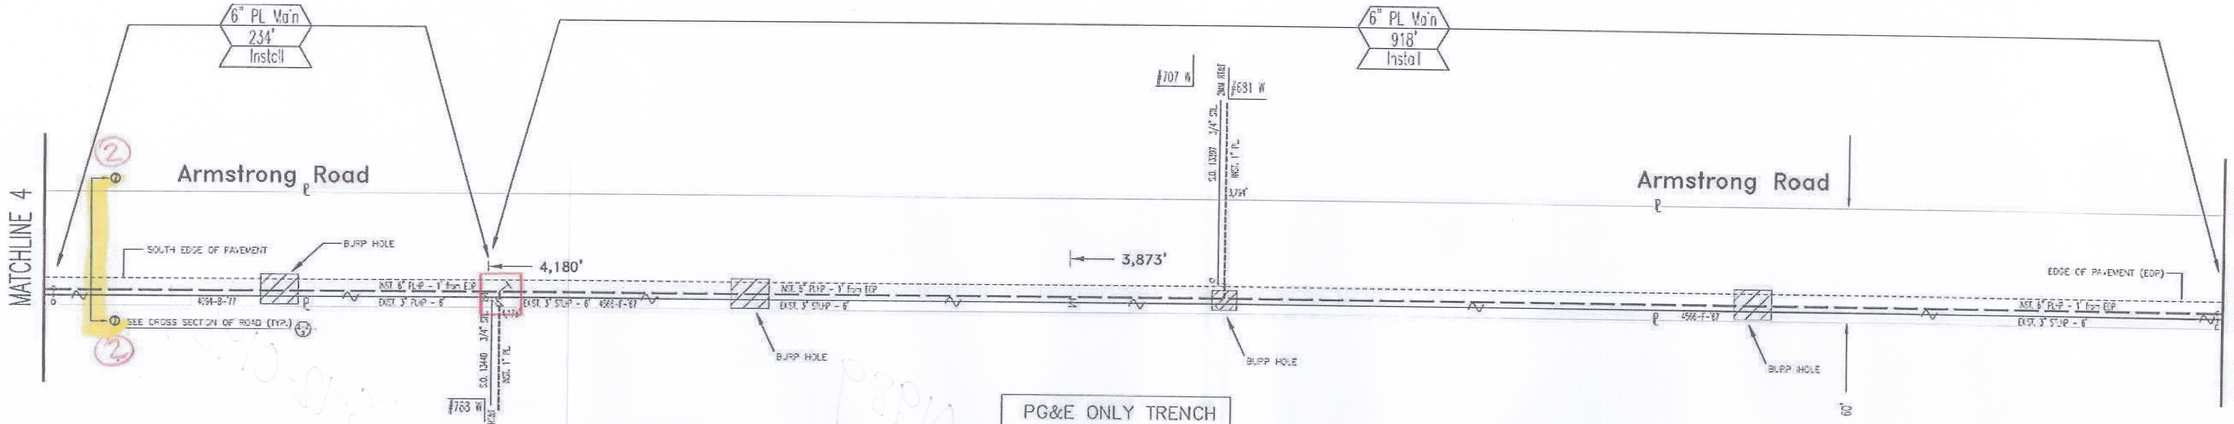

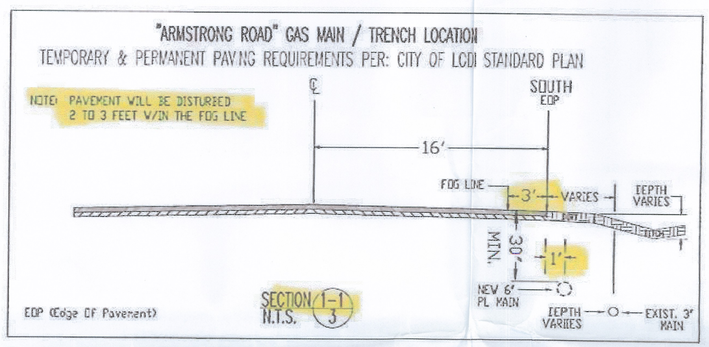

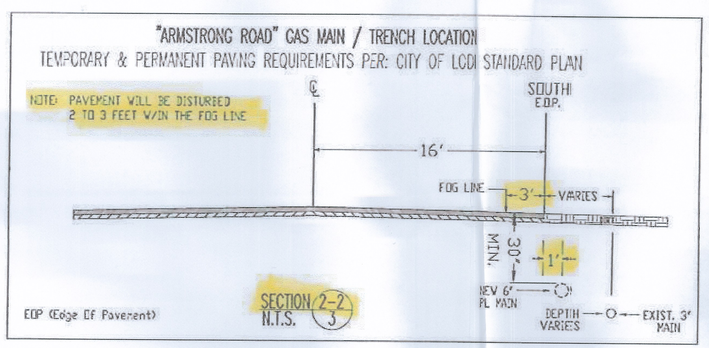

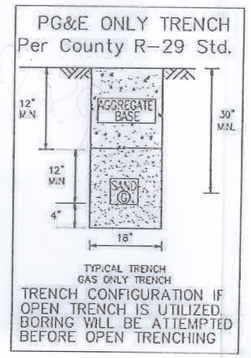

Cut-off 3" PL:
Cut-off Existing 6"x4" PL Reducer & 4"x3" PL Reducer, Install (1) 3" Purge Cap (Code 02-0579, B-90.2), 3" Dia. x 4" Wide PVC Support Clamp (Code 03-3925, B-53.1 F REQUIRED), (1) EMS Marker (Code 37-4944, M-60)

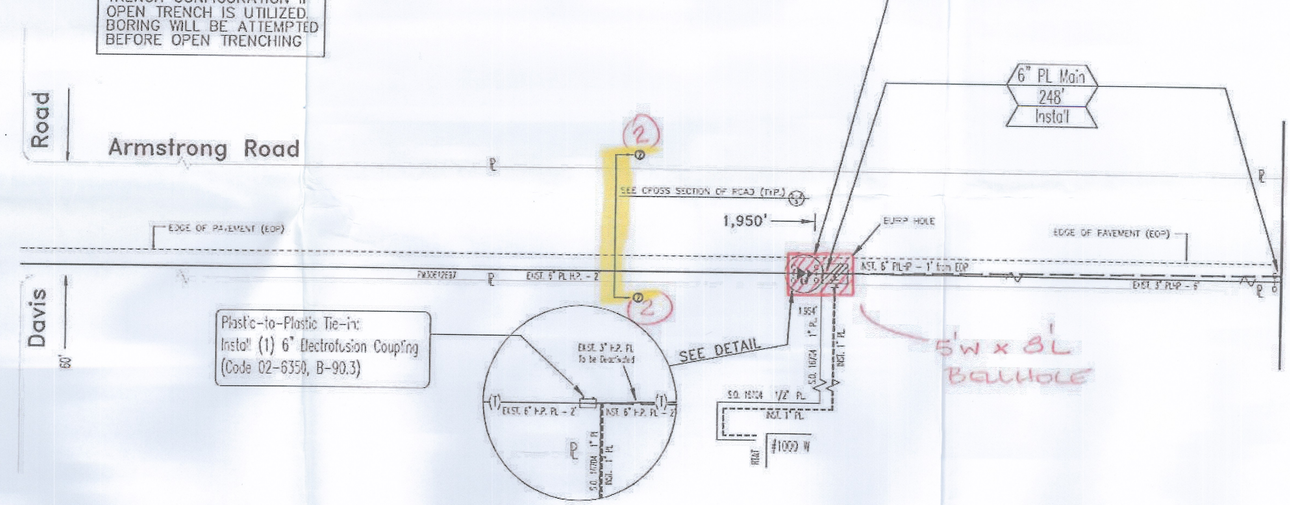

Plastic-to-Plastic Tie-in:
Install (1) 6" Electrofusion Coupling (Code 02-6350, B-90.3)

PS-12-01989 3/3

CO:
SD:
NOTIF.: 105397569
Other:
SHT: 3 of 3
SHEETS
PM: 30876489
REV. 02

ENGINEERING AND PLANNING DEPT.
850 Stillwater Road
West Sacramento, CA 95605
PHONE #:
FAX #:
PG&E PACIFIC GAS AND ELECTRIC COMPANY

EST: Marlon Sajonso (916) 789-3342
ADE: Phil Stermont (916) 760-1962
SUPV: Brad Rice (916) 760-1557
REP: Paul Kaplan (209) 932-2504
PLNR: Dave Bymers (209) 842-1626
SCALE: 1"=40'
DATE: 05/19/2012

NO.	DATE	DESCRIPTION	CHKD BY	SUPV	APVD BY
01	3/26/13	PER COUNTY COMMENTS (Added Bore Hole & Bulb Header Details)			
02	7/26/13	PER COUNTY COMMENTS (Revised Customer at Bore Hole & Tie-in Note)			

REVISIONS

Replacement of 3" PL / STL Main and 17 Services
Armstrong Road, Lodi