COUNTY OF SAN JOAQUIN

DEPARTMENT OF PUBLIC WORKS
P.0. BOX 1810-1810 E. HAZELTON AVENUE
STOCKTON, CALIFORNIA 95201
(209) 468-3000
FAX # (209) 468-9324

Permit No: **PS-1202129**
Date Issued: 09/05/2012
Exp. Date: 10/01/2012
Project No: PWP110005
Quad: SE
Extended To: 04/01/2013

ENCROACHMENT PERMIT

To: COMCAST
6505 TAM O SHANTERDR.
STOCKTON, CA 95210

RIDER # 1
Date 1/31/13

Encroachment Type:

[redacted]			

Location:
S/S OF NILE RD. 850' W/O UNION RD.

In compliance with your request of **09/05/2012** , permission is hereby granted to do work in County right-of-way as shown on attached application and subject to all the terms, conditions and restrictions written below or printed as general or special provisions on any part of this form. See reverse side and attached sheet, if any.

Trench excavations for service connections will not be permitted within ten feet (10') of pavement centerline unless otherwise approved by the Director. Surface of trench patches shall match in kind and be smooth and even with that of abutting surface. Special attention shall be given to depth of utilities through roadside area in anticipation of future drainage facilities, road profile and/or frontage development. All underground utility facilities are to be established and accurately dimensioned on sketches from surveyed centerline of road right of way, or from right of way (border) lines.

Permittee shall call the Department of Public Works, Field Engineering Division (Permit Inspections) at (209)953-7421 at least forty-eight hours prior to beginning any work within the County right of way. All work performed under this permit shall conform to the rules and regulations pertaining to safety established by the California Division of Industrial Safety and Cal-OSHA.

The jobsite shall be kept in a safe condition at all times by the daily removal of any excess dirt or debris which might be a hazard to either pedestrian or automobile traffic. All necessary traffic convenience and warning devices and personnel shall be provided, placed and maintained by and at the sole expense of the Permittee in accordance with the latest edition of the CALTRANS Manual of Traffic Control.

After completion of the work permitted herein, all debris, lumber, barricades, or any excess material shall be removed and the jobsite left in a neat workmanlike manner. Immediately following completion of construction permitted herein, Permittee shall fill out and mail notice of completion (see attached post card) provided by Grantor.

Special Comments:
Traffic Control Per MUTCD***[redacted]**

FORMS: SS/WW, R-29

Est. Permit Fee: $413.00

THOMAS M. GAU, Director
Department of Public Works

By: _____
Permit Section

WHITE	-Permitee
GOLDENROD	-PWD Central File
YELLOW	-Field Inspection
PINK	-Permit Section

PROJECT: PWP110005
RIDER: PS-1202129

REVISED 1/30/2013
EXTEND THROUGH: 3/30/2013

COMCAST ~ 107816

5700 EAST NILE AVE.

NILE GARDEN ELEMENTARY

MANTECA USD

* 3'x5' SOFT DIG R/R CATV PED
* 55' BORE IN ROW
* SET B-36 VAULT ON SCHOOL PROPERTY

WORK HOURS:
M-F
8:00 AM - 4:00 PM

24 HOUR CONTACT
MIKE GRAMM
209-224-1289

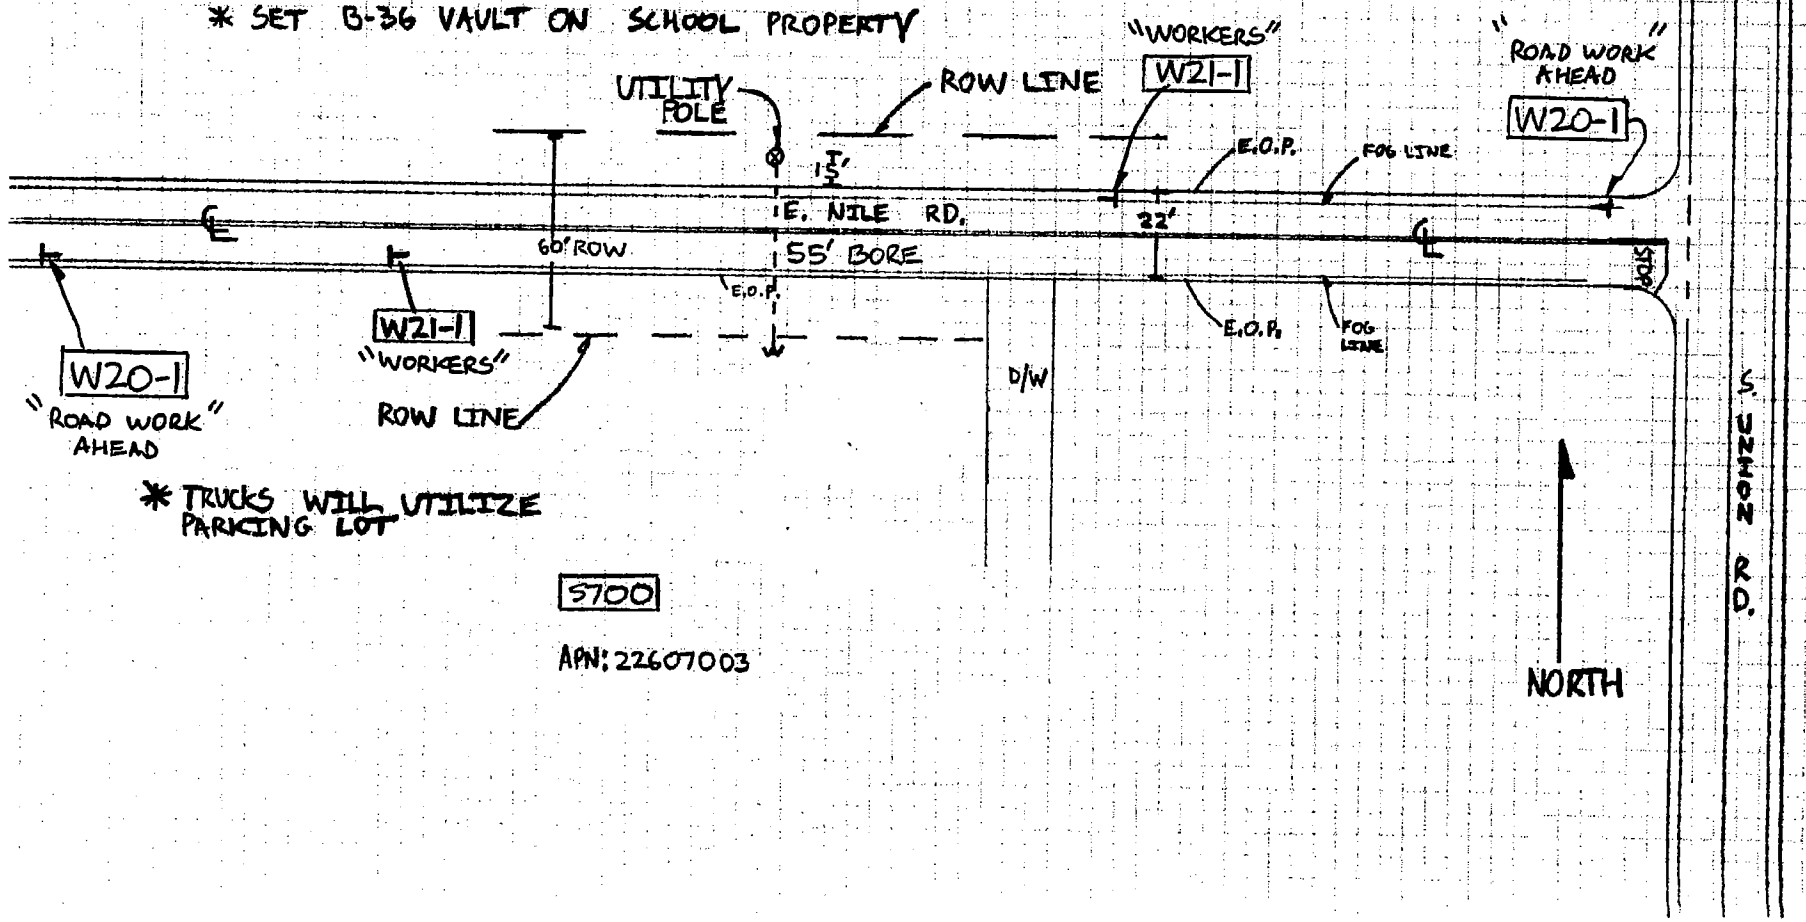

* TRUCKS WILL UTILIZE PARKING LOT

APN: 22607003