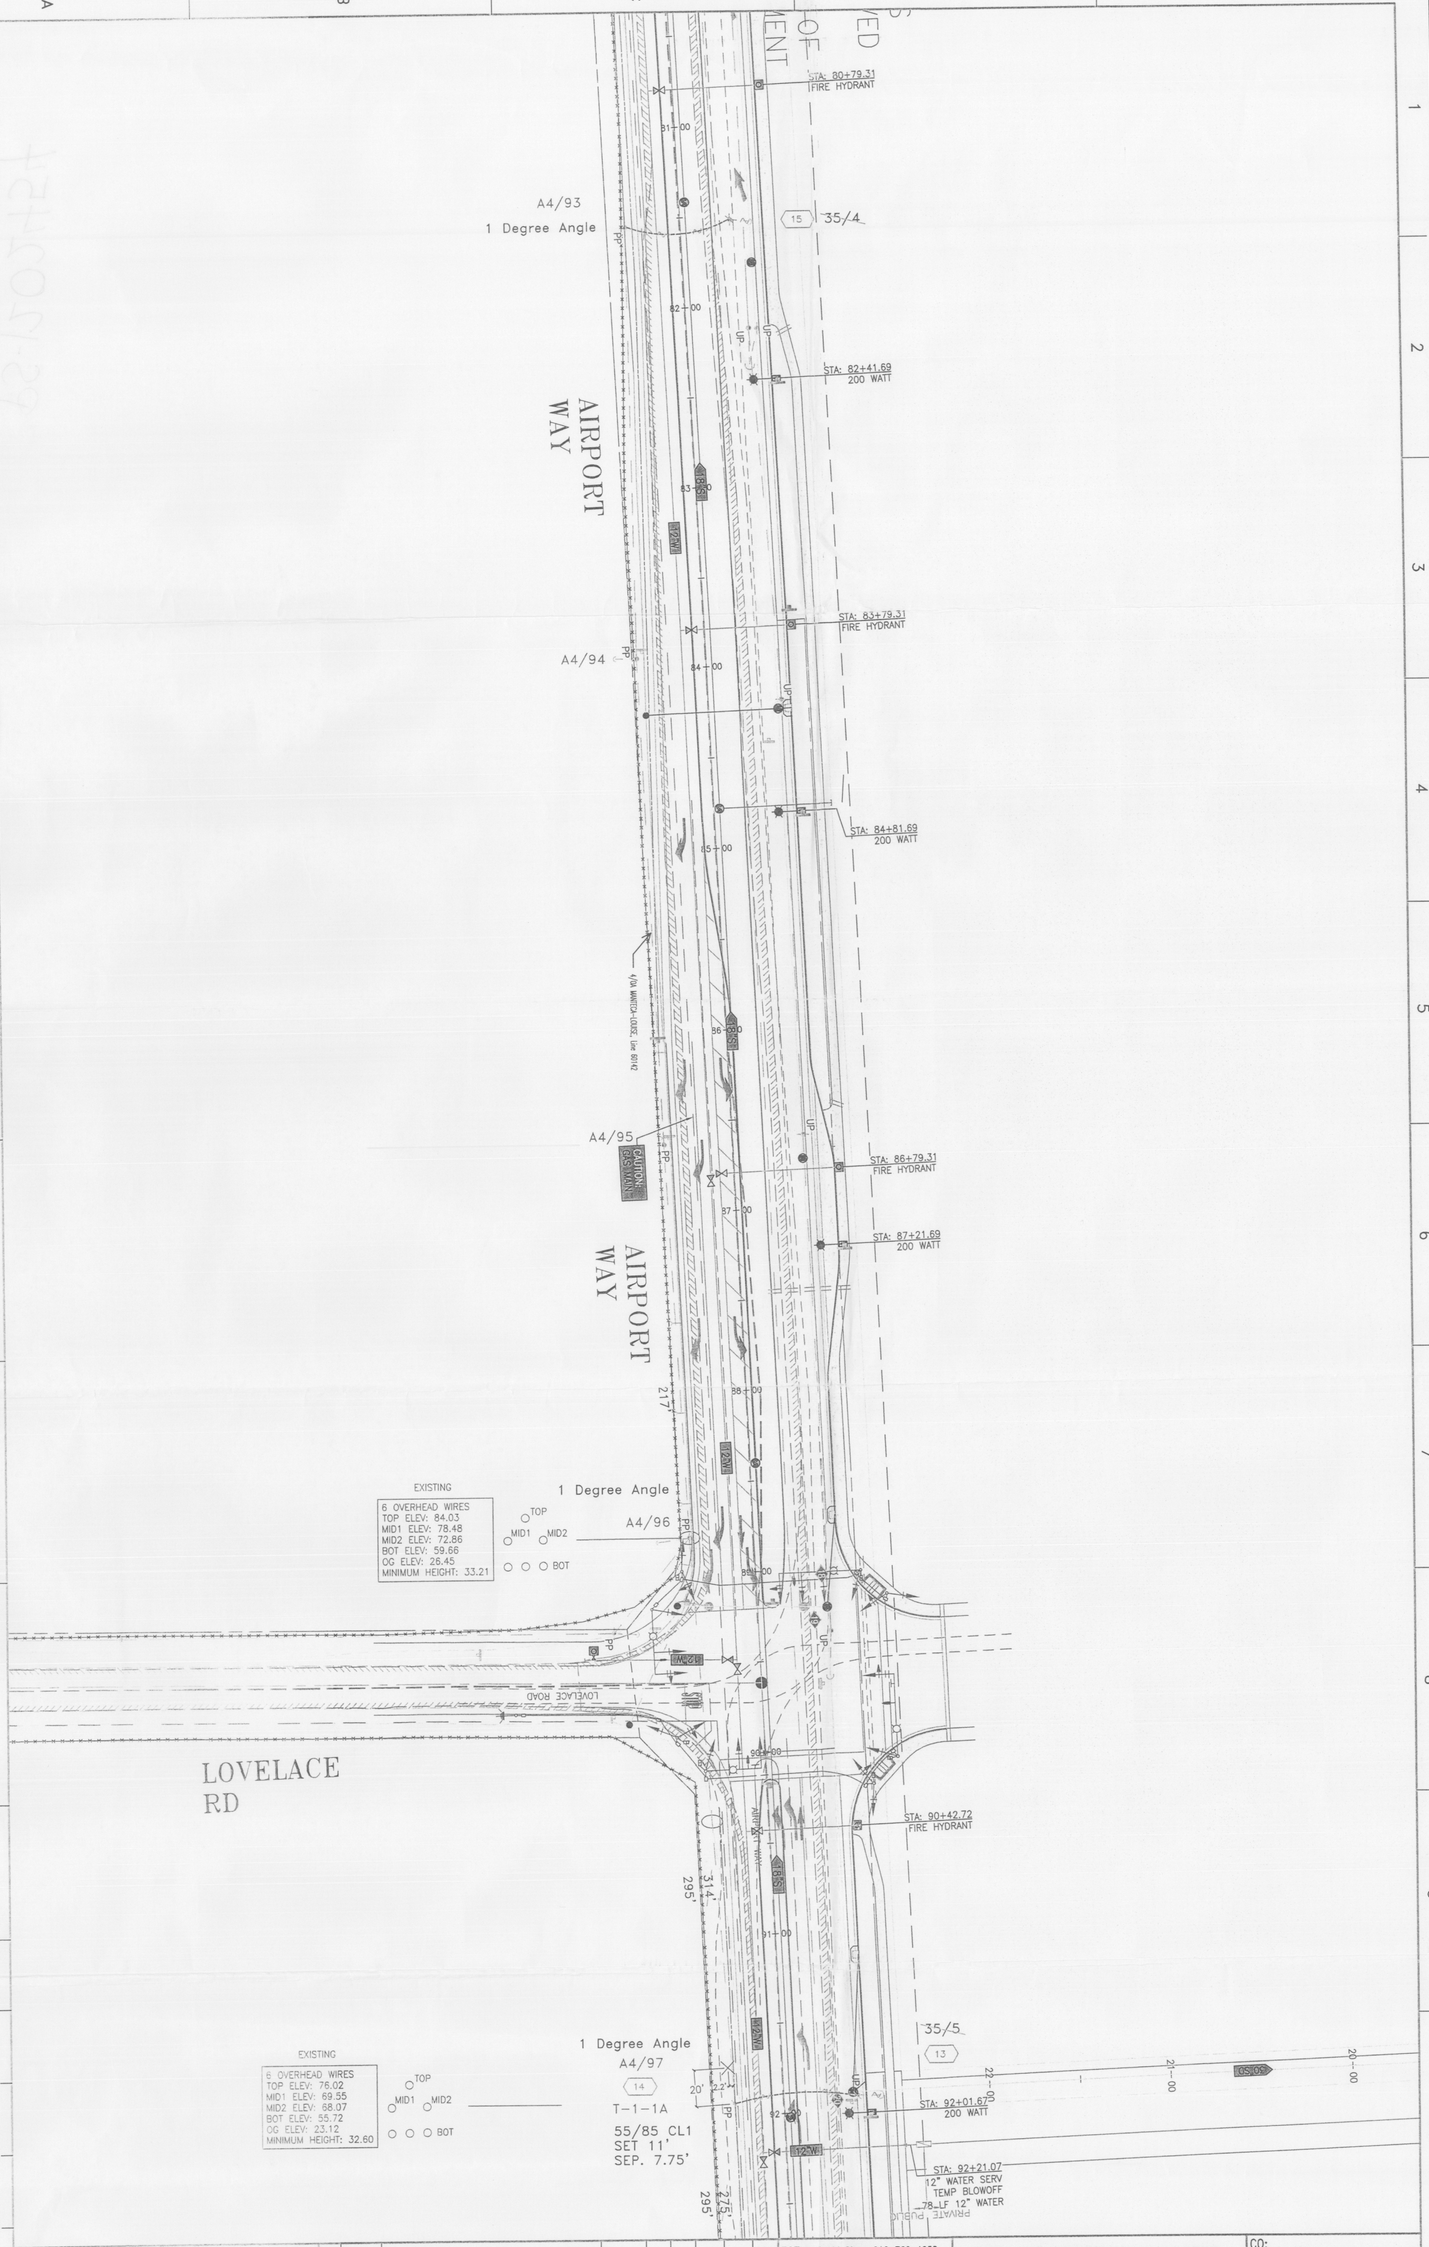

MANTECA-LOUISE 60KV
ROAD WIDENING/CENTERPOINT
ROTH RD & AIRPORT WAY
MANTECA, CA.

NO.	DATE	DESCRIPTION	ORDER #	DWN	CHKD	SUPV	APVD	BY
		REVISIONS						

EST: David Stone 916-760-1958
ADE: Chris Giranis
SUPV: Andrew Trombatore
REP: Chris Callas
PLNR:
SCALE: 1"=40'
DATE: 8/29/12

ELEC. TRANSMISSION ENG. DEPT.
850 STILLWATER DR. BLDG. "E"
SAC., CA. 95605
PHONE #: FAX #:
PACIFIC GAS AND ELECTRIC COMPANY

CO:
SD:
NOTIF.:
Other:
SHT: 3 of 3
SHEETS
DM: 30941938
REV. 0

PS-12-02454

#3