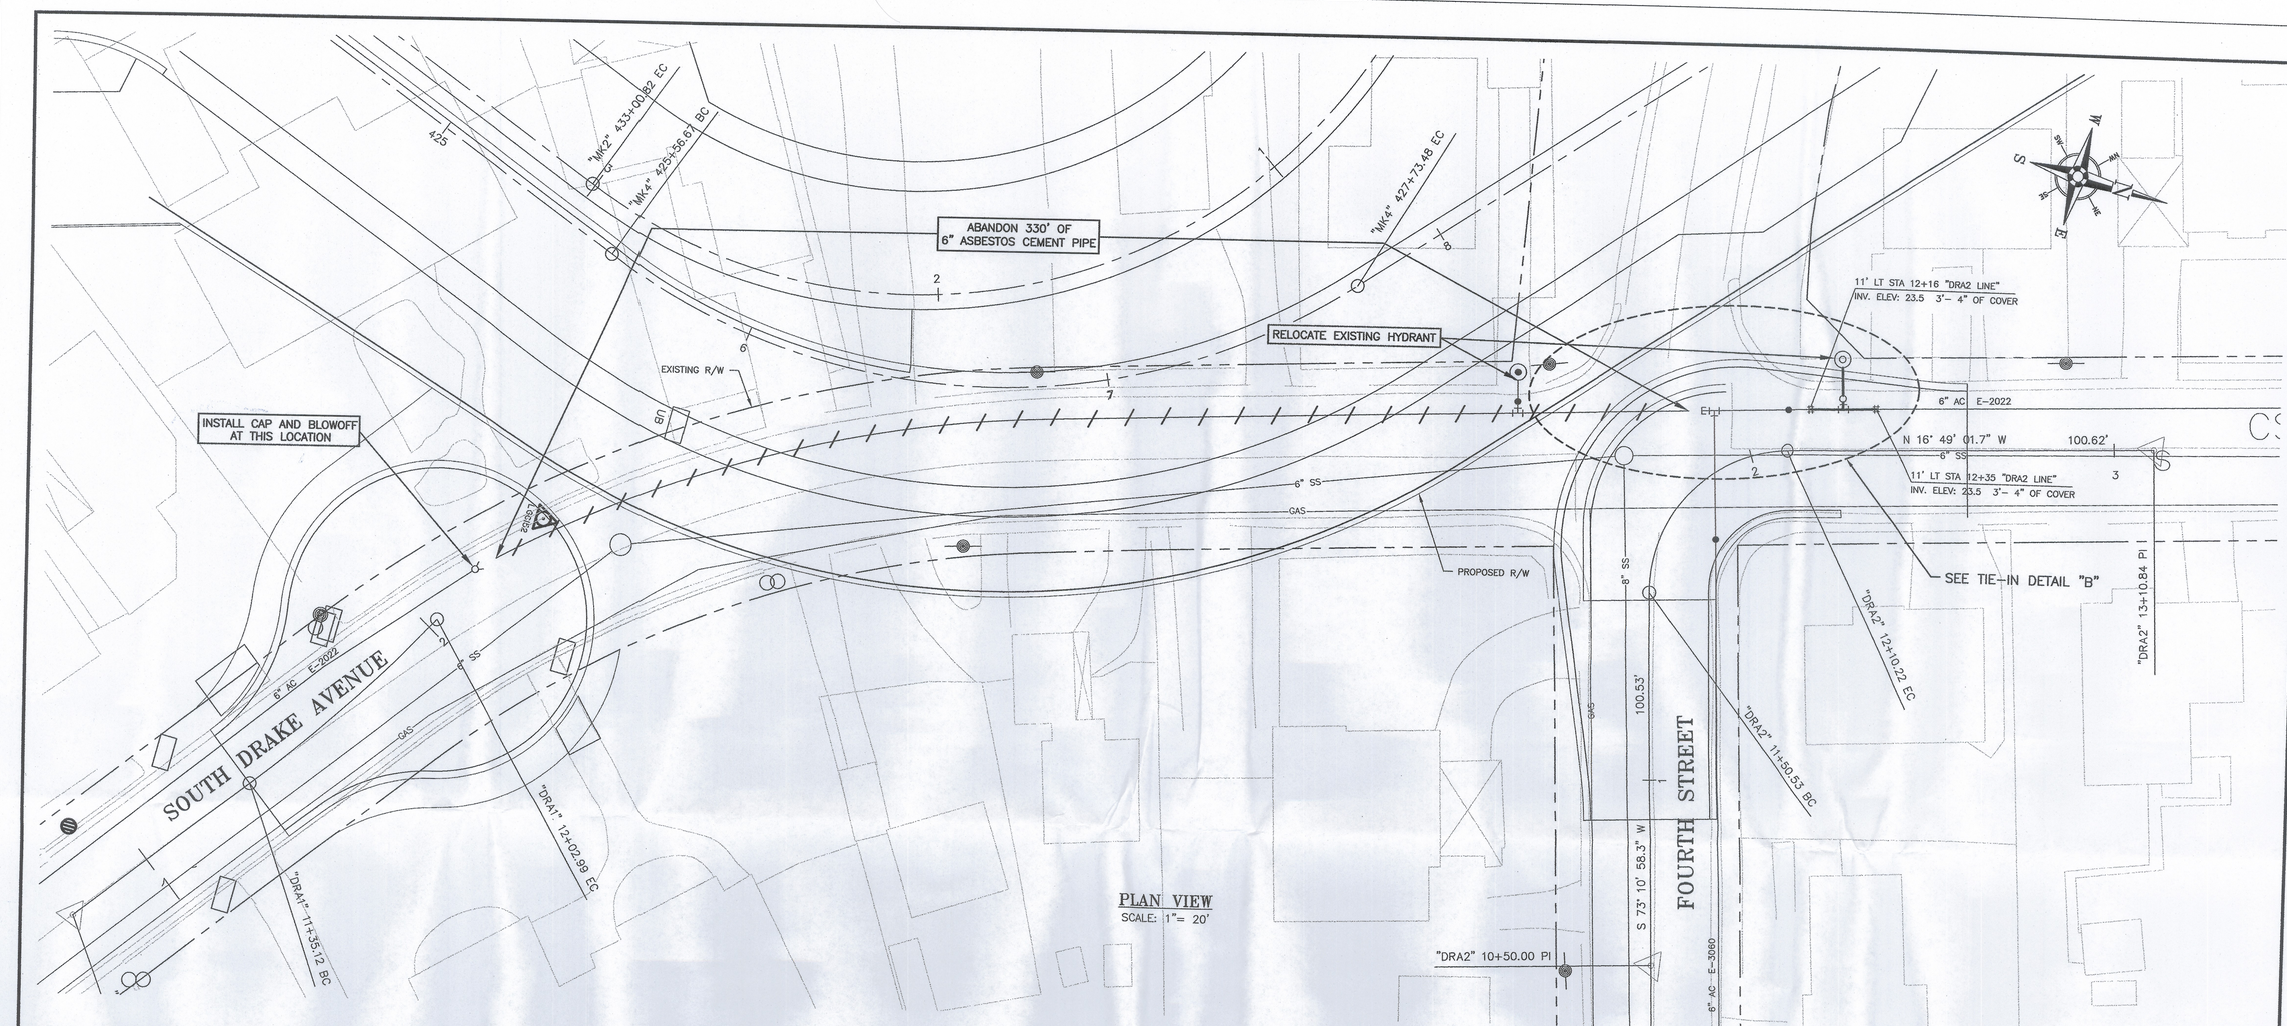

PLAN VIEW
SCALE: 1"= 20'

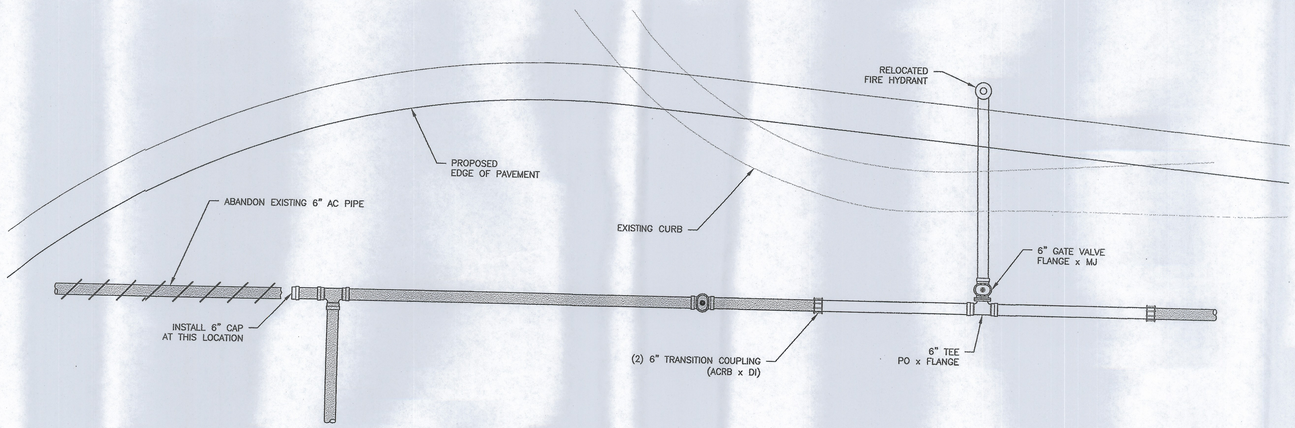

TIE-IN DETAIL "B"
SCALE: 1"= 4'

ENGINEERING

CALIFORNIA WATER SERVICE CO.

DEPARTMENT

REVISIONS:

	DATE:	INIT.
DISTRIBUTION MAP		
PLAT SHEET		
SYSTEM SCHEMATIC		
STATION SCHEMATIC		
ZONE MAP		
VALVE RECORD		

PLAT SHEET NO.: STK-34-34

SCALE: AS SHOWN

DRAWN BY: E. JACOBSEN

DESIGNED BY: E. JACOBSEN

CHECKED BY: DATE: 5-15-12

APPROVED BY: DATE: 5/15/12

TITLE: ROUTE 99 WIDENING PROJECT
RELOCATION OF FACILITIES

DISTRICT: STOCKTON

DATE: 5-15-12

PROJECT ID.: 52328

DRAWING NO.: STK-8720

SHT 4 OF 8

PS-12-02533